




PHYSICAL SCALE IN METERS @ 1:100

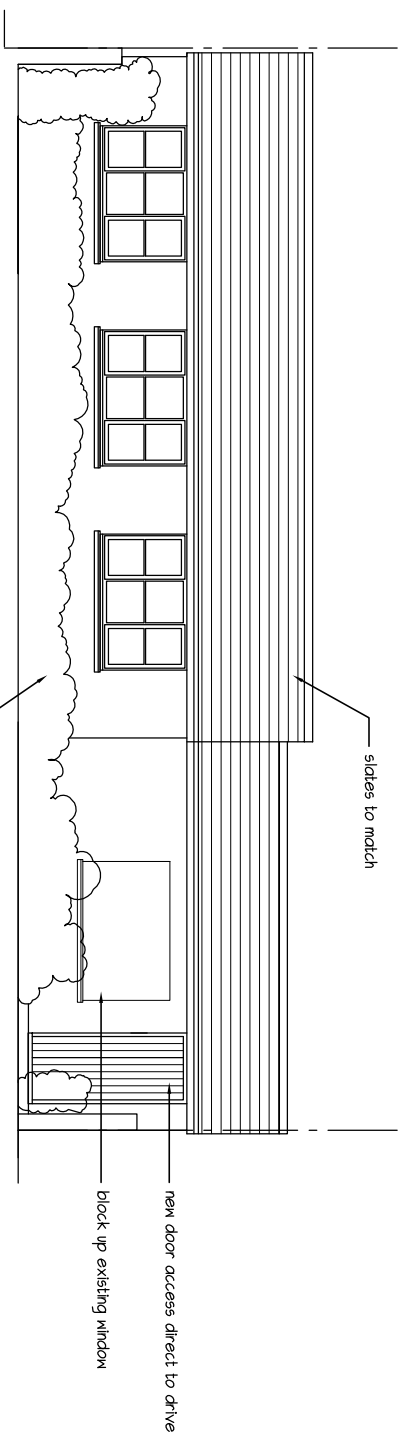




Proposed North

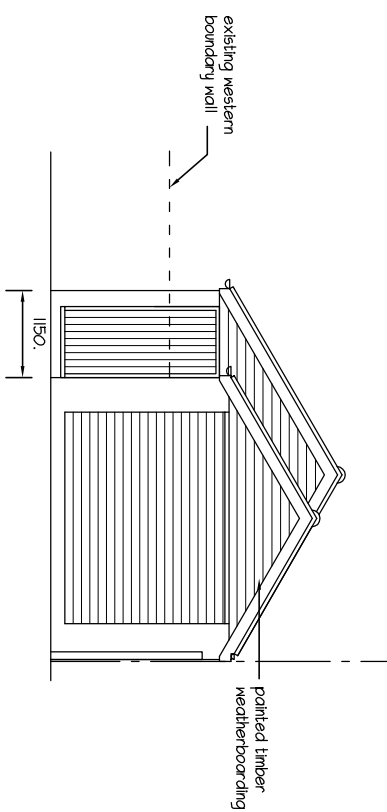

Proposed West

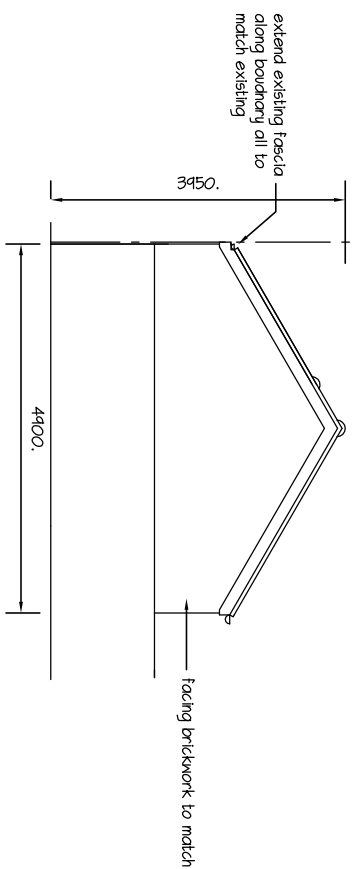

# Proposed South

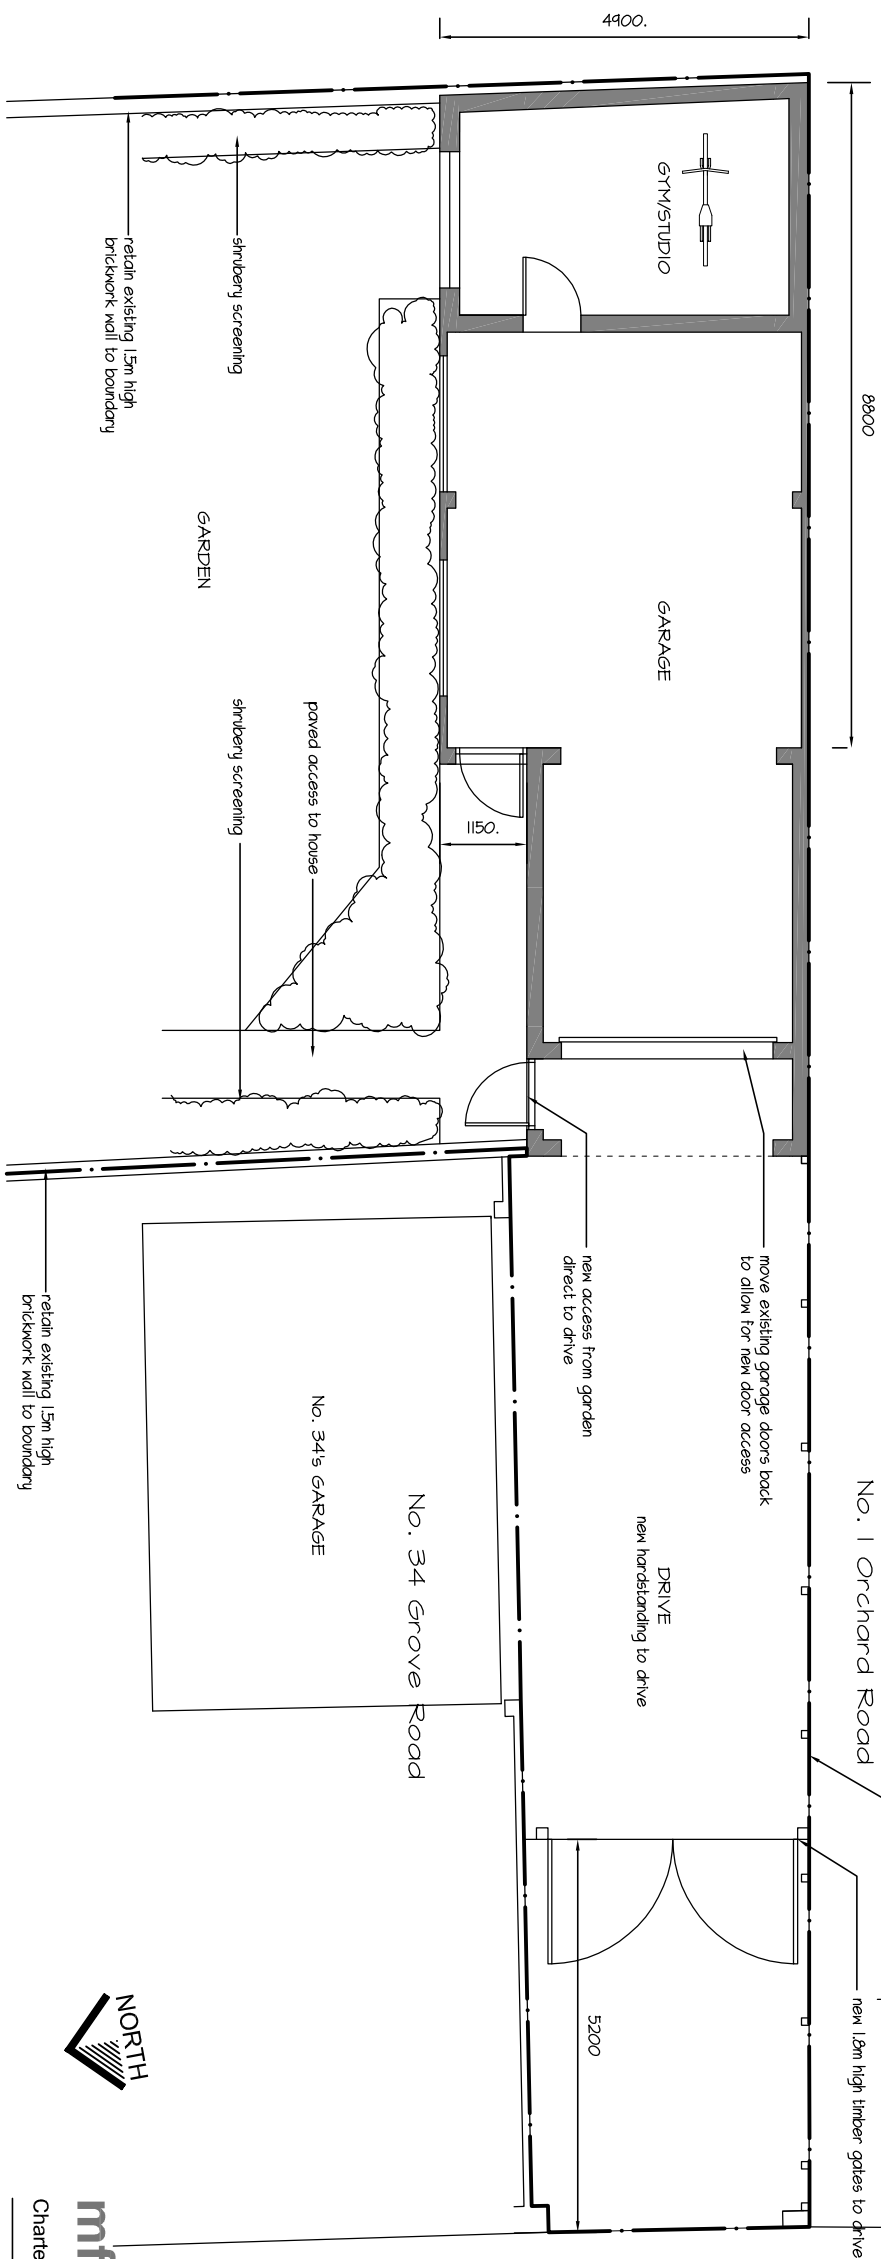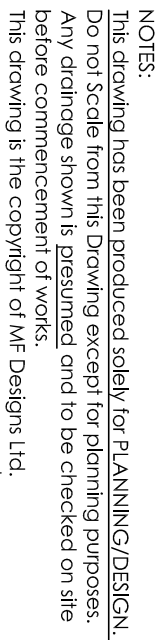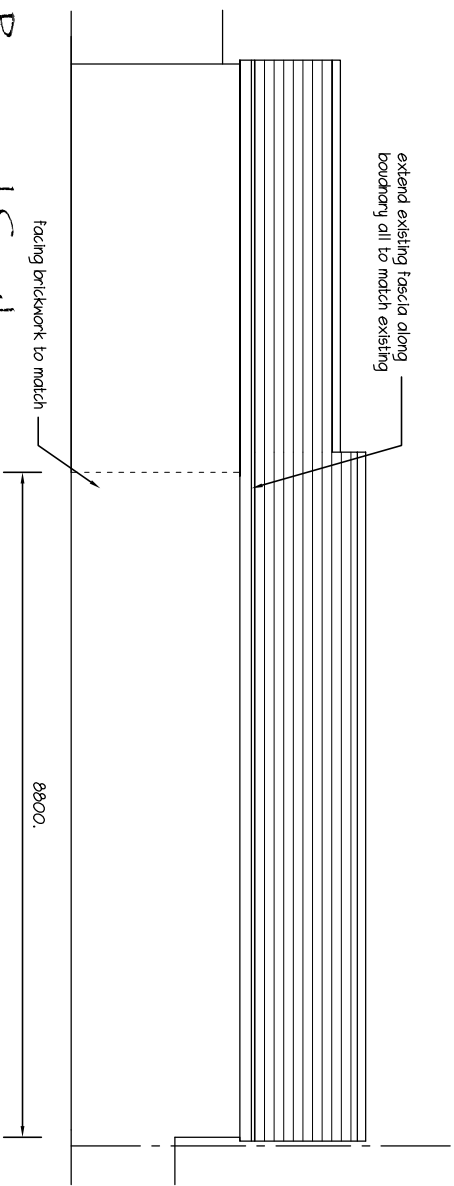

Proposed Fast



mf designs ltd

Chartered Architects



Proposed Plan

EXTENSION TO EXISTING DETACHED GARAGE - 36 Grove Road, Havant. PO9 1AR

Date: Jan 2017  
Scale: 1:100

36 Grove Road • Havant • Hampshire • PO9 1AR *Uf* 02392 470967  
 Director: Marlin Farrer RIBA • Co Registration No.4507379 *e* admin@mdesigns.org.uk

Job No: 3177  
Drg No: P\_03