
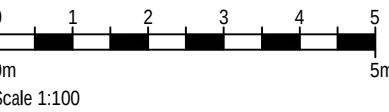
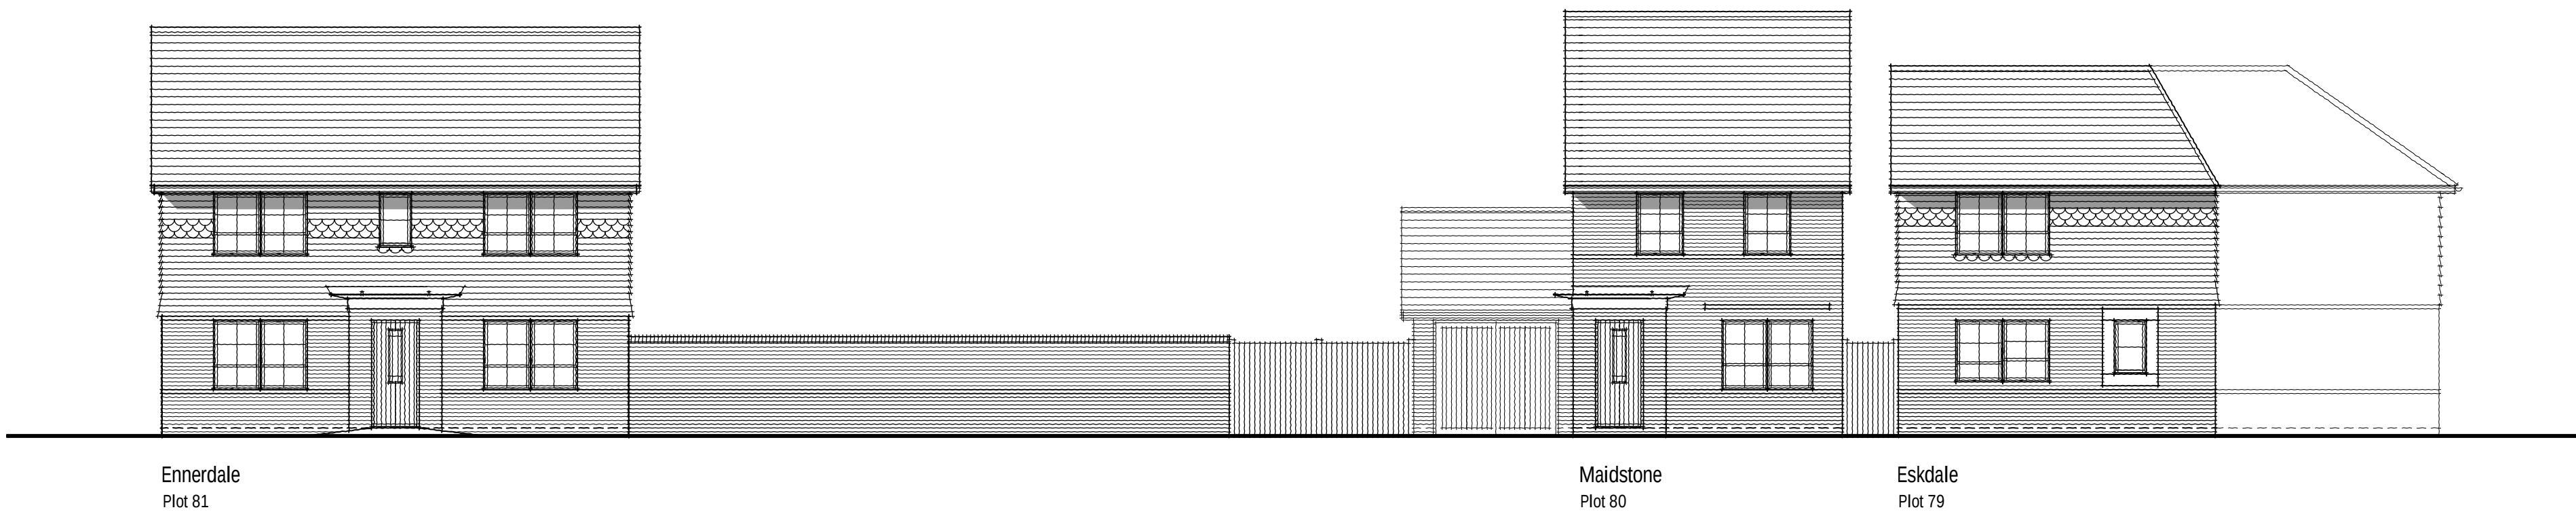


Revisions

Rev	Date	Drawn	Checked
-----	------	-------	---------

A	28.02.17	RKDB	MAH
---	----------	------	-----

AMENDED TO CLIENT COMMENTS

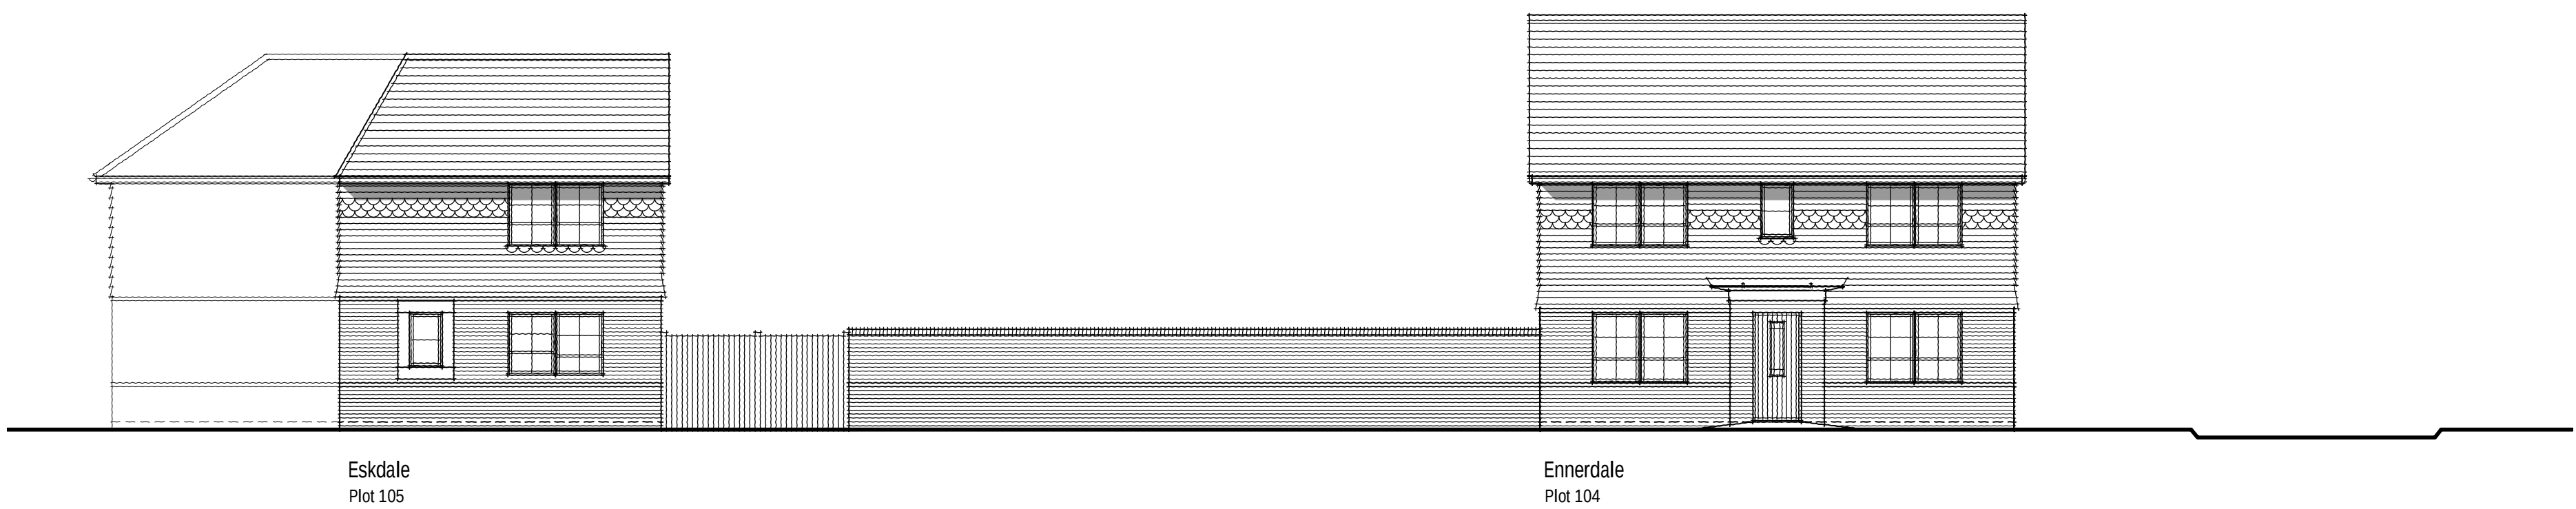


Project:

HAVANT ROAD,
EMSWORTH, HAMPSHIRE

Drawing Title:

STREET
SCENES

Client:

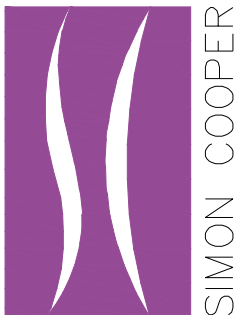

Simon Cooper Associates Limited,
Cromwell House, 22/24 Goldford Road,
Bognor Regis, GU19 5JH
Telephone 01243 450039
info@simoncooper.net www.simoncooper.net

Dwg No: 18-2059-SS-104

Scale @ A1:100

Rev: A