
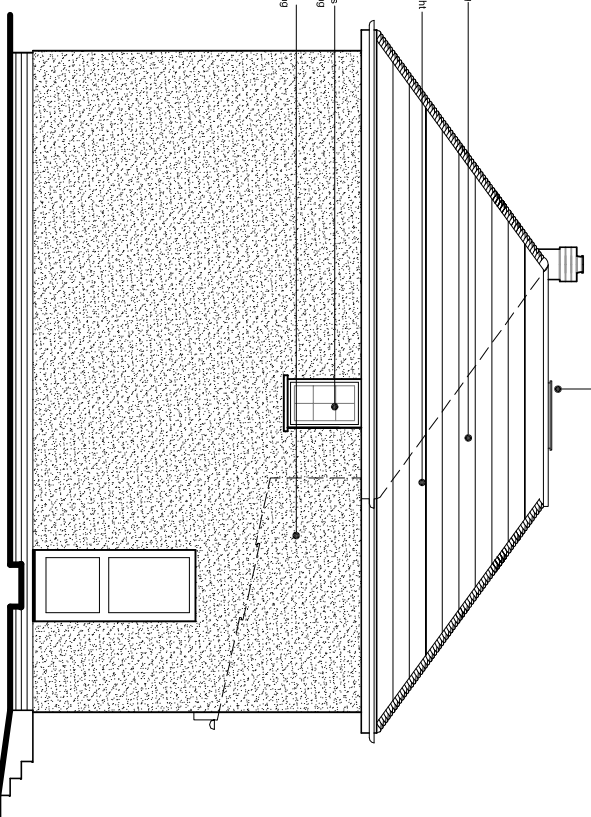
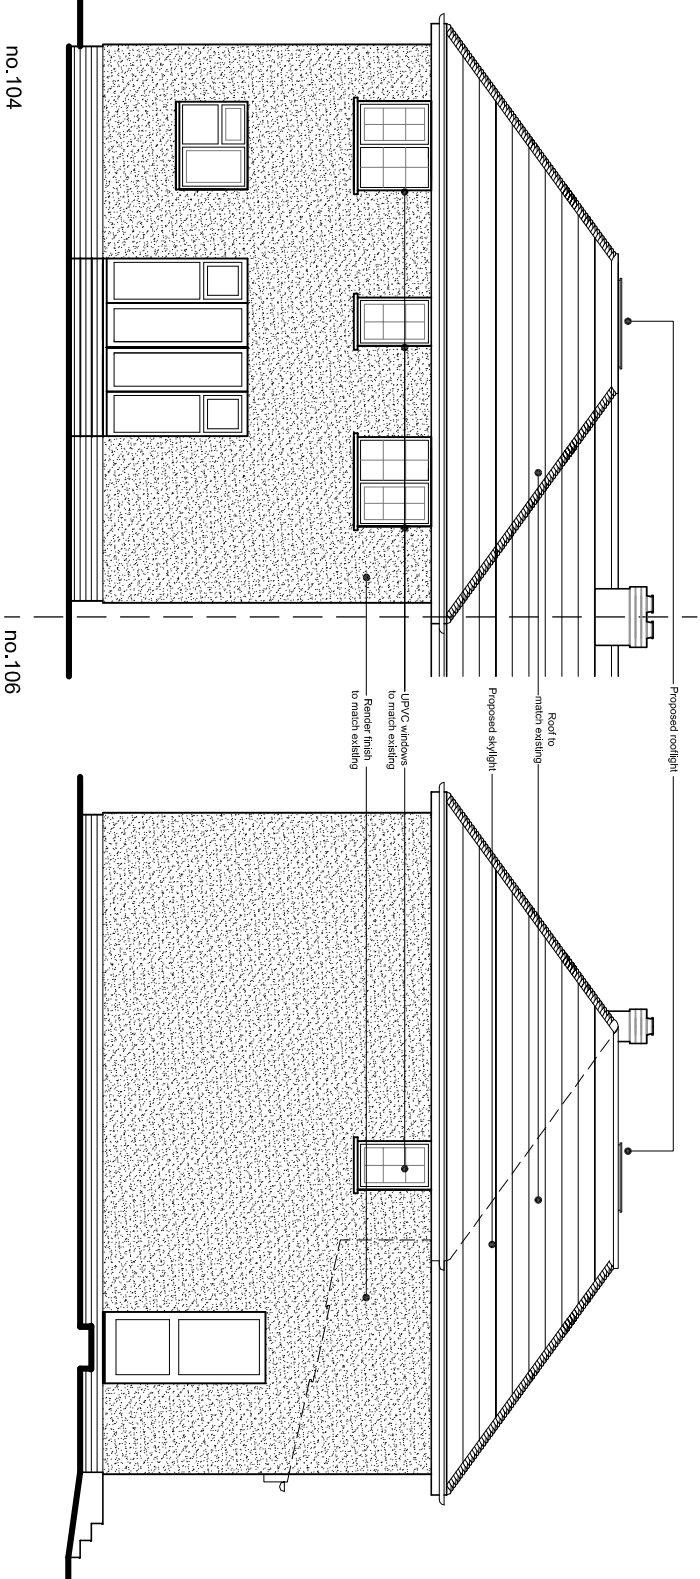
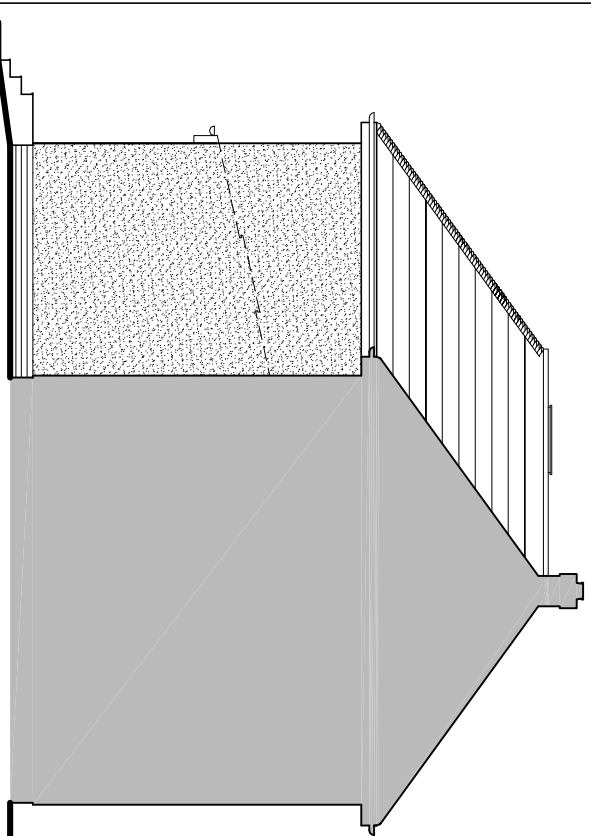
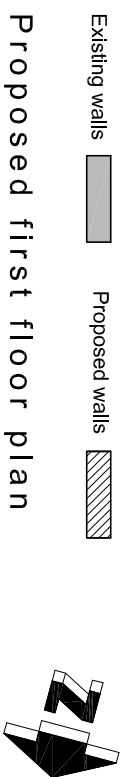
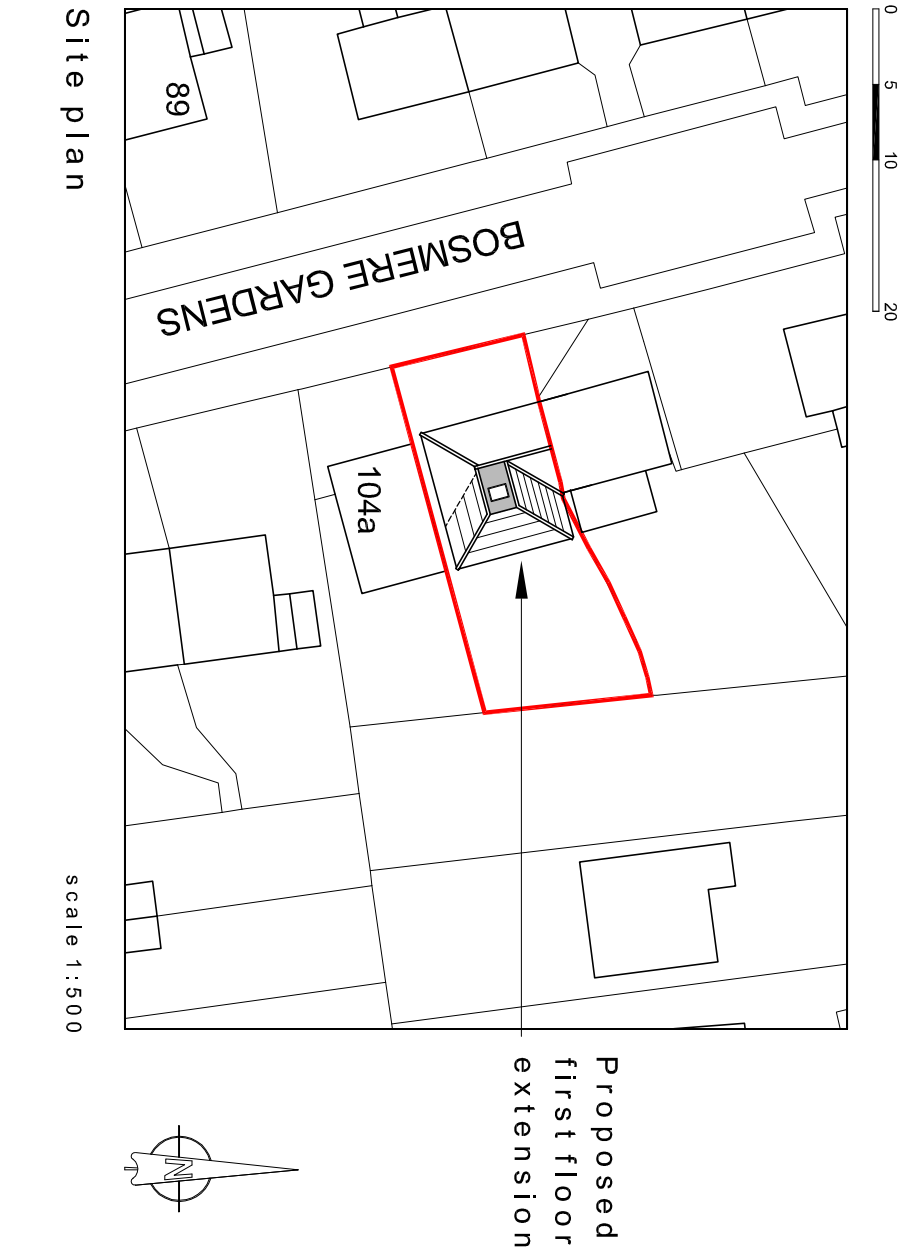


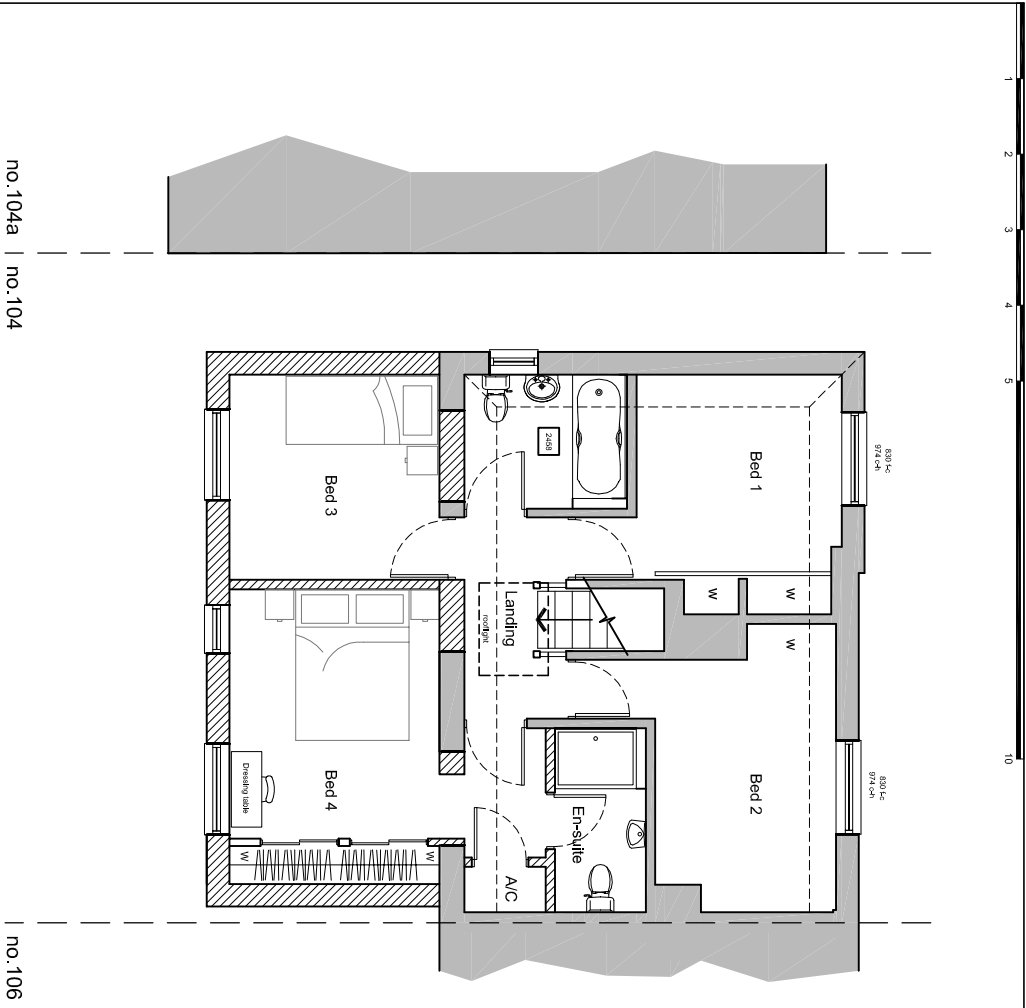

North (side) elevation

Proposed plans and elevations scale 1:100

East (rear) elevation

South (side) elevation