








NOTES:
Not to scale
Do not scale
from printed drawings.

Although this is a digital survey the accuracy and amount of detail shown is not guaranteed. The scale of the drawings is as shown. The scale of the drawings is as shown. The scale of the drawings is as shown.


Visible features in the vicinity of the boundaries as shown above may not represent the extent of legally conveyed ownership.

While every effort has been made to achieve accuracy on the plan, CRITICAL clearance dimensions, levels and construction should be checked prior to design and construction.


2no vehicular parking spaces to front of extension plus additional space within garage (part of proposal)

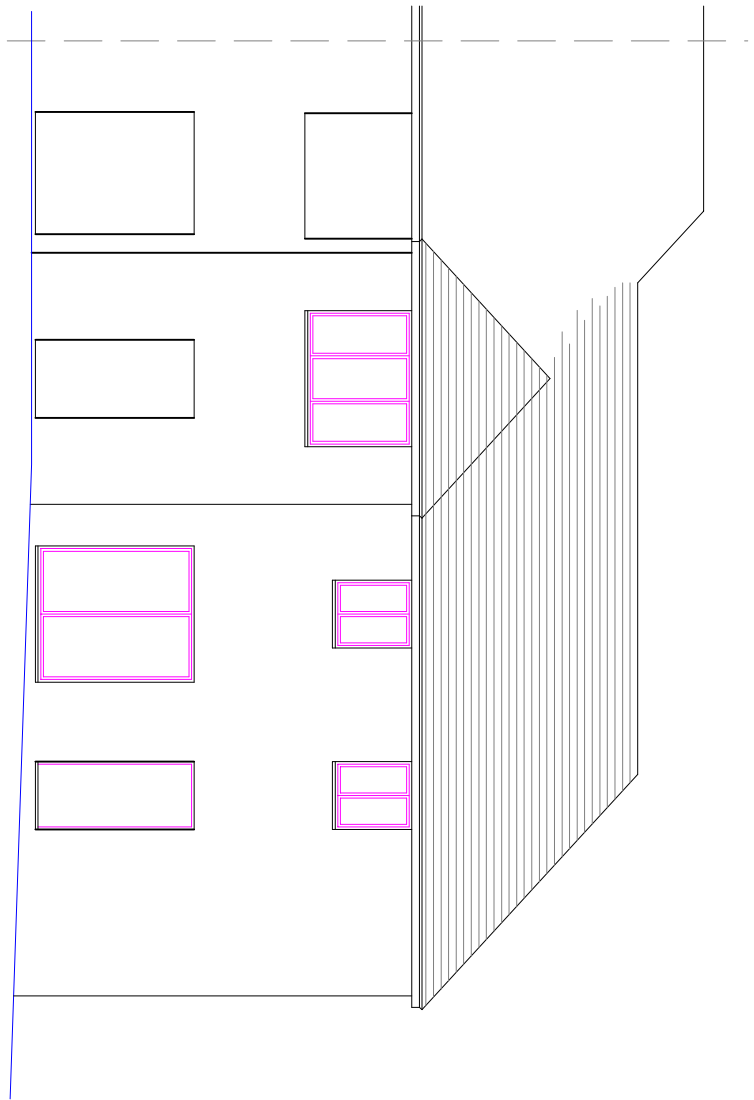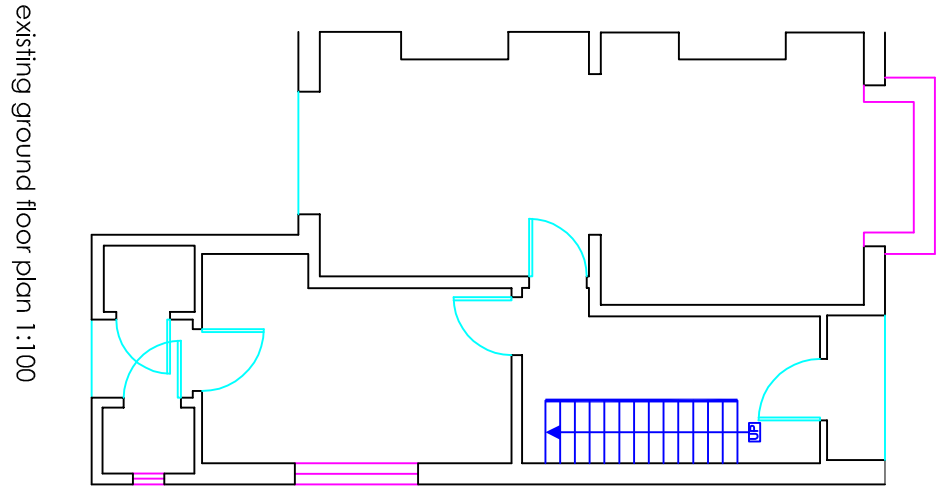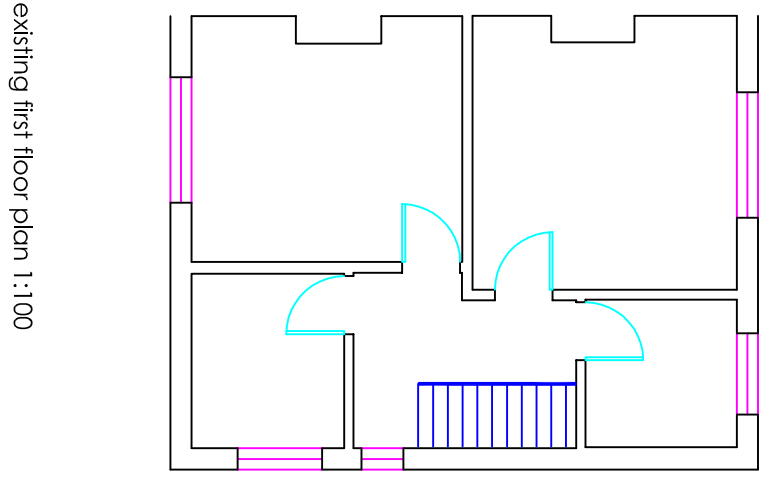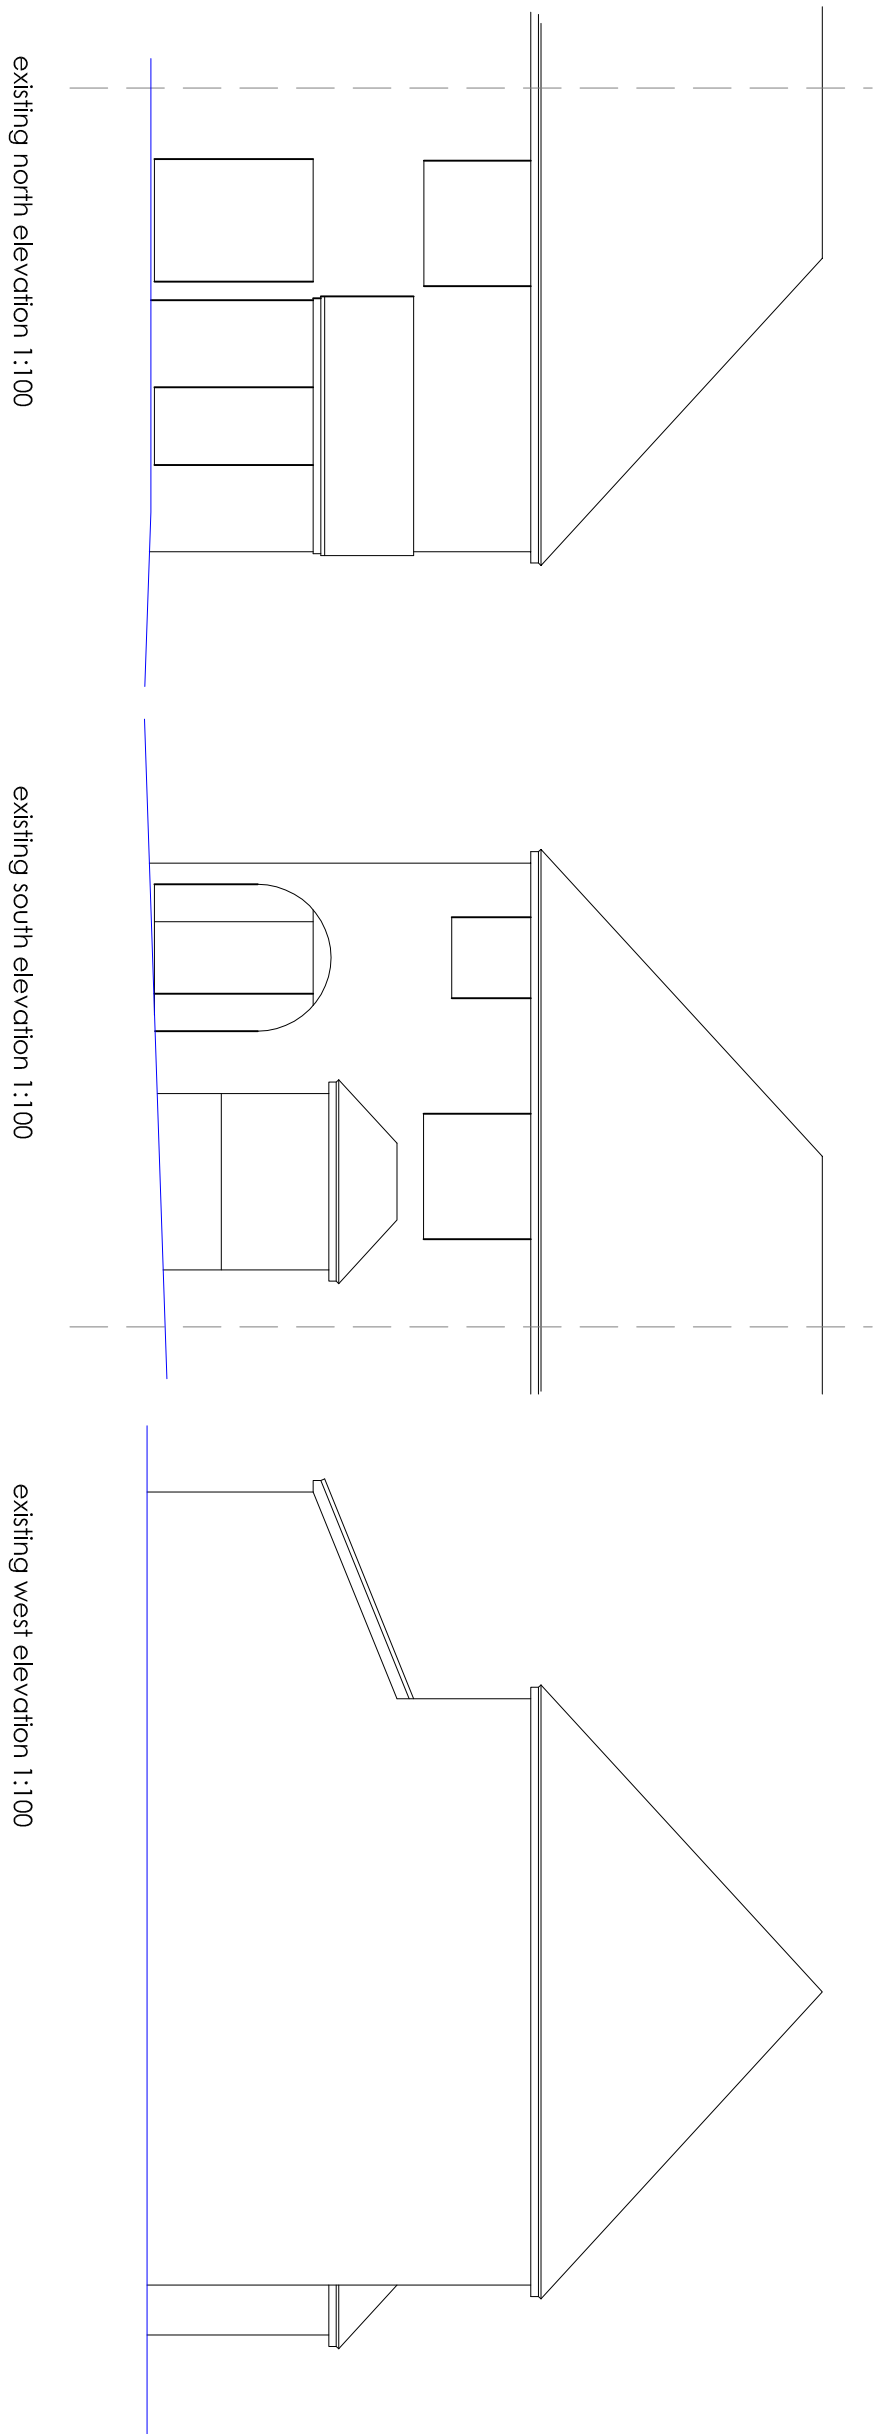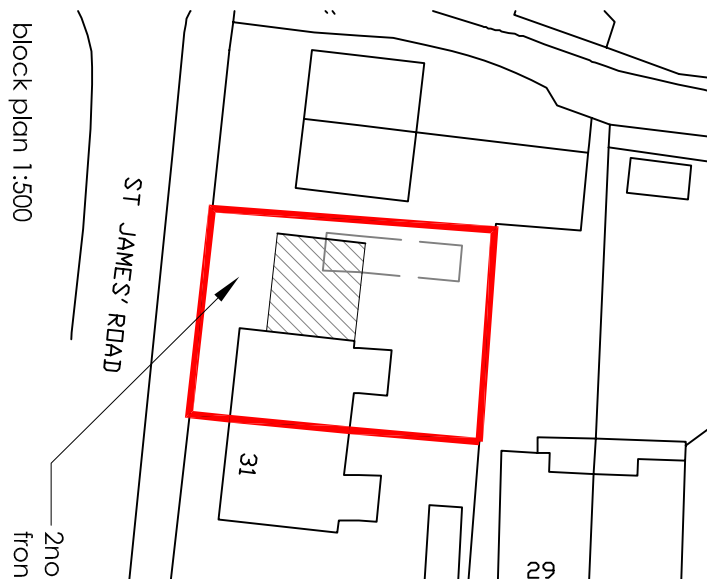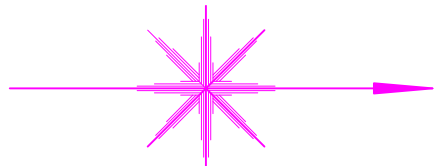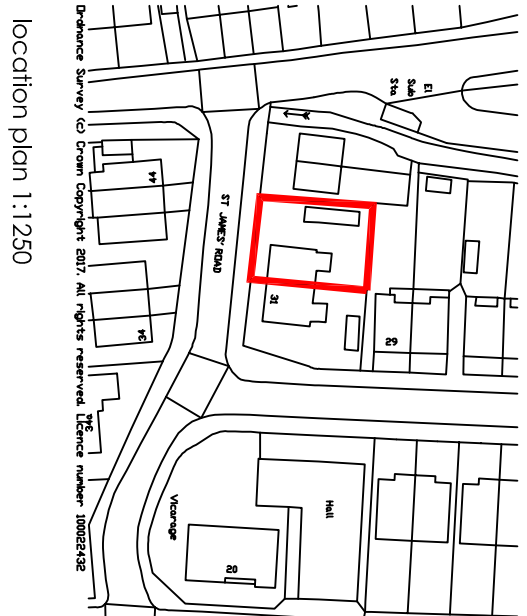


North elevation 1:100

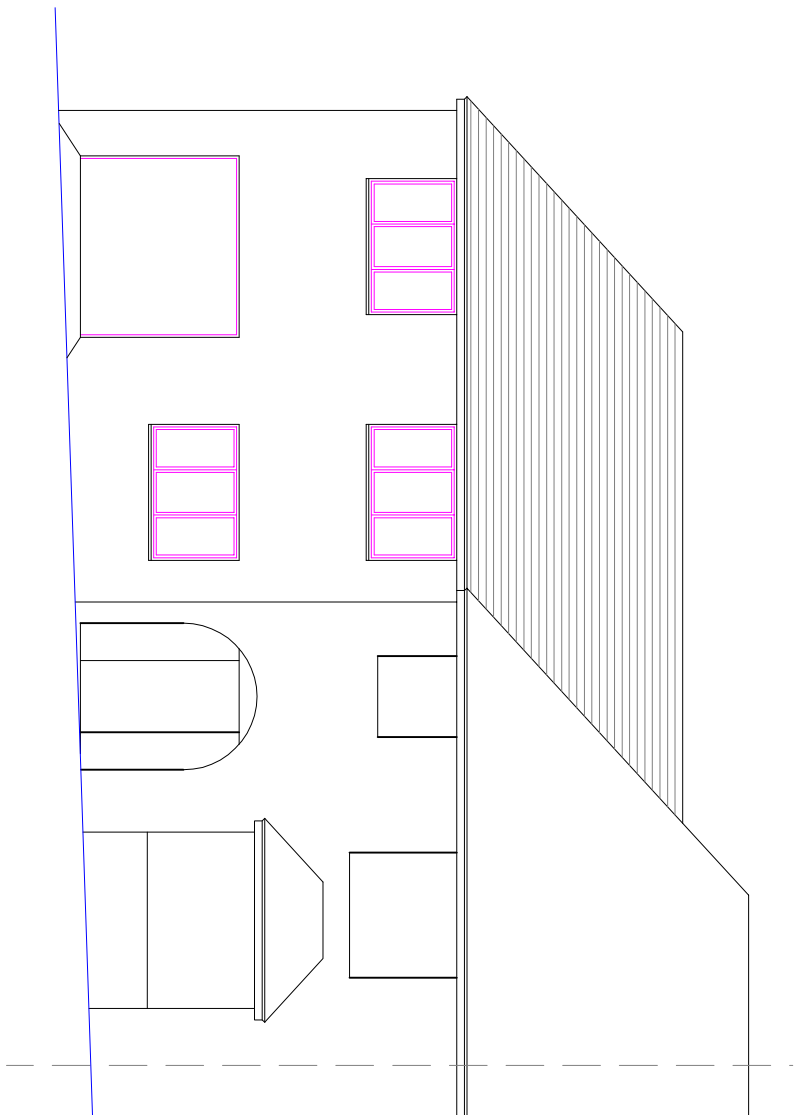


South elevation 1:100

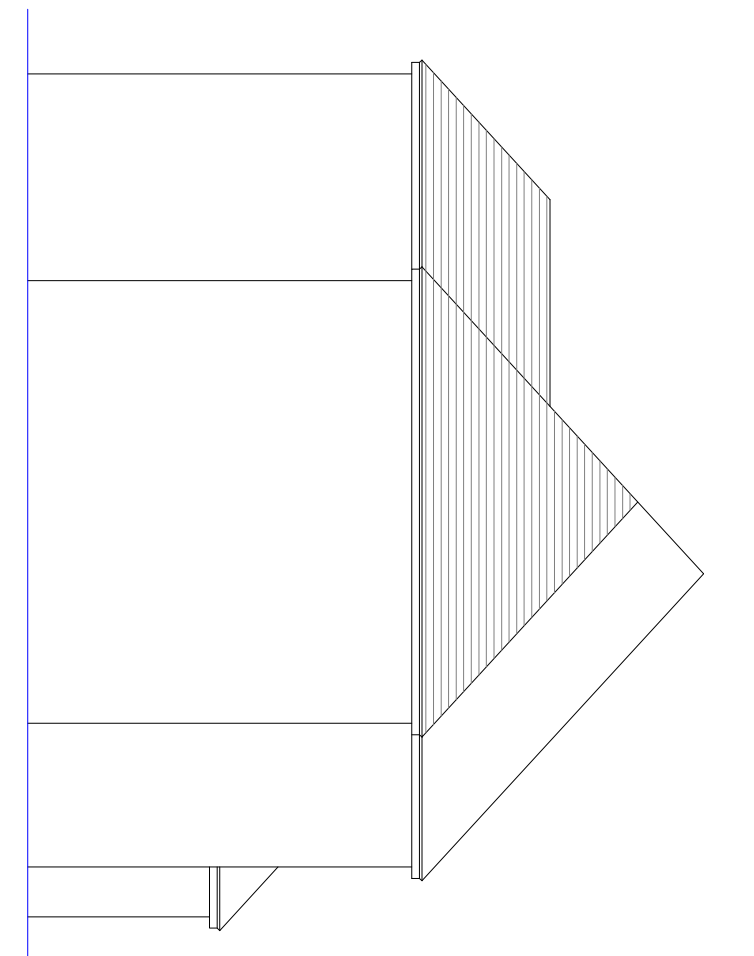

West elevation 1:100

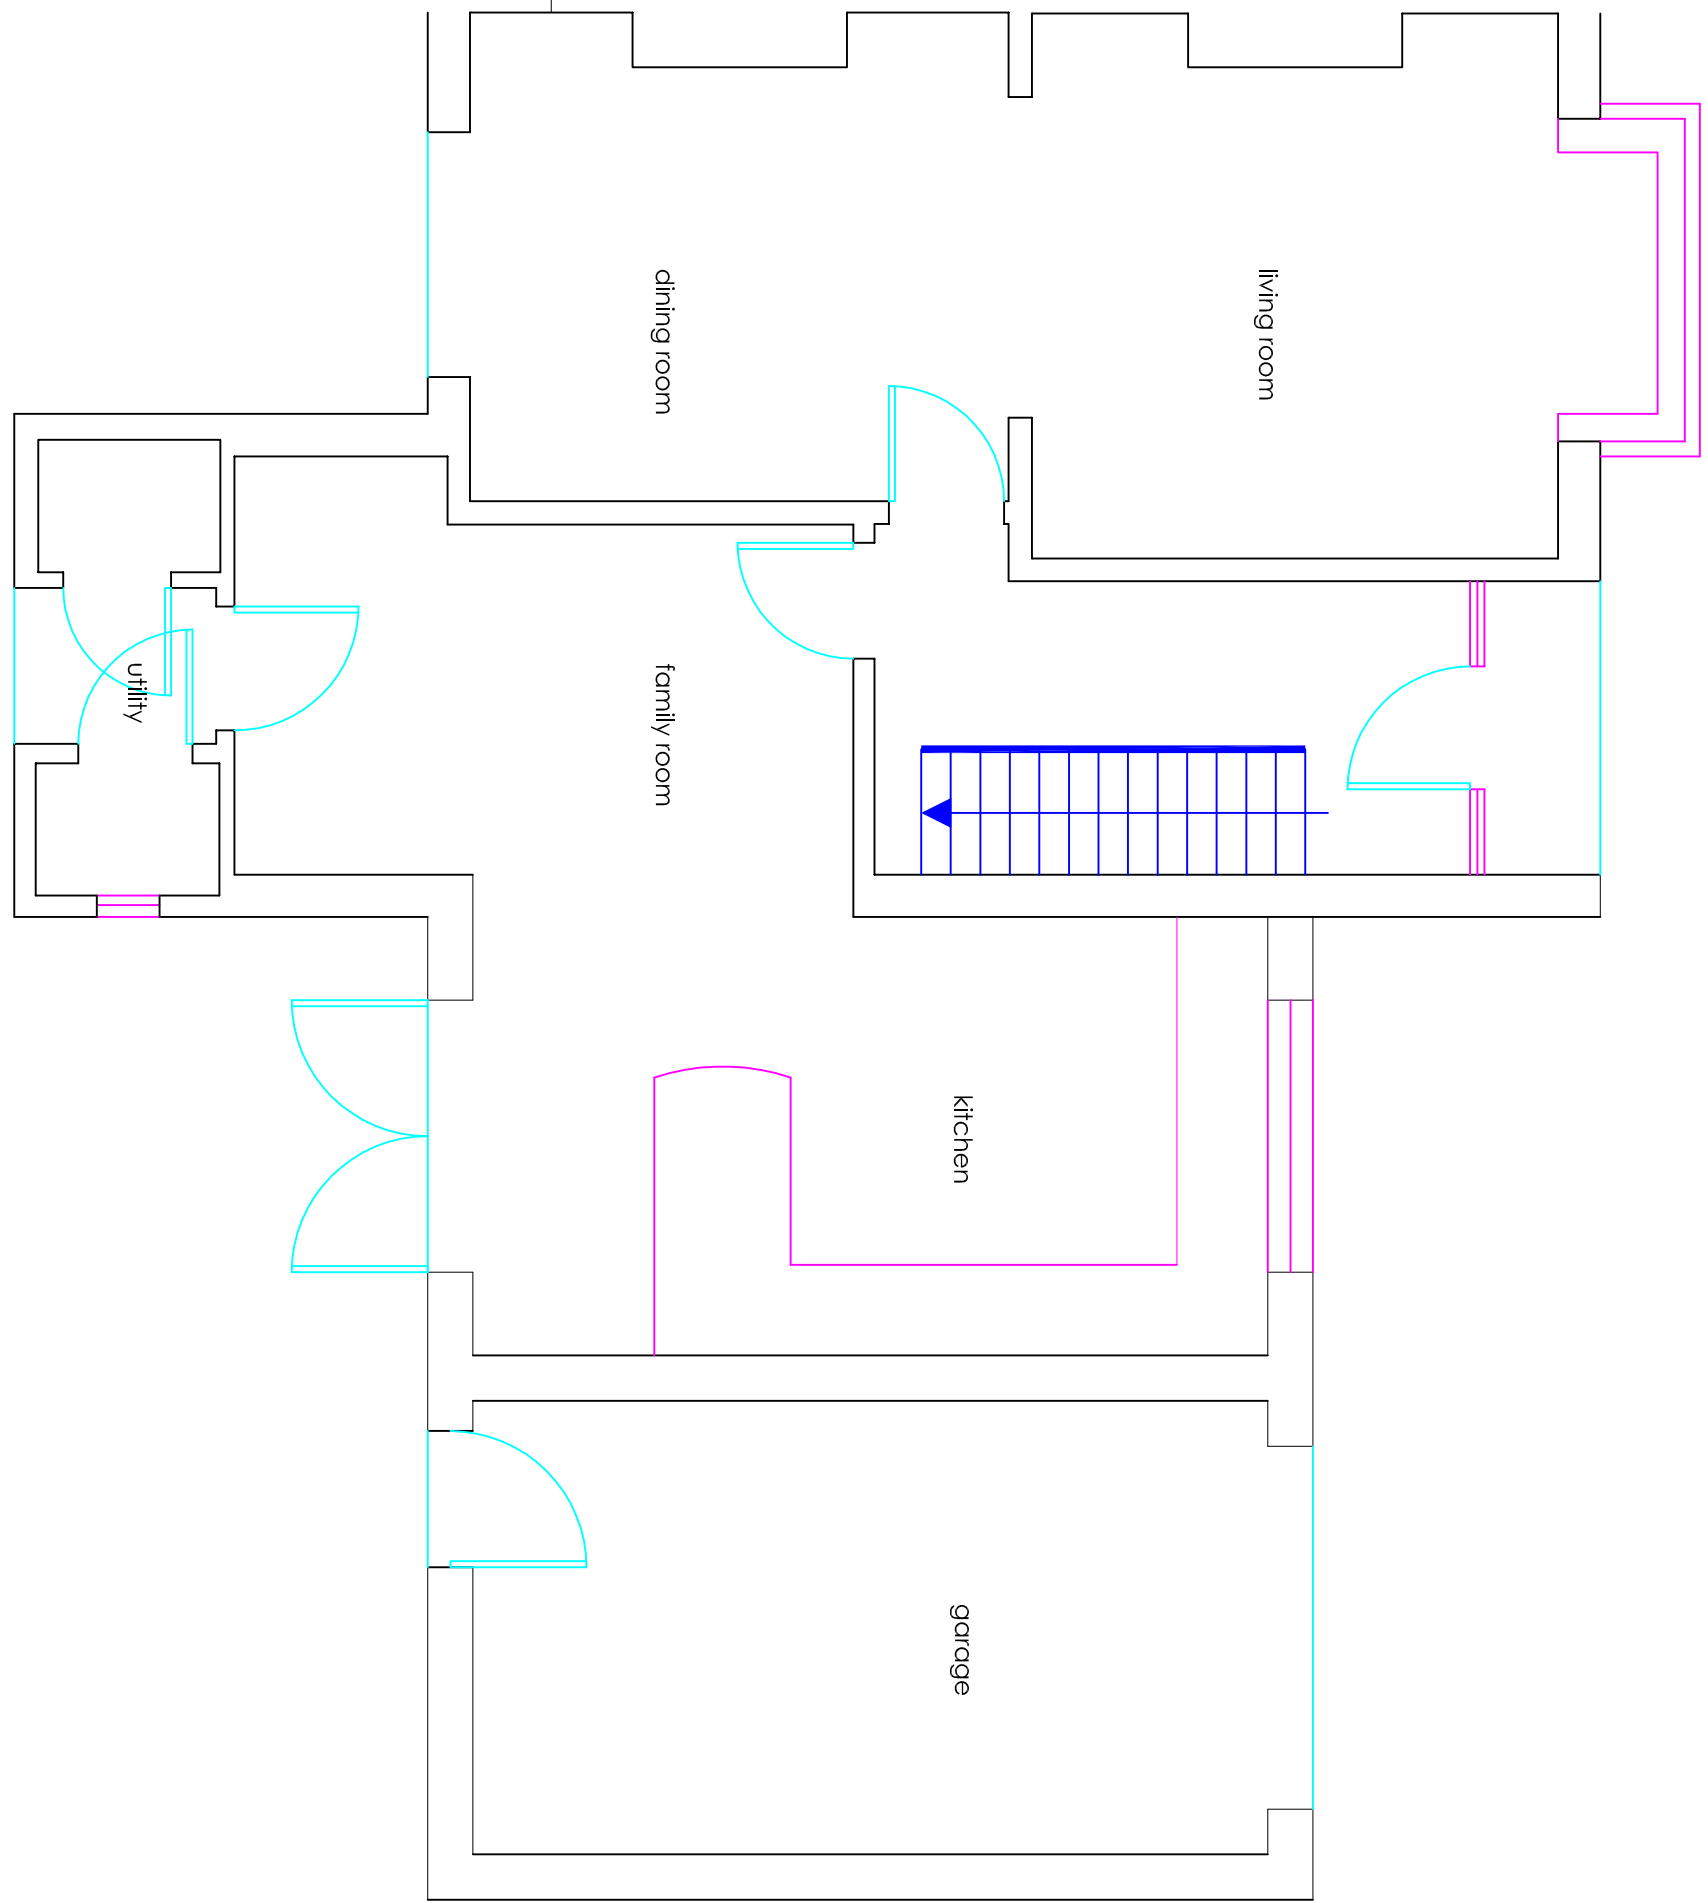

ground floor plan 1:50

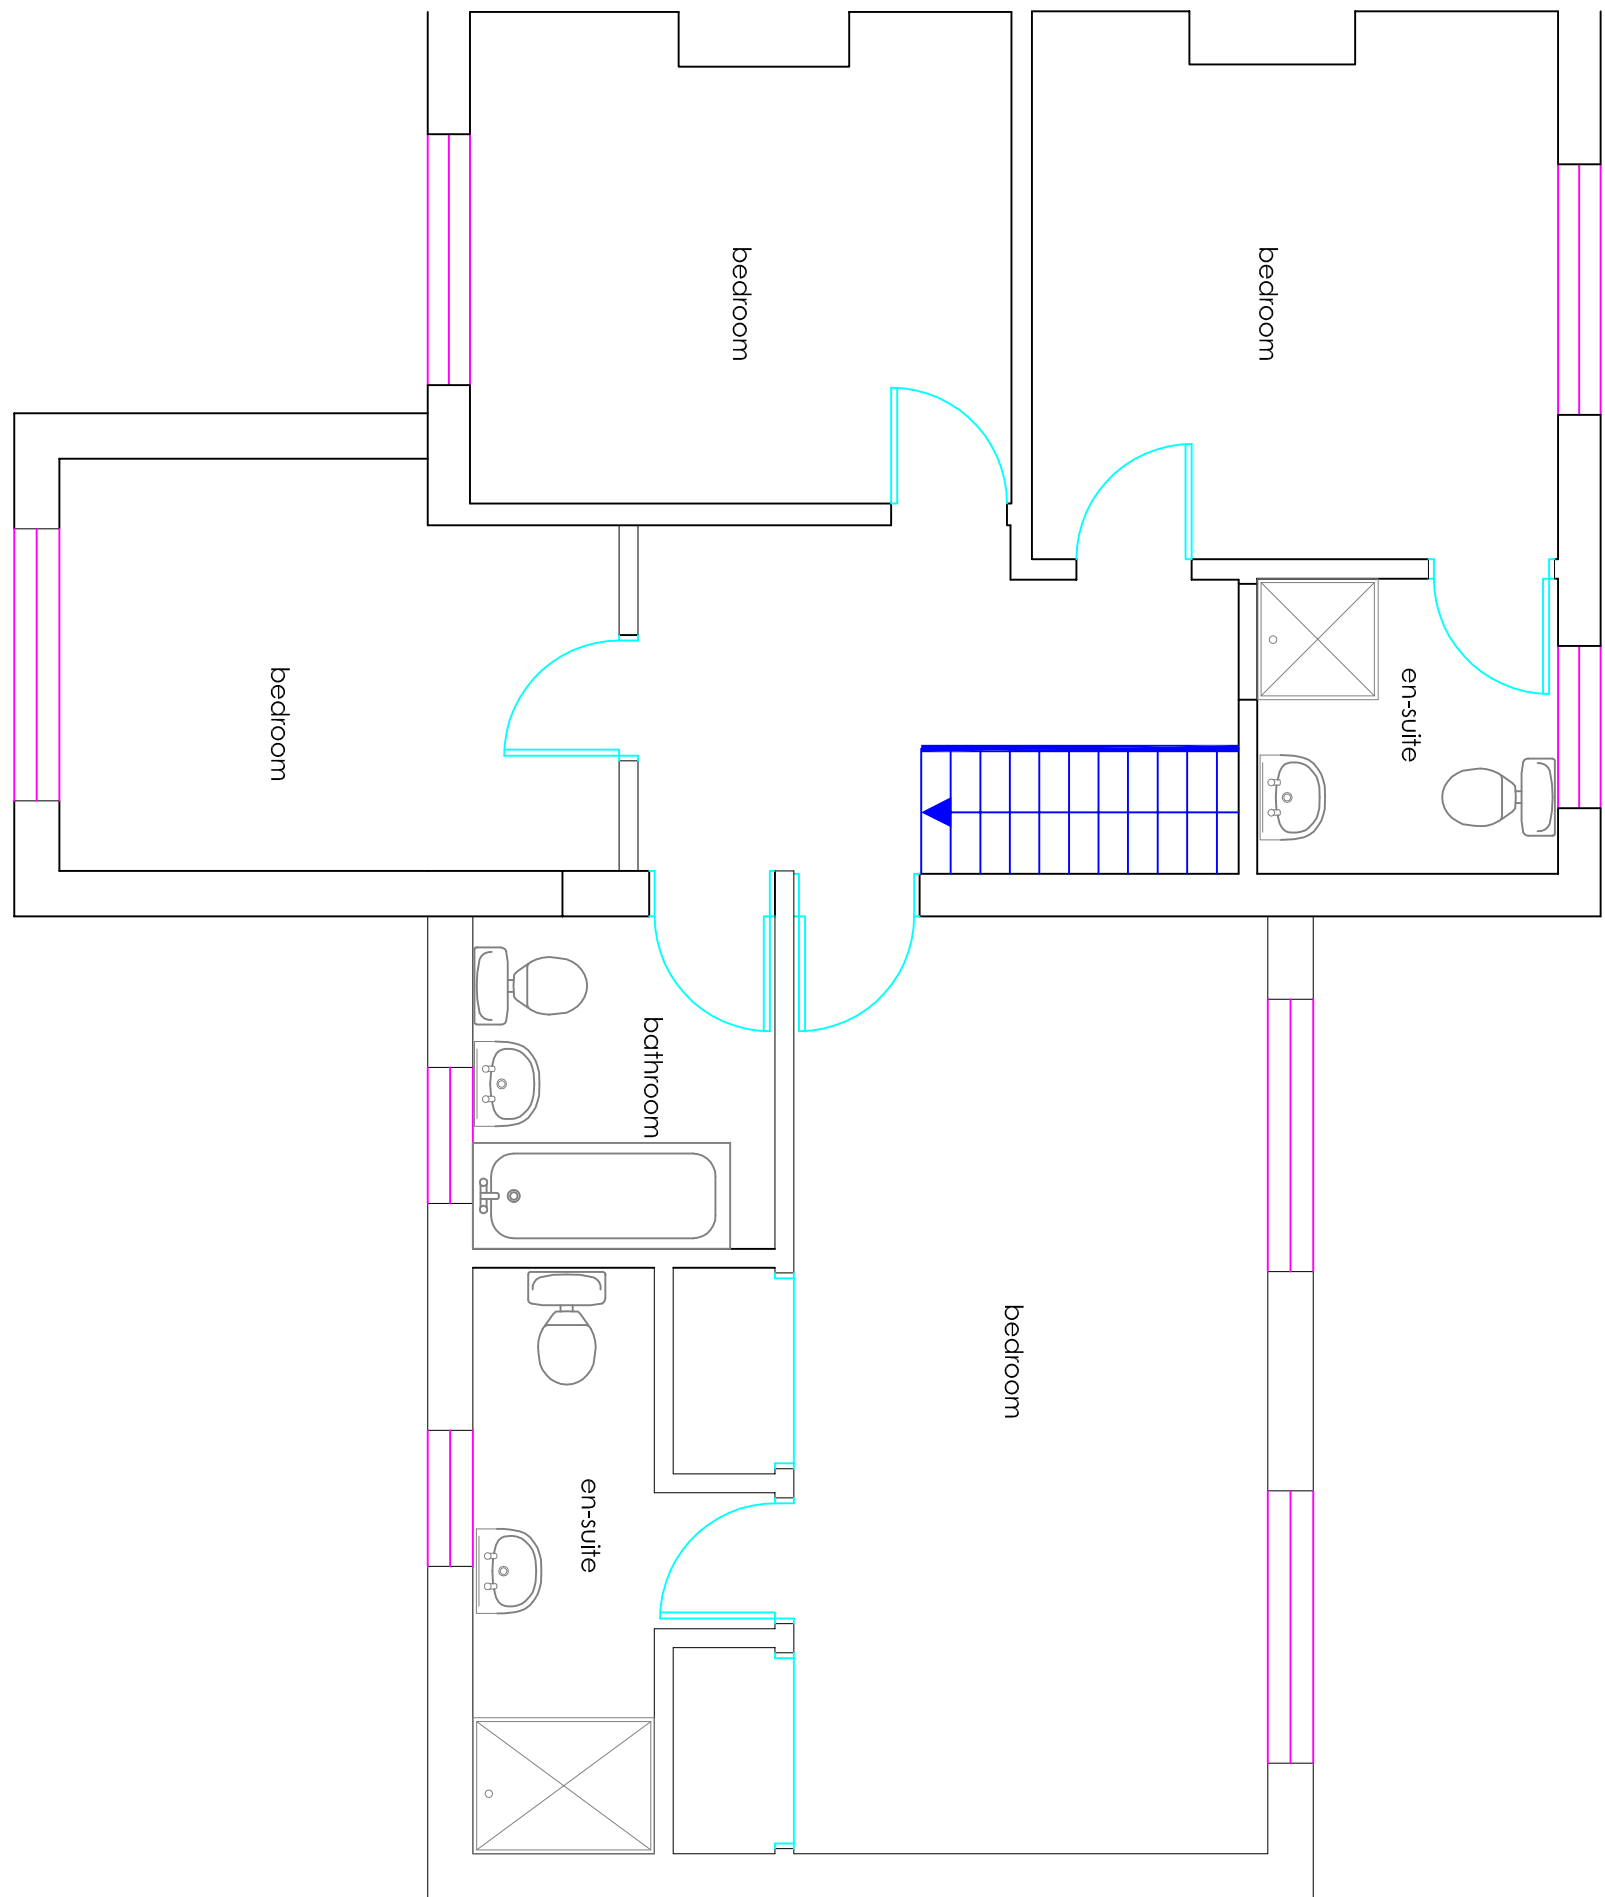

first floor plan 1:50