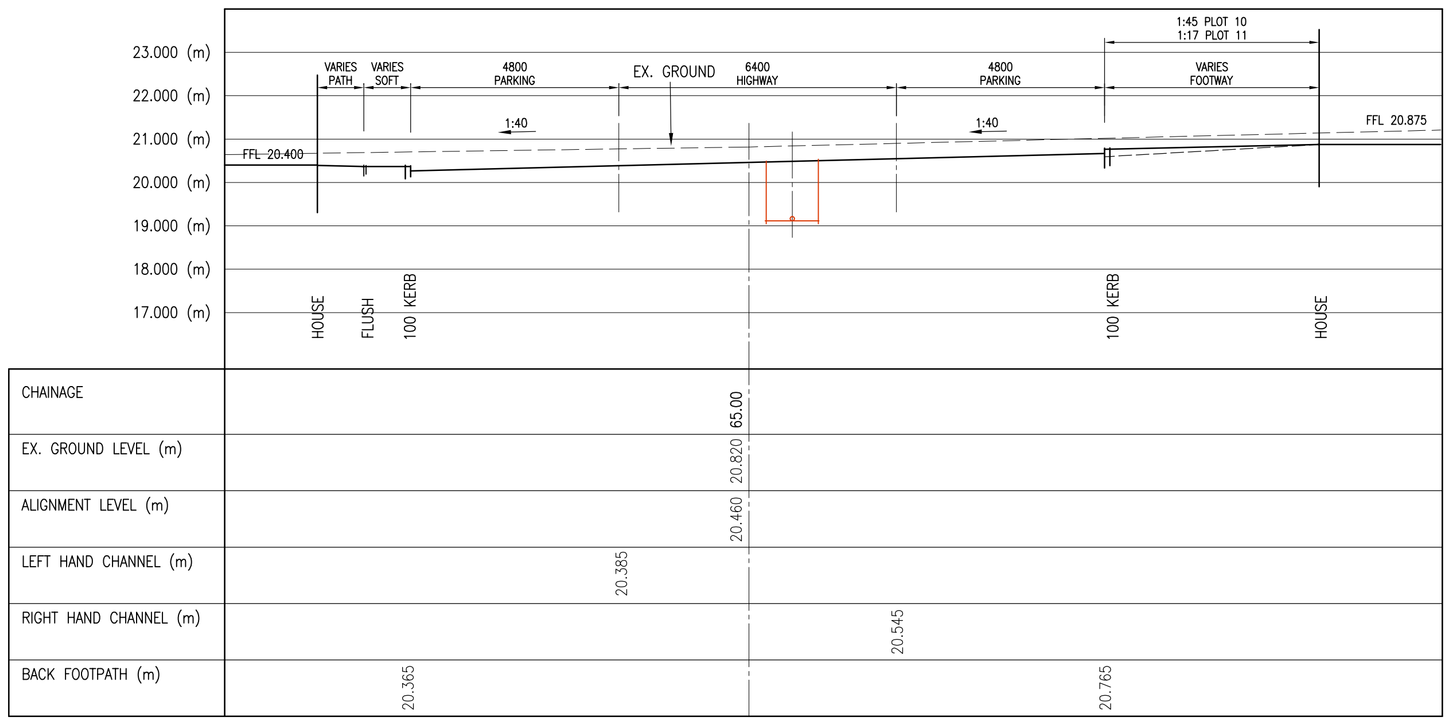


ROAD C – CROSS SECTION – CHAINAGE 65

(HORIZONTAL SCALE 1:100 – VERTICAL SCALE 1:100)

Notes

1. THIS DRAWING IS COPYRIGHT & MUST NOT BE DISCLOSED TO THIRD PARTIES WITHOUT OUR PERMISSION.
2. SCALED DIMENSIONS ARE NOT TO BE USED FOR CONSTRUCTION.

rev.	date	drn	description
P1	02.12.16	MRP	PRELIMINARY FOR INFORMATION

Project

KINGSCLERE AVENUE
LEIGH ROAD
HAVANT

HOUSING DEVELOPMENT

CROSS SECTIONS
ROAD C
SHEET 2

PRELIMINARY - NOT TO BE USED FOR CONSTRUCTION

RJWatkinson
Consulting Civil and Structural Engineers
12 High Street, Lyndhurst,
Hampshire SO43 7BD
t: 023 8028 3794
e: rjwptrs@rjwatkinson.co.uk
www.rjwatkinson.co.uk

Drawn	Date	Scale	Size
MRP	NOV 2016	AS SHOWN	A1

Drawing No.	Revision
20496–236	P1

0 100
Original A1 scale of drawing (mm)