


New door with fanlight into
extended opening - high
performance timber framed
doors & windows to later
detail, pursuant to planning
condition

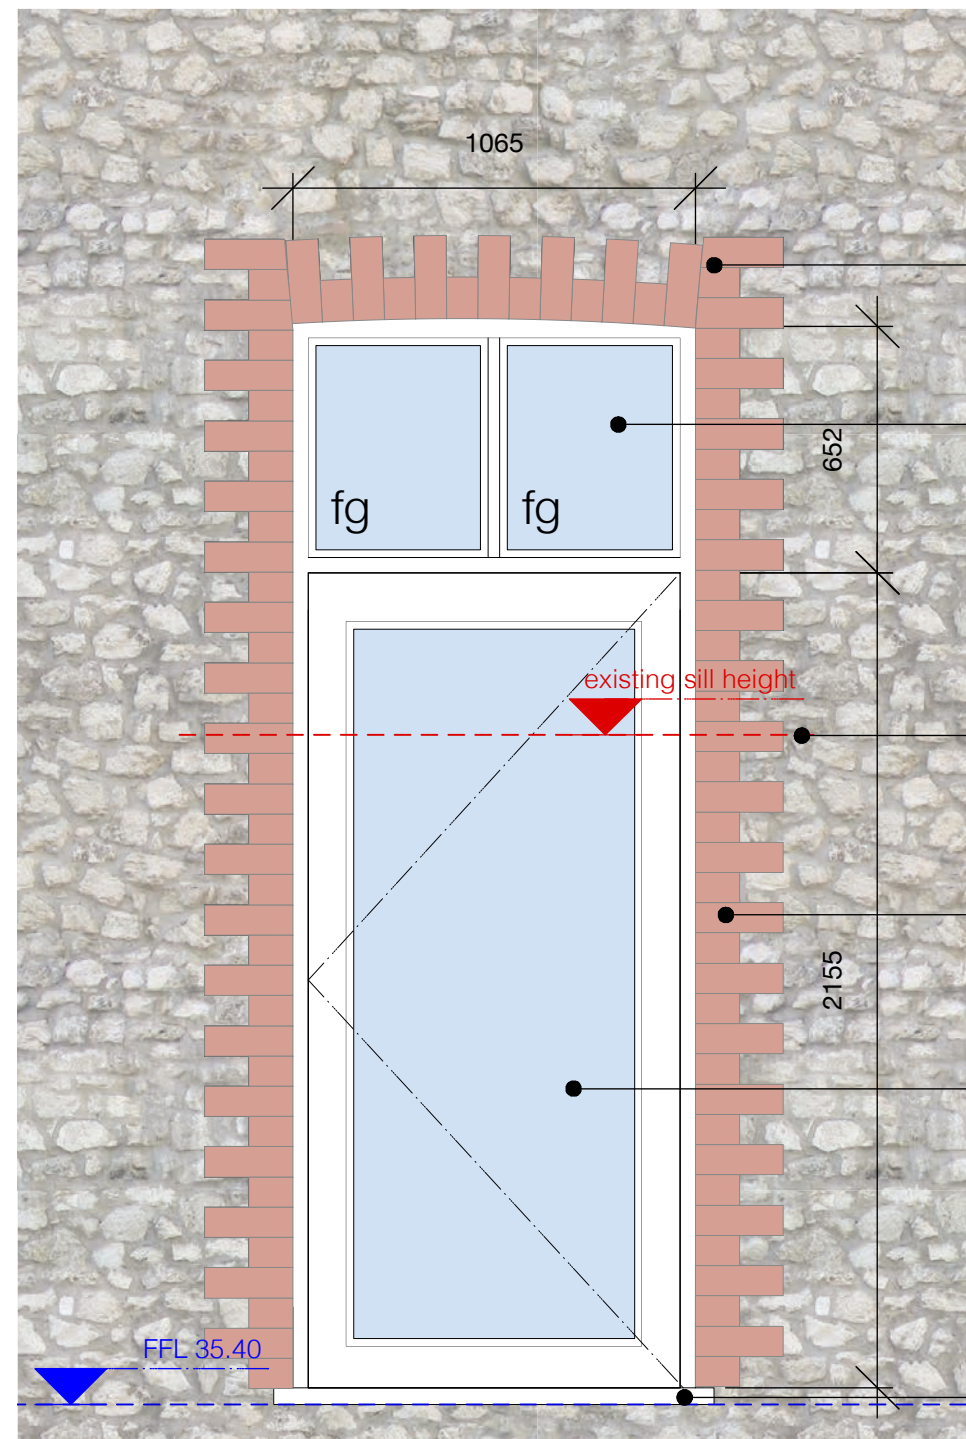

Existing brick flat arch head and window reveals

Fixed fanlight above - detail as windows co.wg.07&09

Existing sill level - opening to be extended to FFL

Brick reveals to match existing - make good flint
work around extended opening

New high performance pre-finished timber-framed
glazed door (outward opening) into extended
opening - set back in reveal c.100mm as existing

Integral timber sill

1:20 ELEVATION

coach house west elevation - door into enlarged existing opening

Reference - co.xd.04 & co.wg.08



existing image