
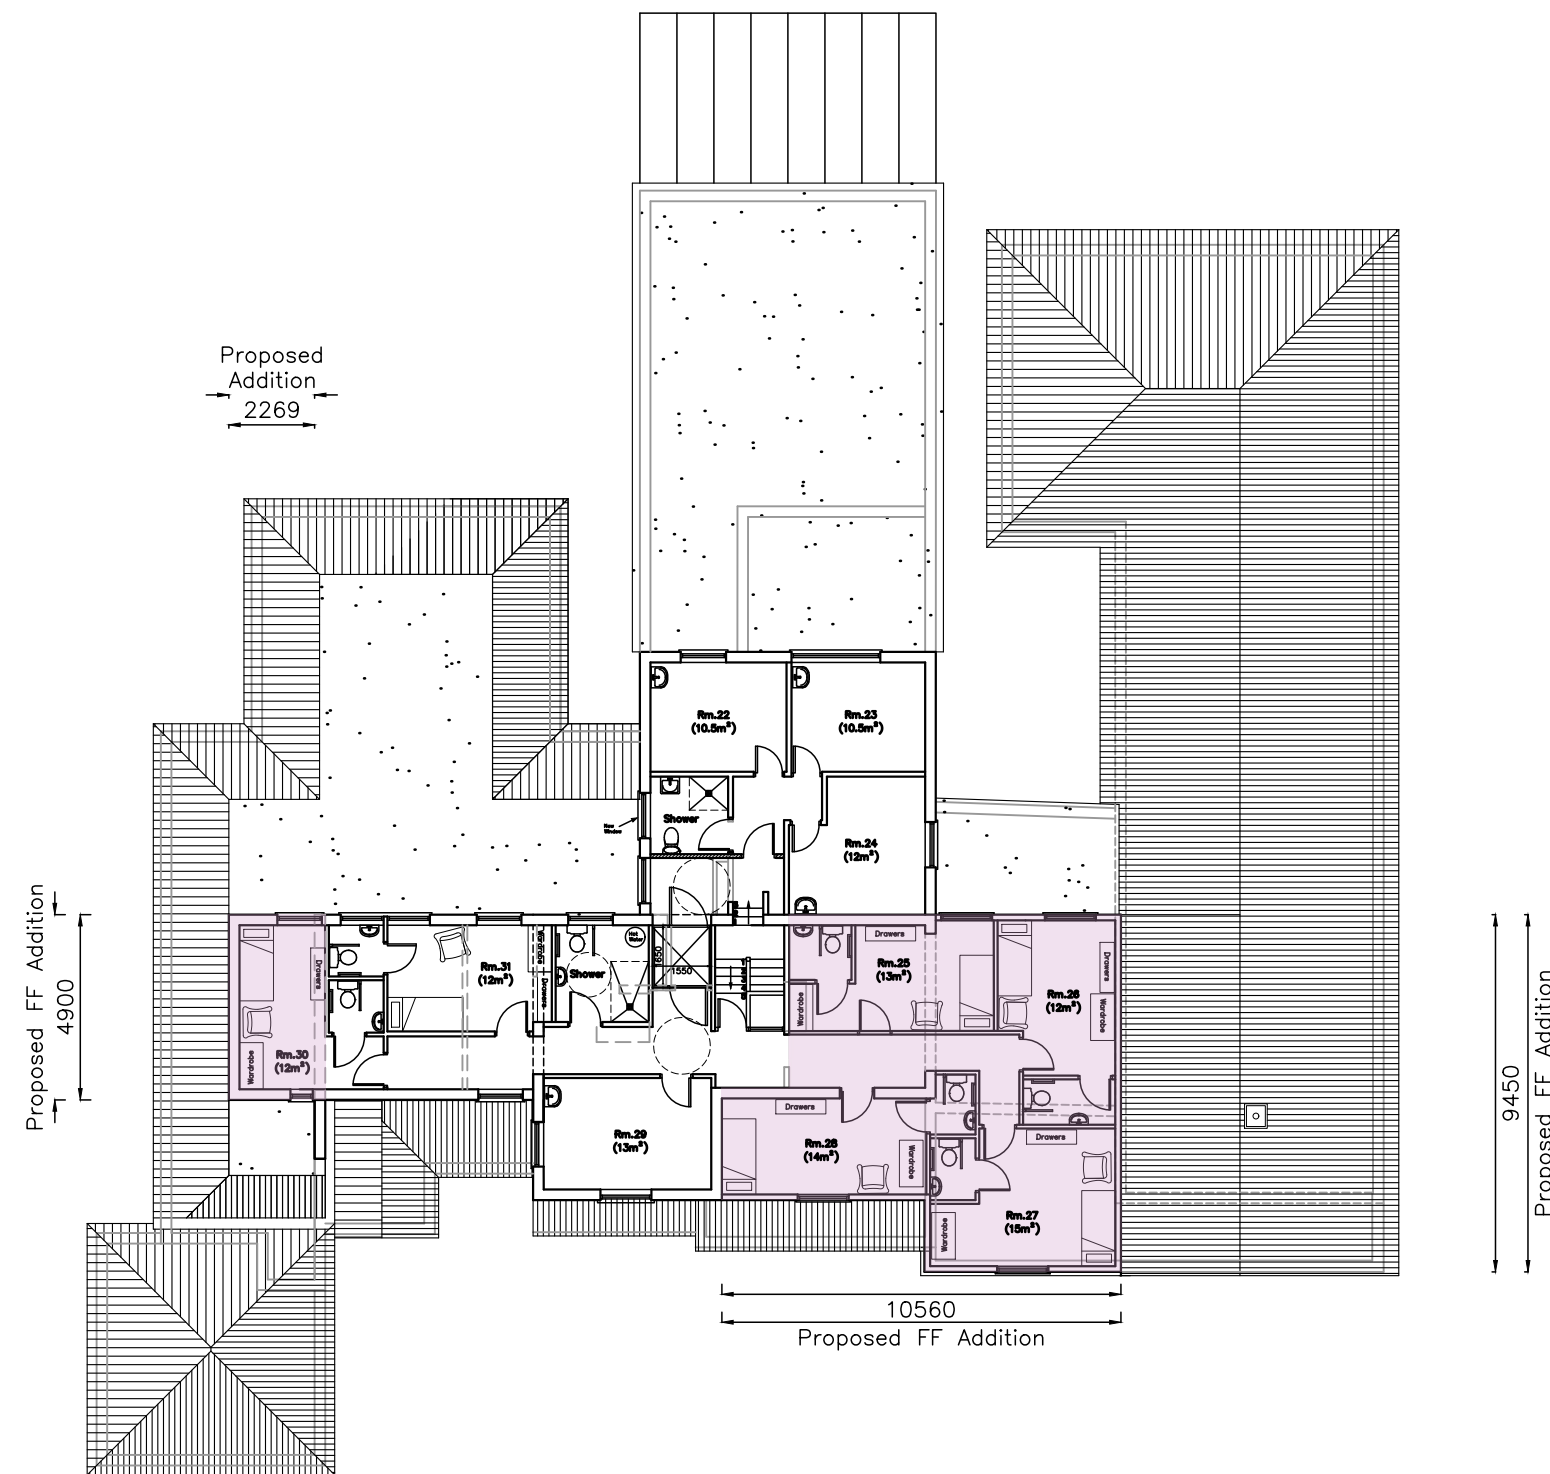


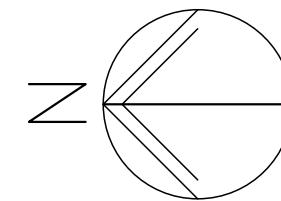


Blossom House  
Beech Grove  
Hayling Island  
P011 9DP

## Proposed First Floor Plan

### Revisions

- A.
- B.
- C.
- D.

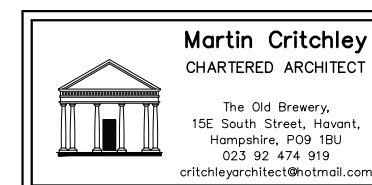

Scale A3 = 1:200, A1 = 1:100  
Drawn SAR/ELR/BLB  
Date 02/08/17

1618-412<sup>0</sup>