

Legend

- Existing Trees
- Tree, Shrub, and Hedge Numbers
- Tree Root Protection Areas
Tree Root Protection Areas (RPA) are calculated and specified in accordance with BS: 5834: 2012. Trees in Root Protection Areas (RPA) are to be retained and protected.
- Category A Trees
Trees of High Quality and Value
- Category B Trees
Trees of Moderate Quality and Value
- Category C Trees
Trees of Low Quality and Value
- Category U Trees
Trees unsuitable for retention
- Category C Tree Group/Tree Line Trees
Tree Group and Tree Line Trees of Low Quality and Value
- Site Survey Boundary
- Existing Shrub Group Area
- Existing Dense Scrub Area

Notes: The original of this drawing was produced in colour. A monochrome copy should not be relied upon. (Refer to LLD 975 Existing Tree Schedule)



Rev	Description	Date	Initials
00	Planning Issue	18.04.16	GS

Lizard Landscape Design

Lizard Landscape Design
34 South Street
Farming
Wootton Bassett
Wiltshire, UK
SN14 7JH
Tel: 01460 216033
Email: lizardlandscape@btconnect.com



Project title
Coldharbour Farm
Emsworth, Hampshire

Drawing title
Tree Constraints Plan

Scale
1:200@A1


Drawn
GS

Date
18.04.16

Drawing No
LLD975 / 01

CAD Filename
LLD975.CAD

Revision
00

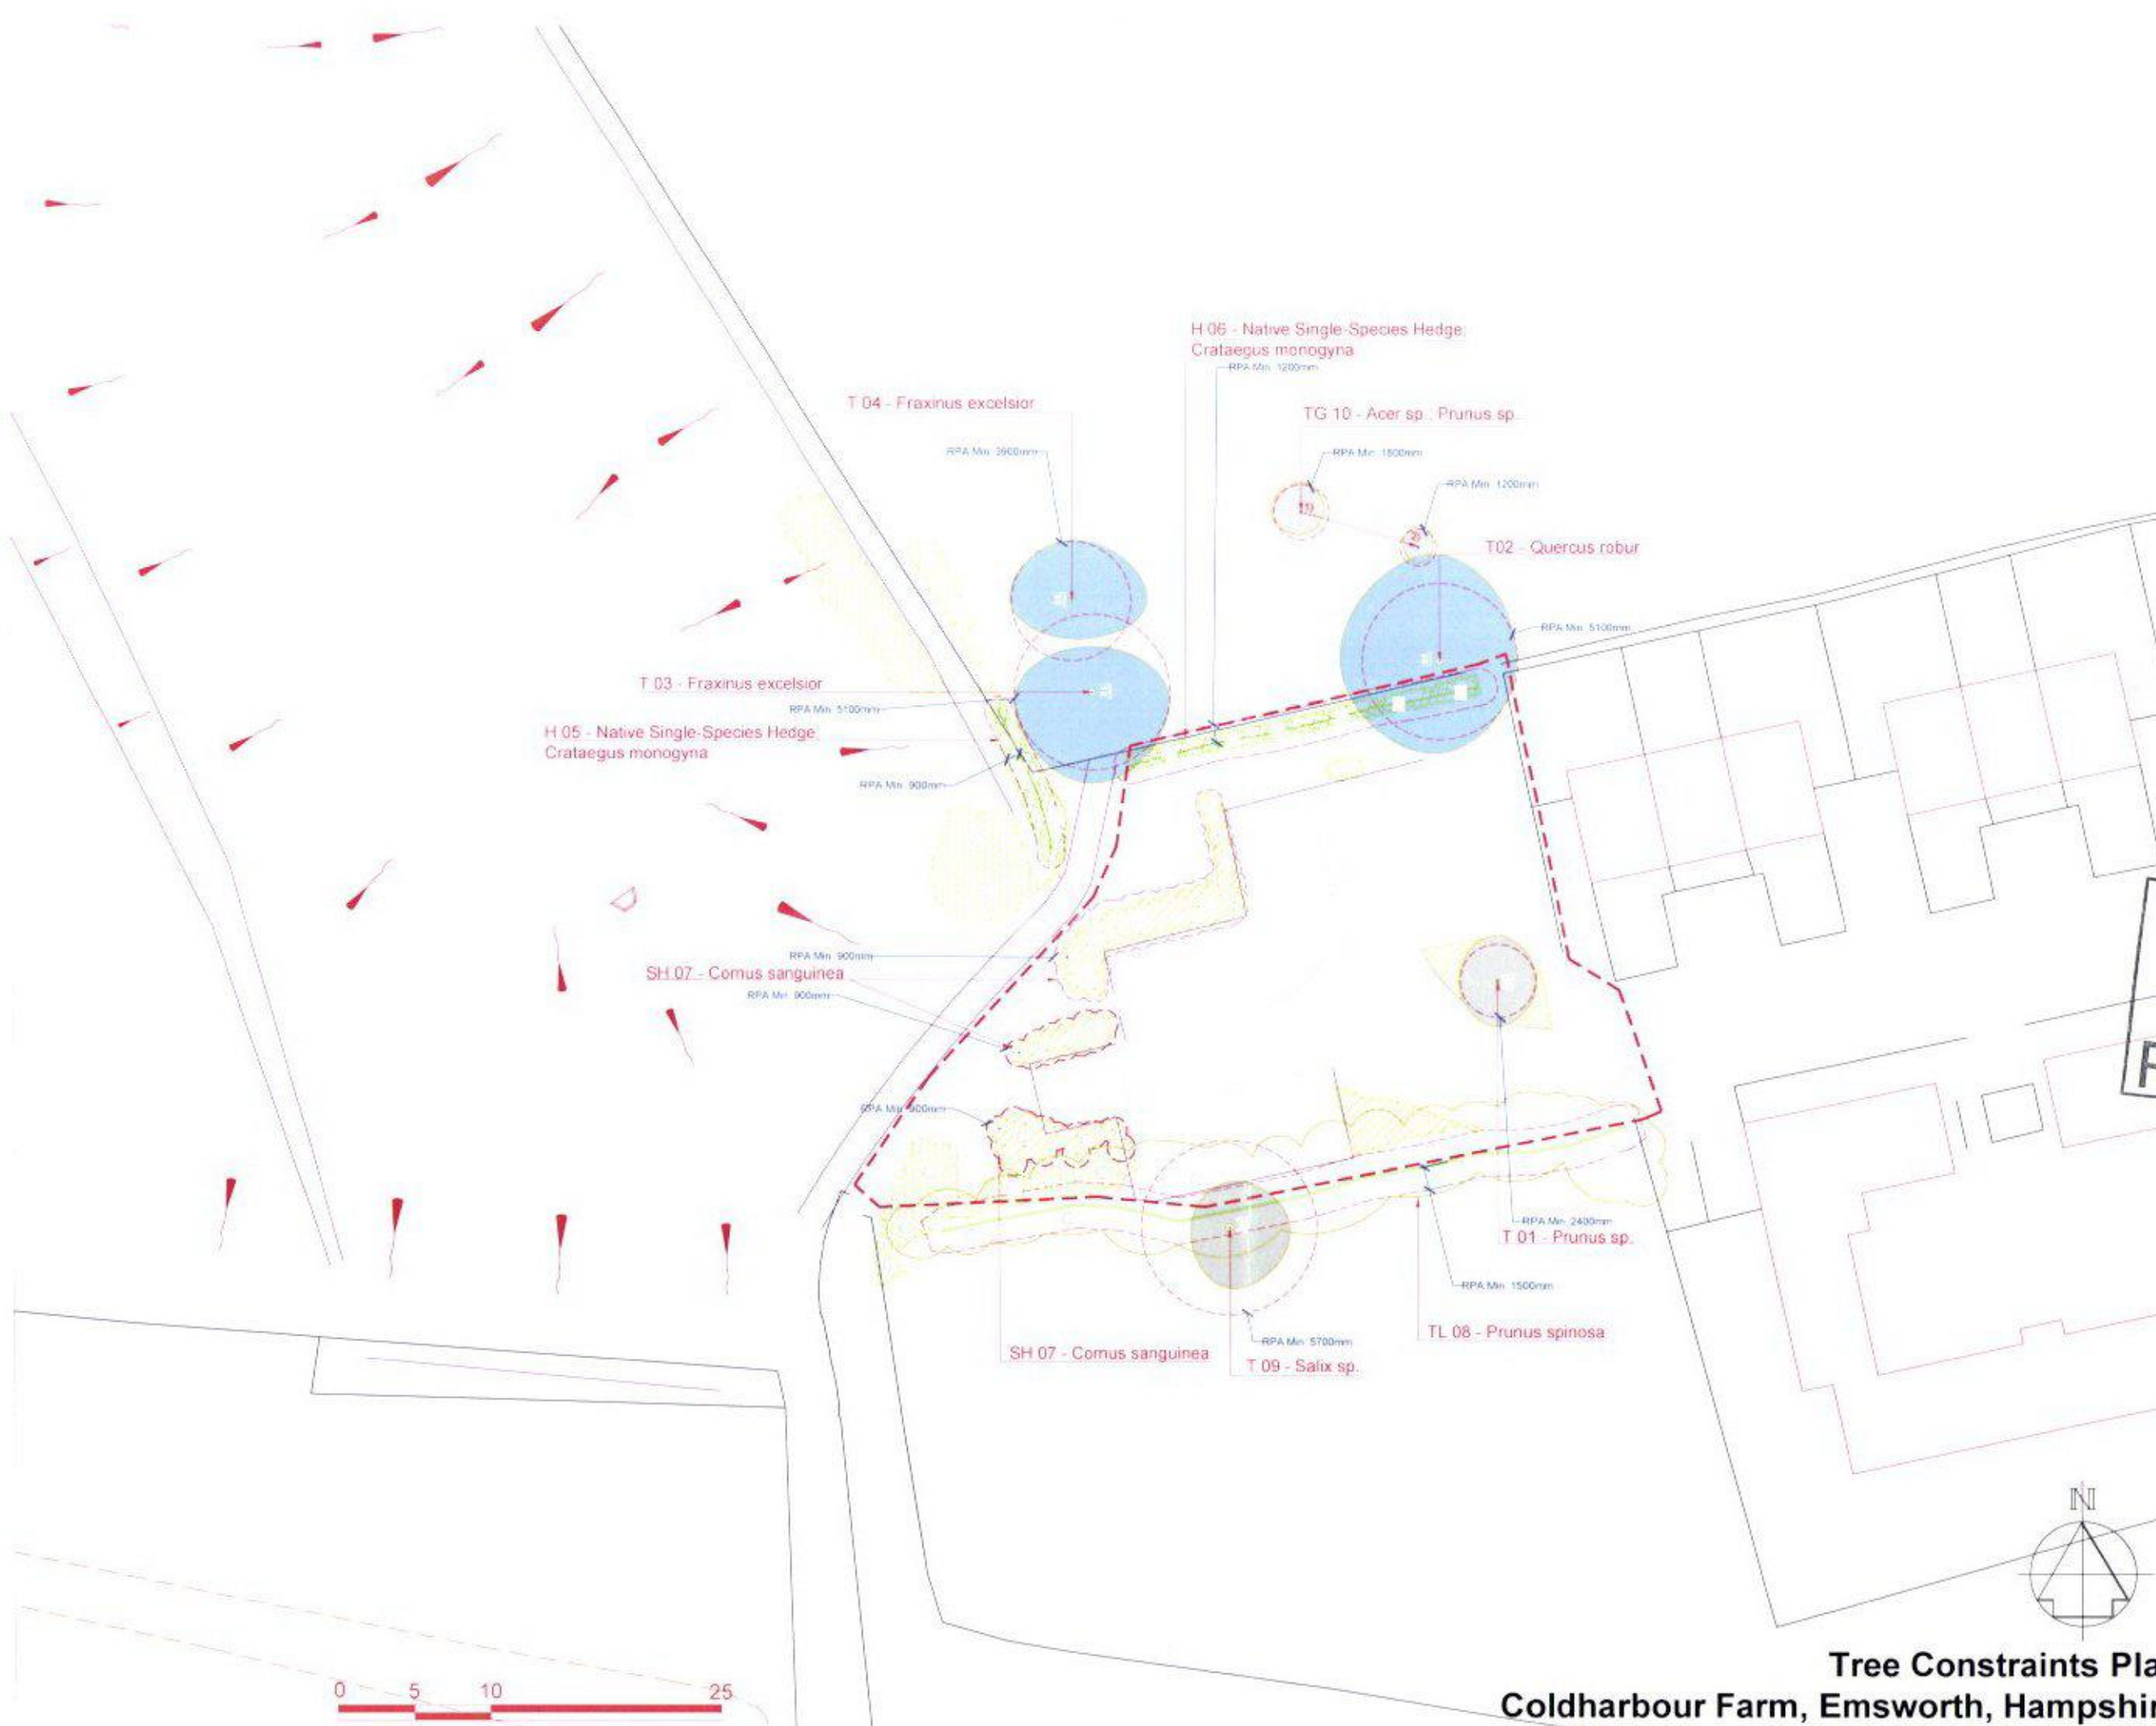

Tree Constraints Plan Coldharbour Farm, Emsworth, Hampshire