



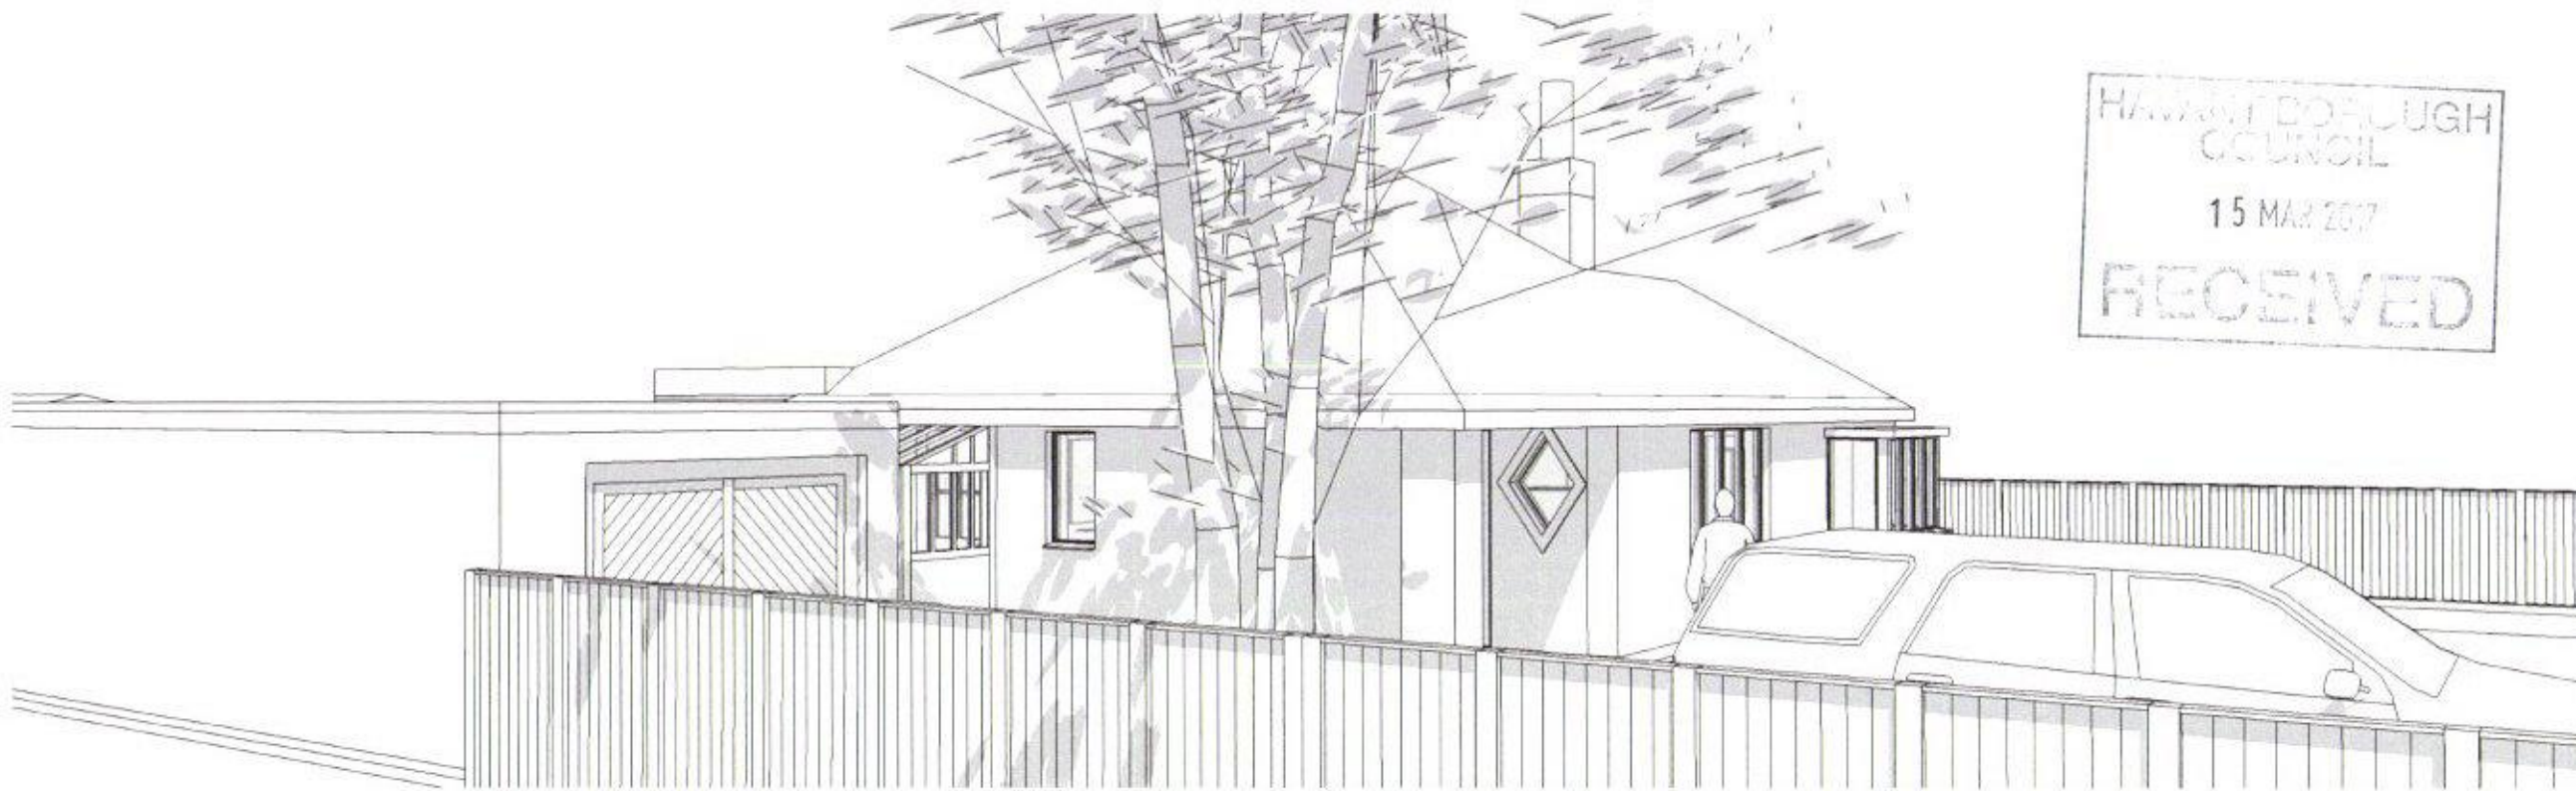

B3.1 EXISTING SIDE PERSPECTIVE - WEST
SCALE: N/A

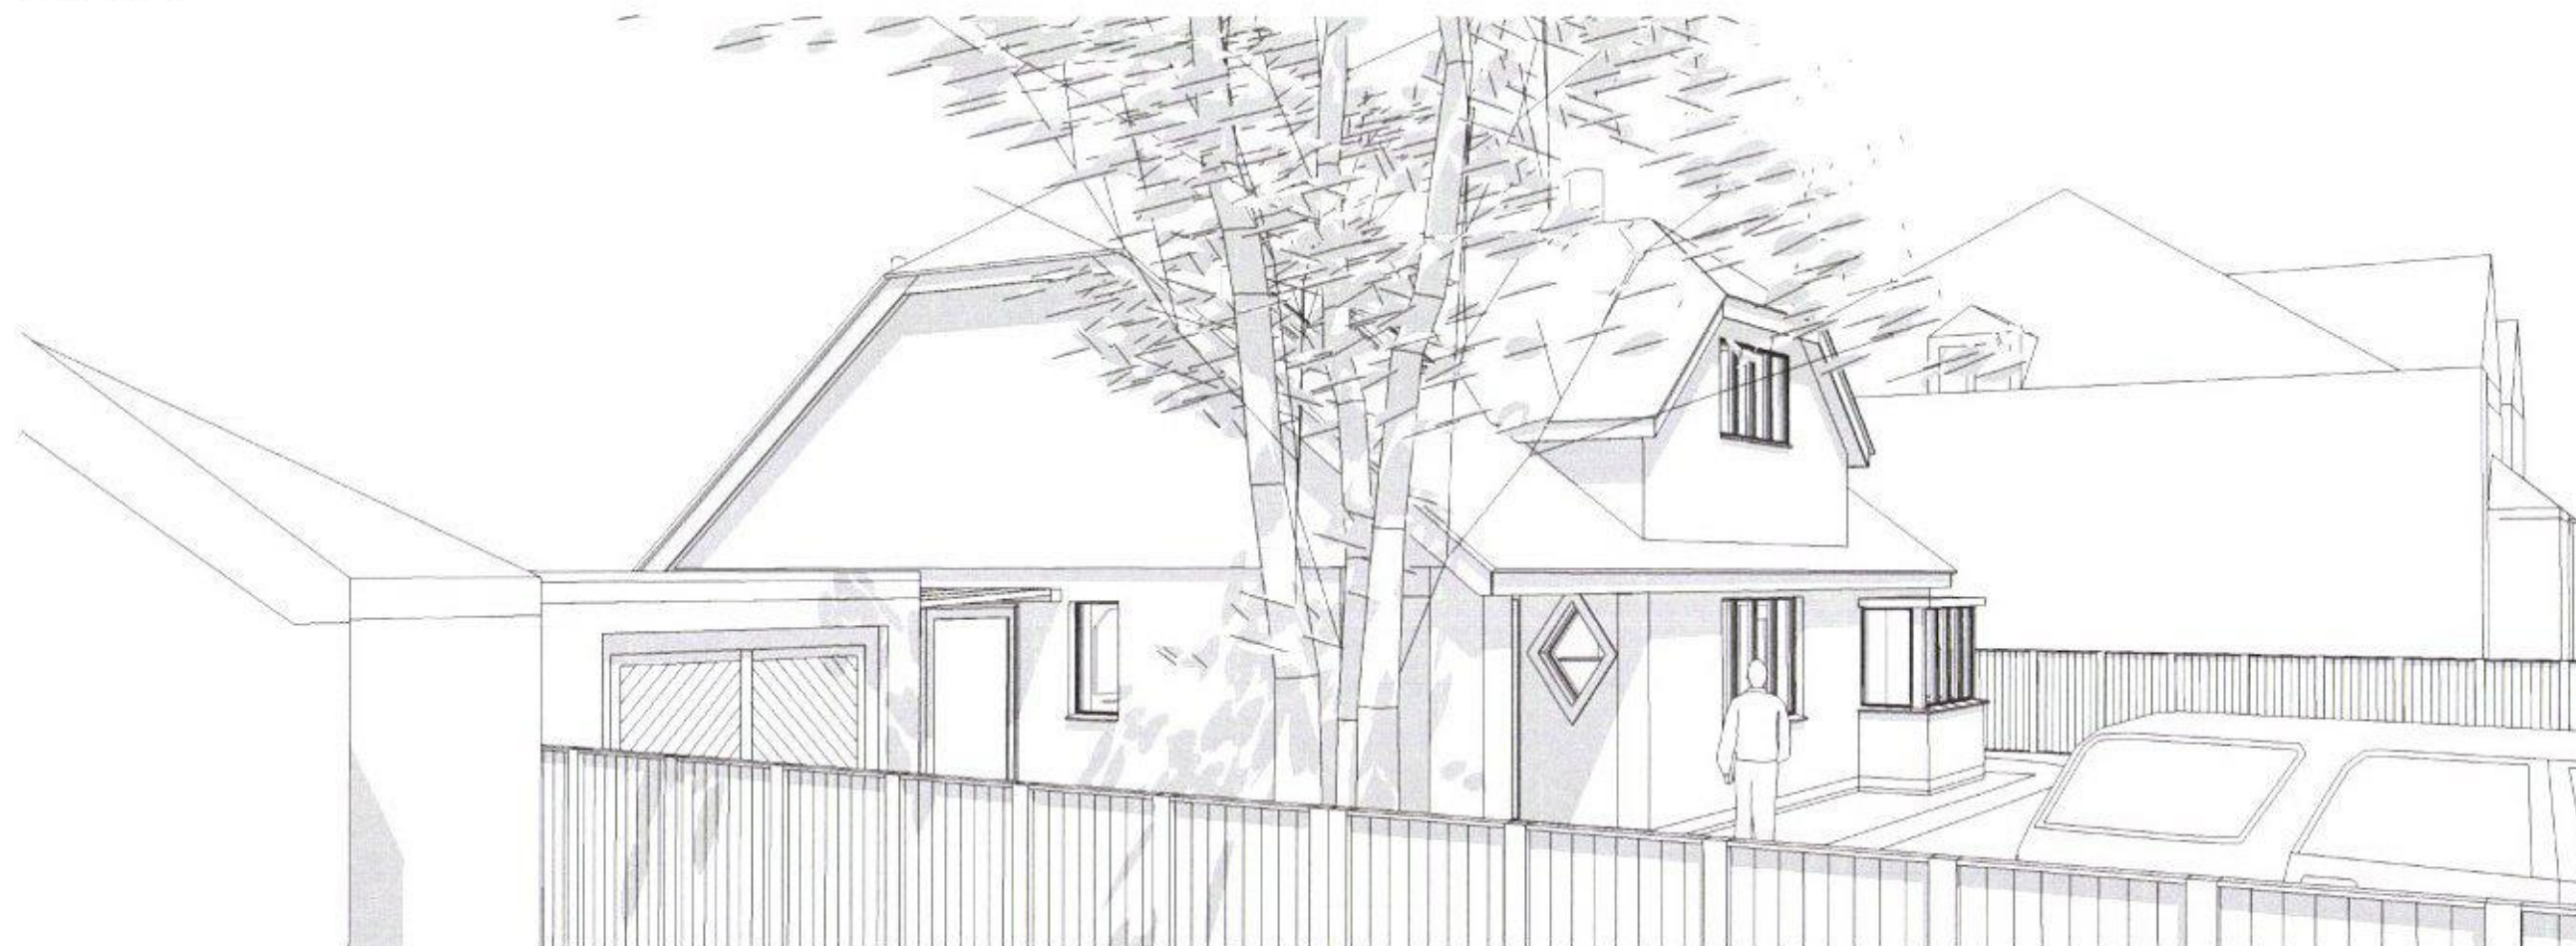

B2.2 PROPOSED SIDE PERSPECTIVE - WEST
SCALE: N/A

PHILIP BARRATT

53 St Marys Road
Hayling Island
Tel 023 92 46 36 29
Mob: 07932020261
Email: philbarratt@gmail.com

Mr & Mrs P Barratt

Millefleurs
53 St Marys Road
Hayling Island
PO11 9DB

BUNGALOW REFURBISHMENT

Replacement Roof to incorporate rooms rear
ground floor alterations and replacement side porch

B.3 NEW / EXISTING PERSPECTIVE
SIDE WEST

DATE: 06.03.2017
DRAWN BY: PAB
CHECKED BY: -

B.3