


PROPOSED REAR ADDITION.
45A, BACON LANE, HAYLING I. HANTS
FOR MR & MRS S. HUTCHINGS.

HAVANT BOROUGH
COUNCIL

- 8 FEB 2017

RECEIVED

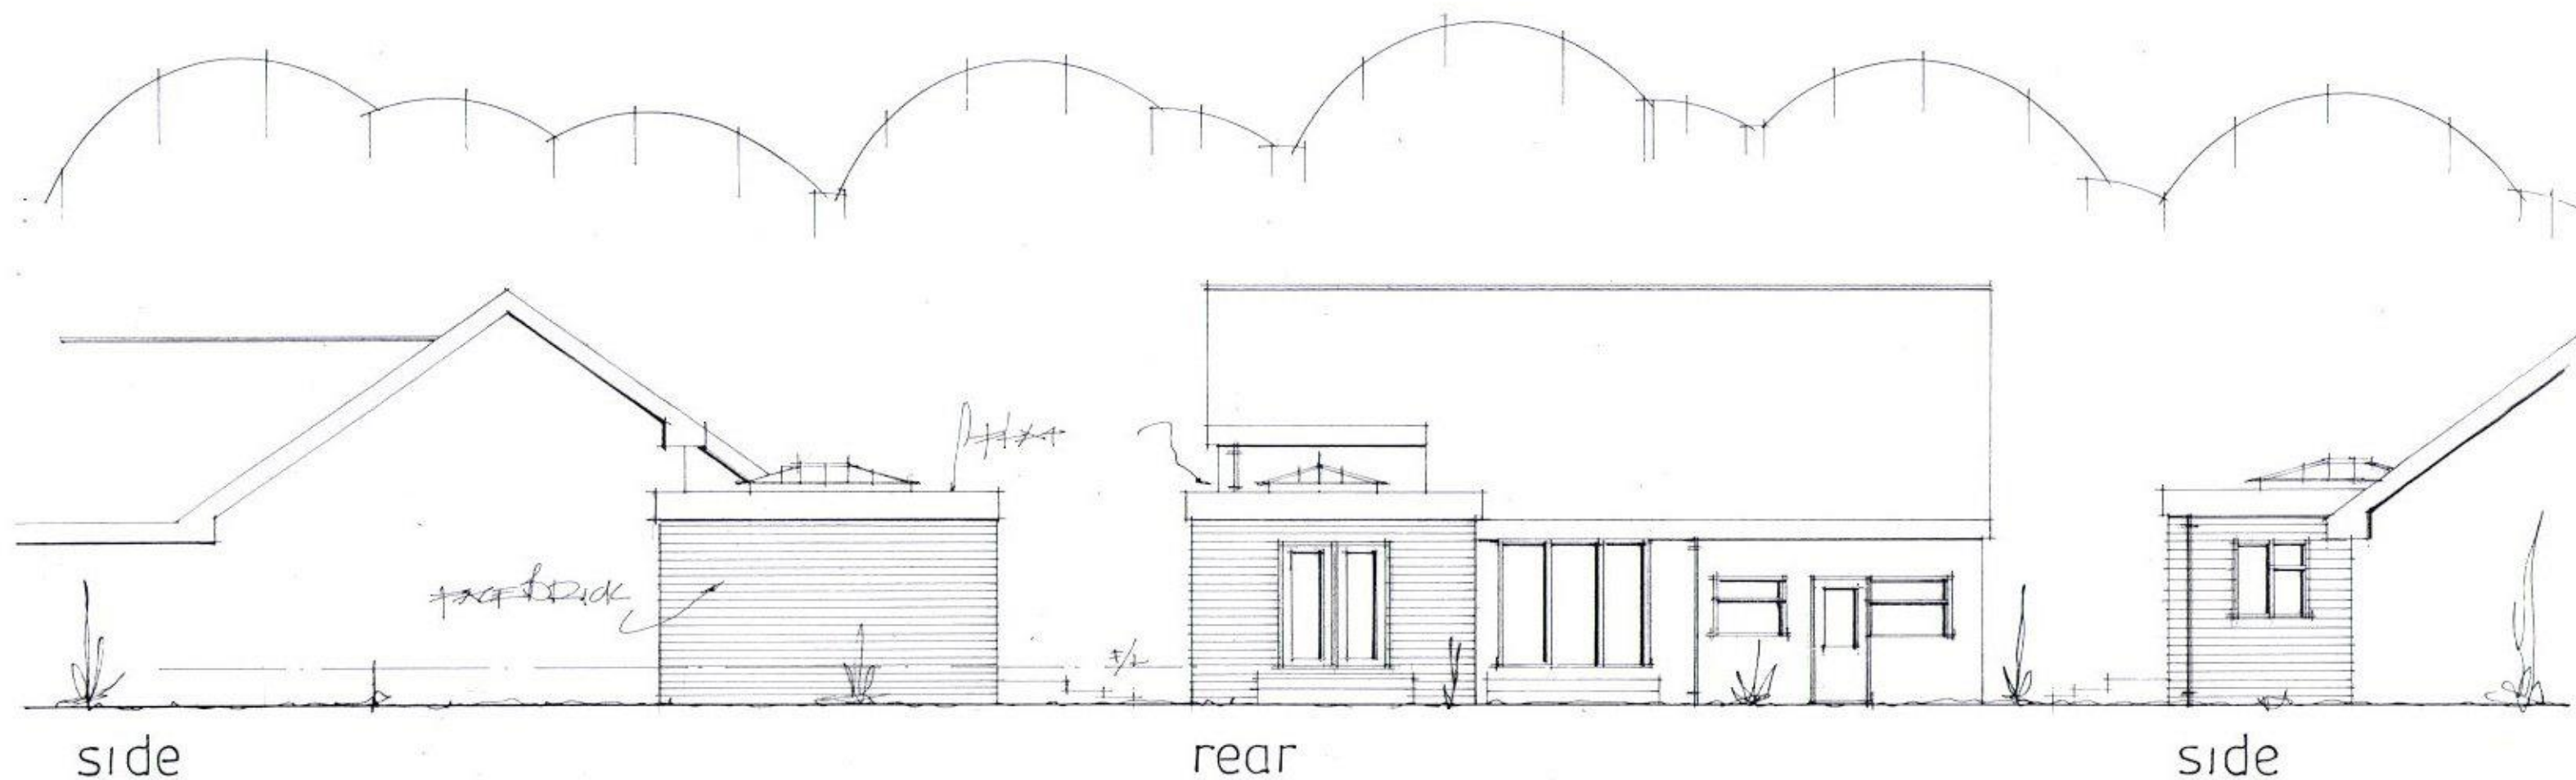

date feb 17
scale 1:100

PROPOSED ELEVATIONS

PETER J. WALKER
182 SEAFRONT, HAYLING ISLAND, HANTS
PO11 9AN
TEL 02392467571