

CLIENT

DWF

JOB No.

16774-1A

SITE NAME

HAVANT

DRAWN BY

D.H

DATE

11-08-2017

SITE ADDRESS

12c Solent road
Havant
PO9 1JT

AUTHORITY NAME

-

AUTHORITY CONTACT DETAILS

-

PLANNING SUMMARY

No Application Submitted



REVISION	DATE	REV BY	NOTES
A	14-08-2017	DH	Changed box sizes page 6
-	-	-	-
-	-	-	-
-	-	-	-
-	-	-	-
-	-	-	-




UK MAP




Havant




Solent Retail Park

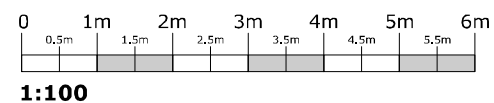

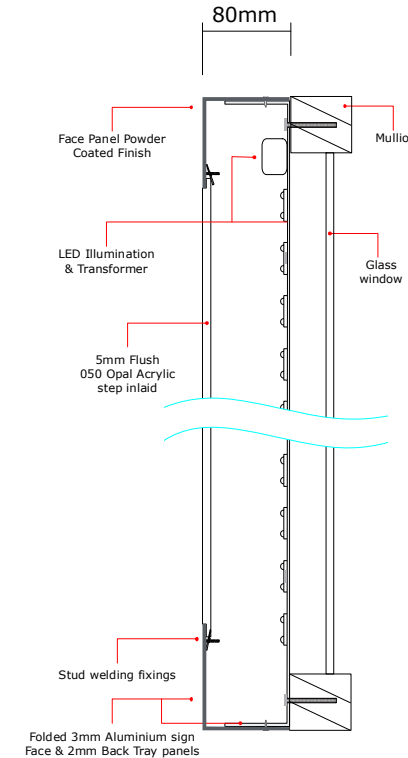

SECTION THROUGH - N.T.S

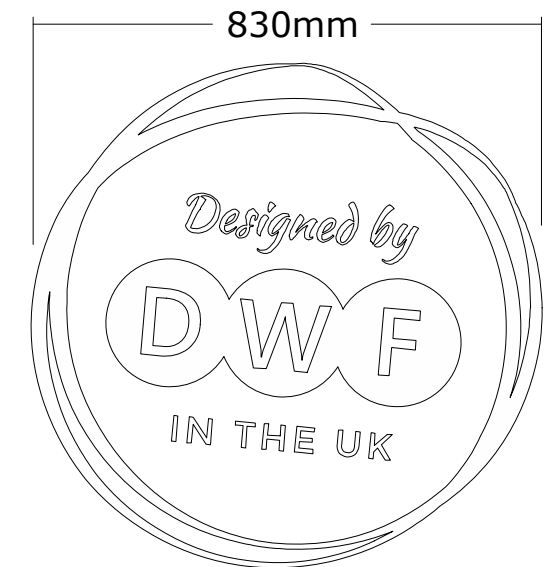



1No. Illuminated Fret cut 3mm aluminum tray with 80mm returns powder coated RAL 7043 . Tray to have 5mm opal acrylic flush step inlayed letters and logo. Logo to have digitally print and cut vinyl to face complete with matt laminate. illumination via leds. Sign fixed top and bottom to mullions via backtray.

1No. Face applied matt white vinyl graphic applied Externally to glazing.




Proposed

Proposed Signage

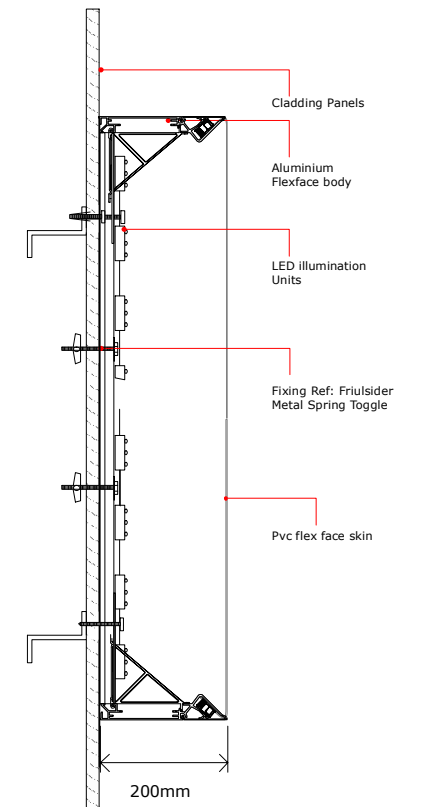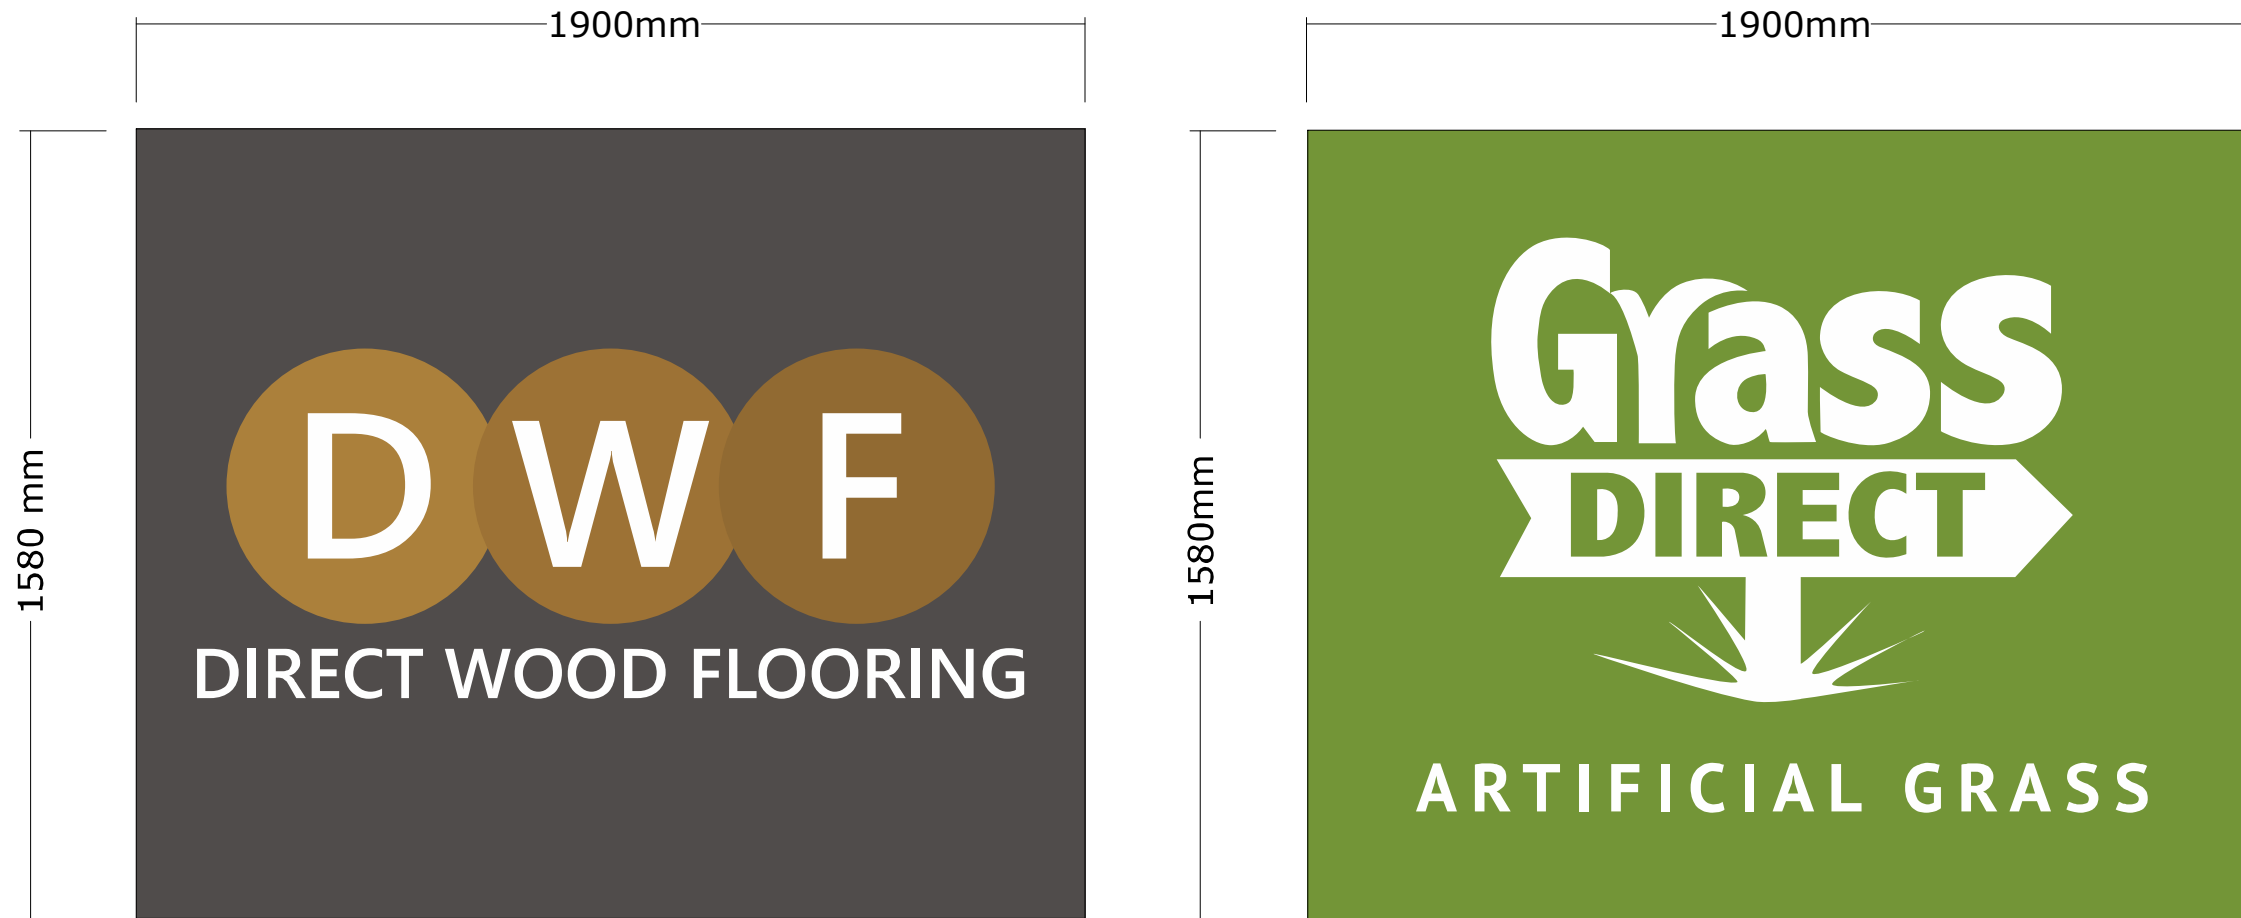

SECTION THROUGH - N.T.S

2No. LED internally illuminated flex face box signs complete with digitally printed flex face skins.
1 box powder coated RAL 7043 and **1** powder coated RAL 6018.

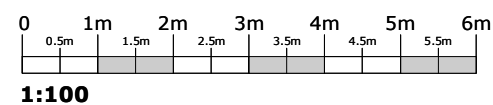

Proposed


146mm 8488mm

SOLID WOOD • ENGINEERED WOOD • LAMINATE • LUXURY VINYL TILES

1No. Set of non illuminated 15mm foamex letters sprayed RAL 7043 .Letters fixed to cladding via locators.



Proposed

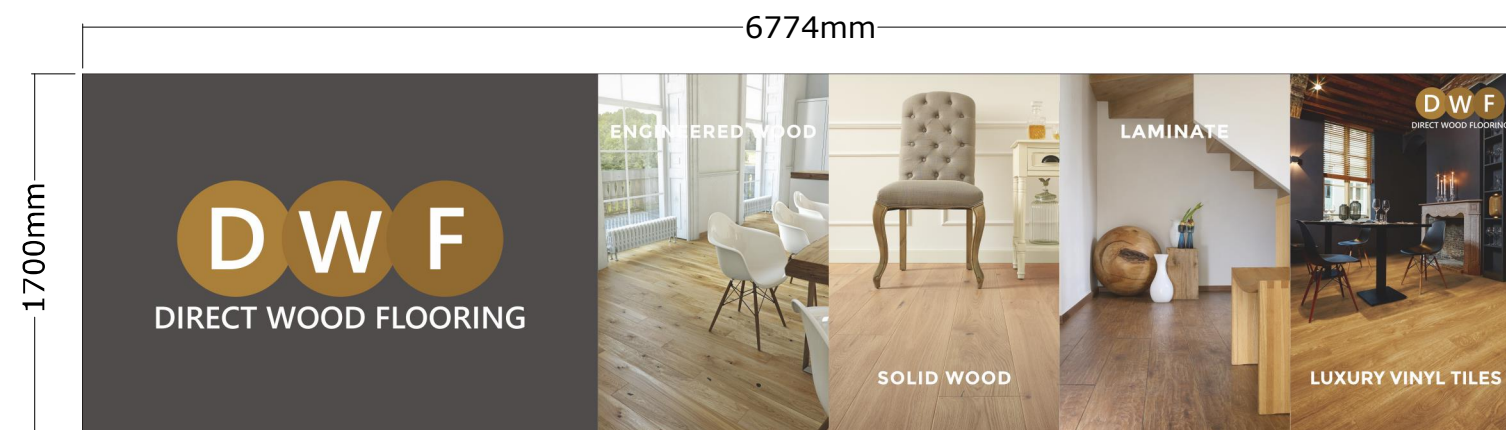

3No. Directly printed pvc banners hemmed and eyelitted.

