
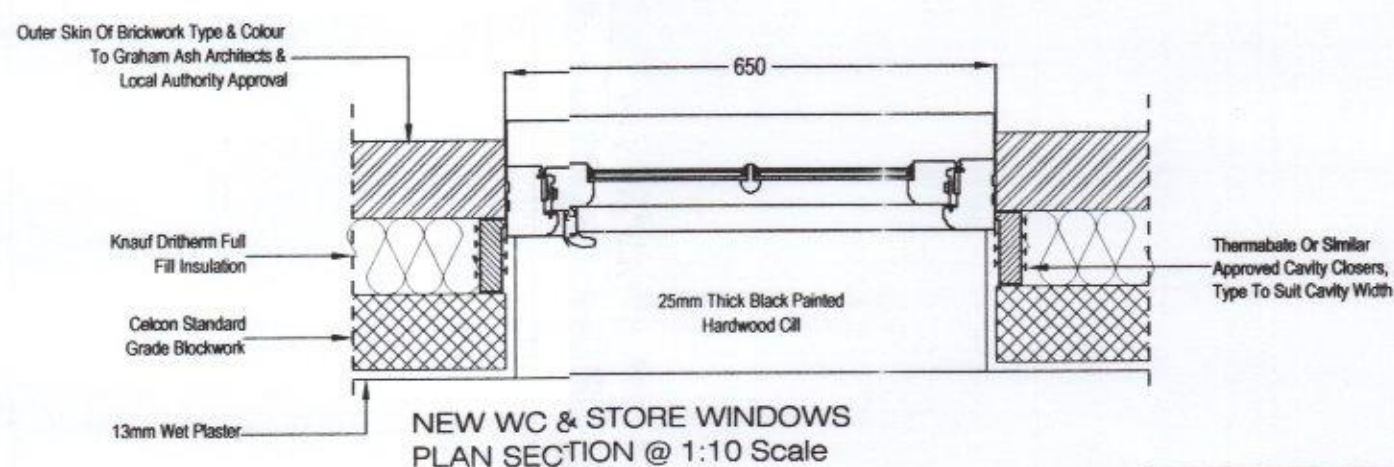
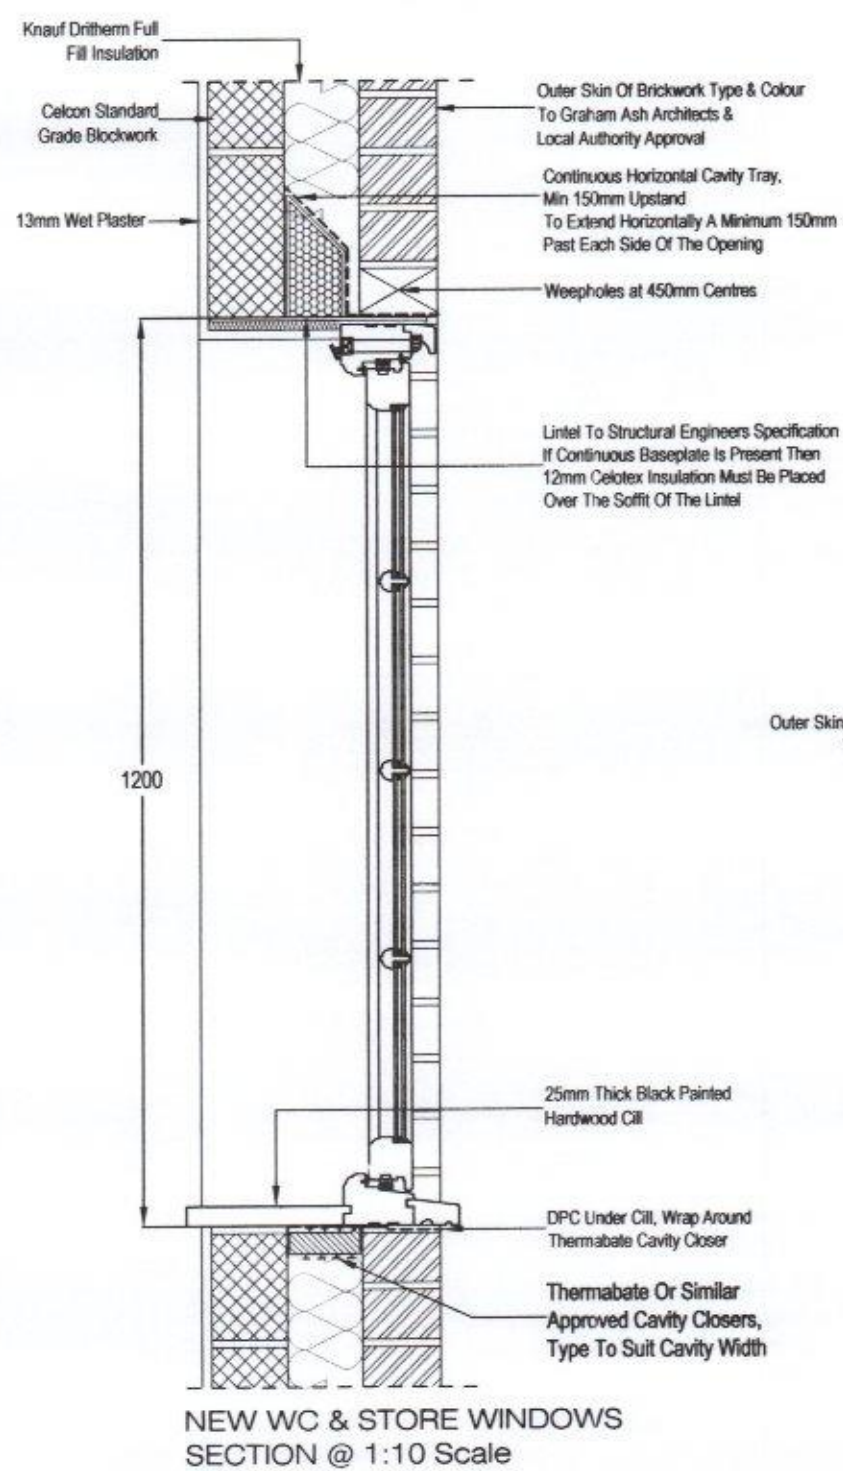
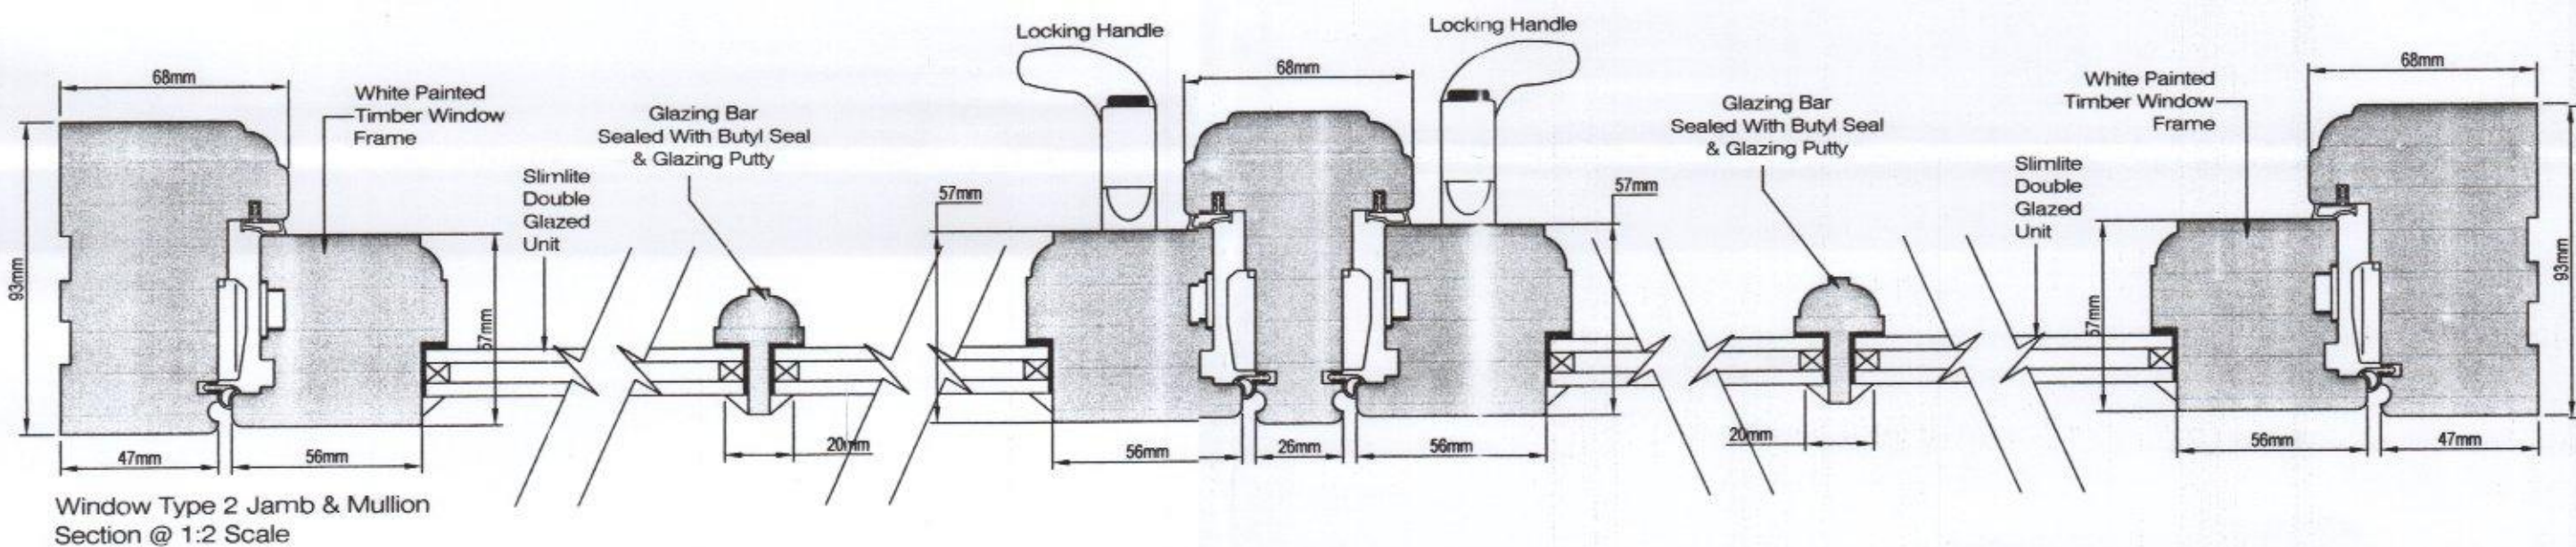
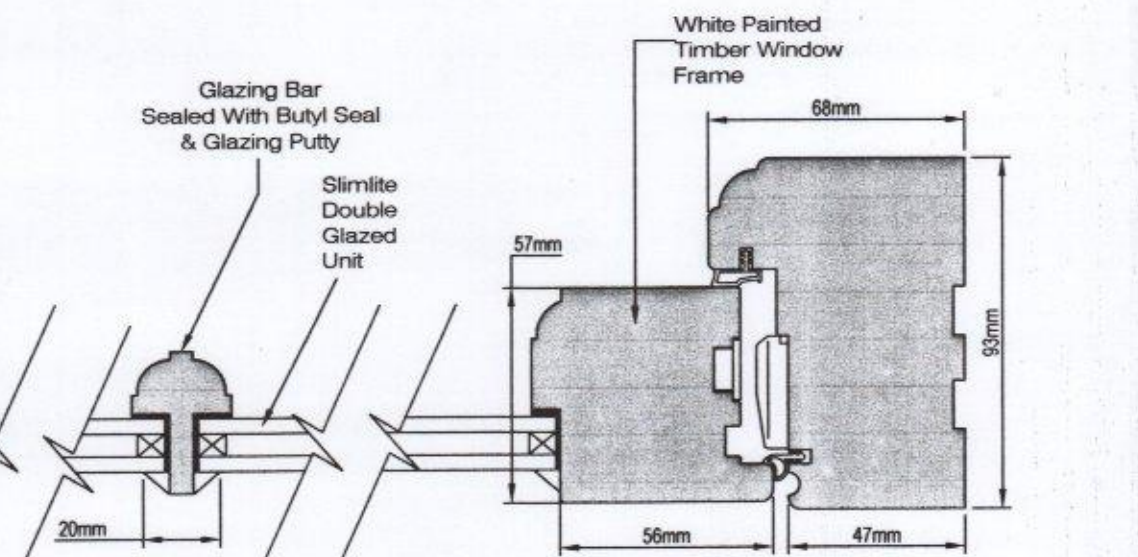
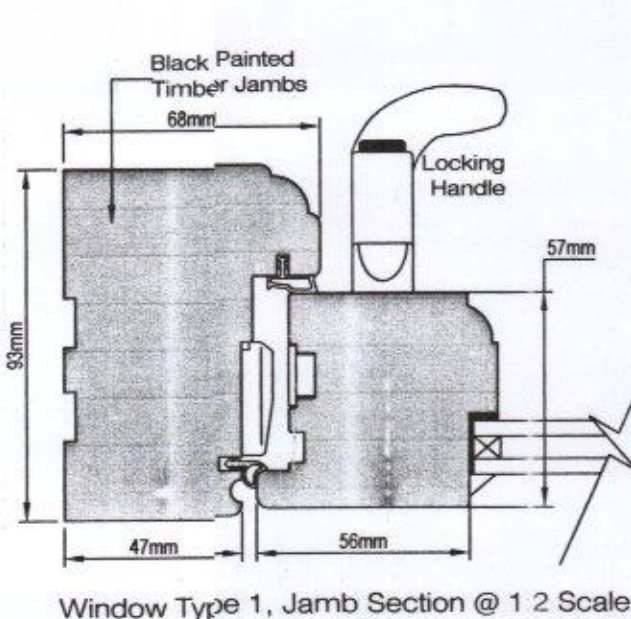
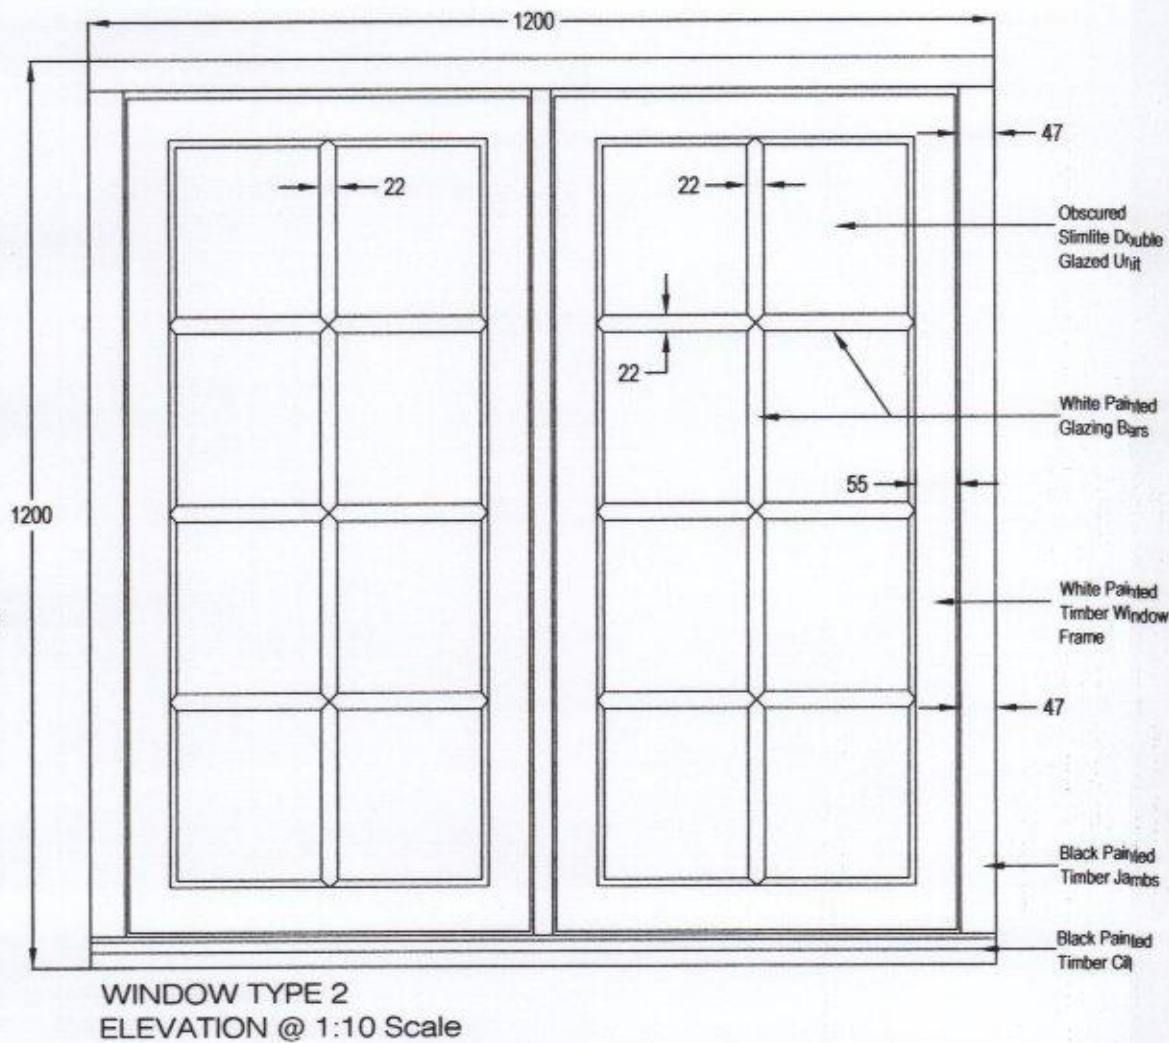
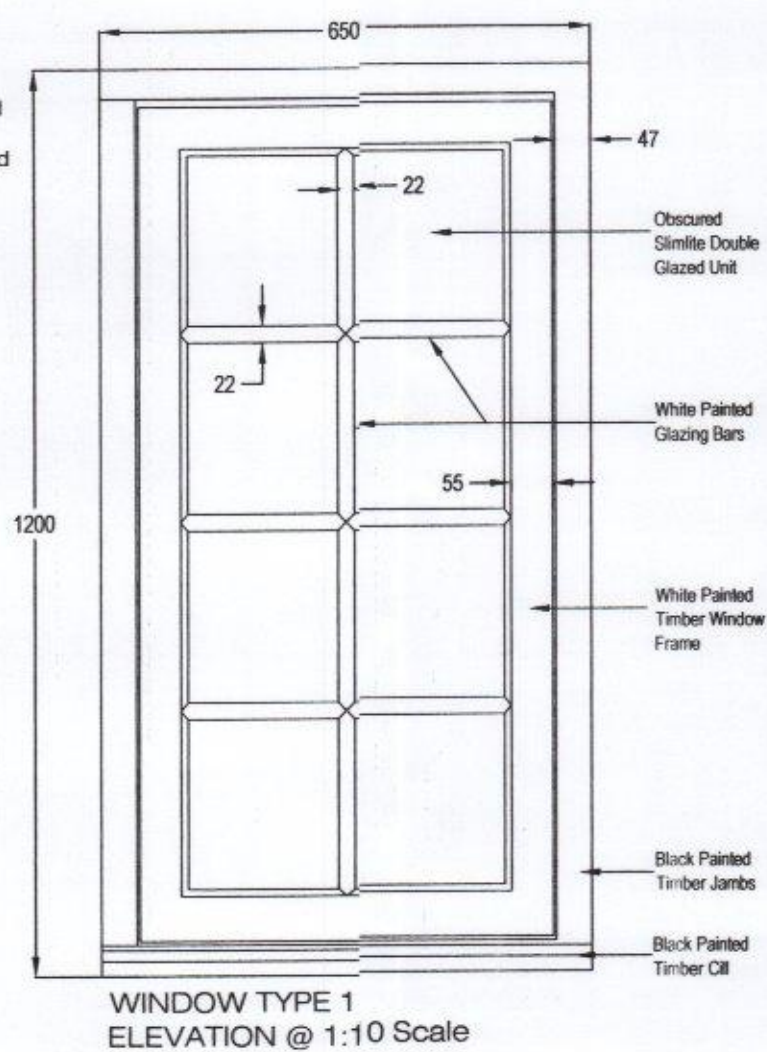


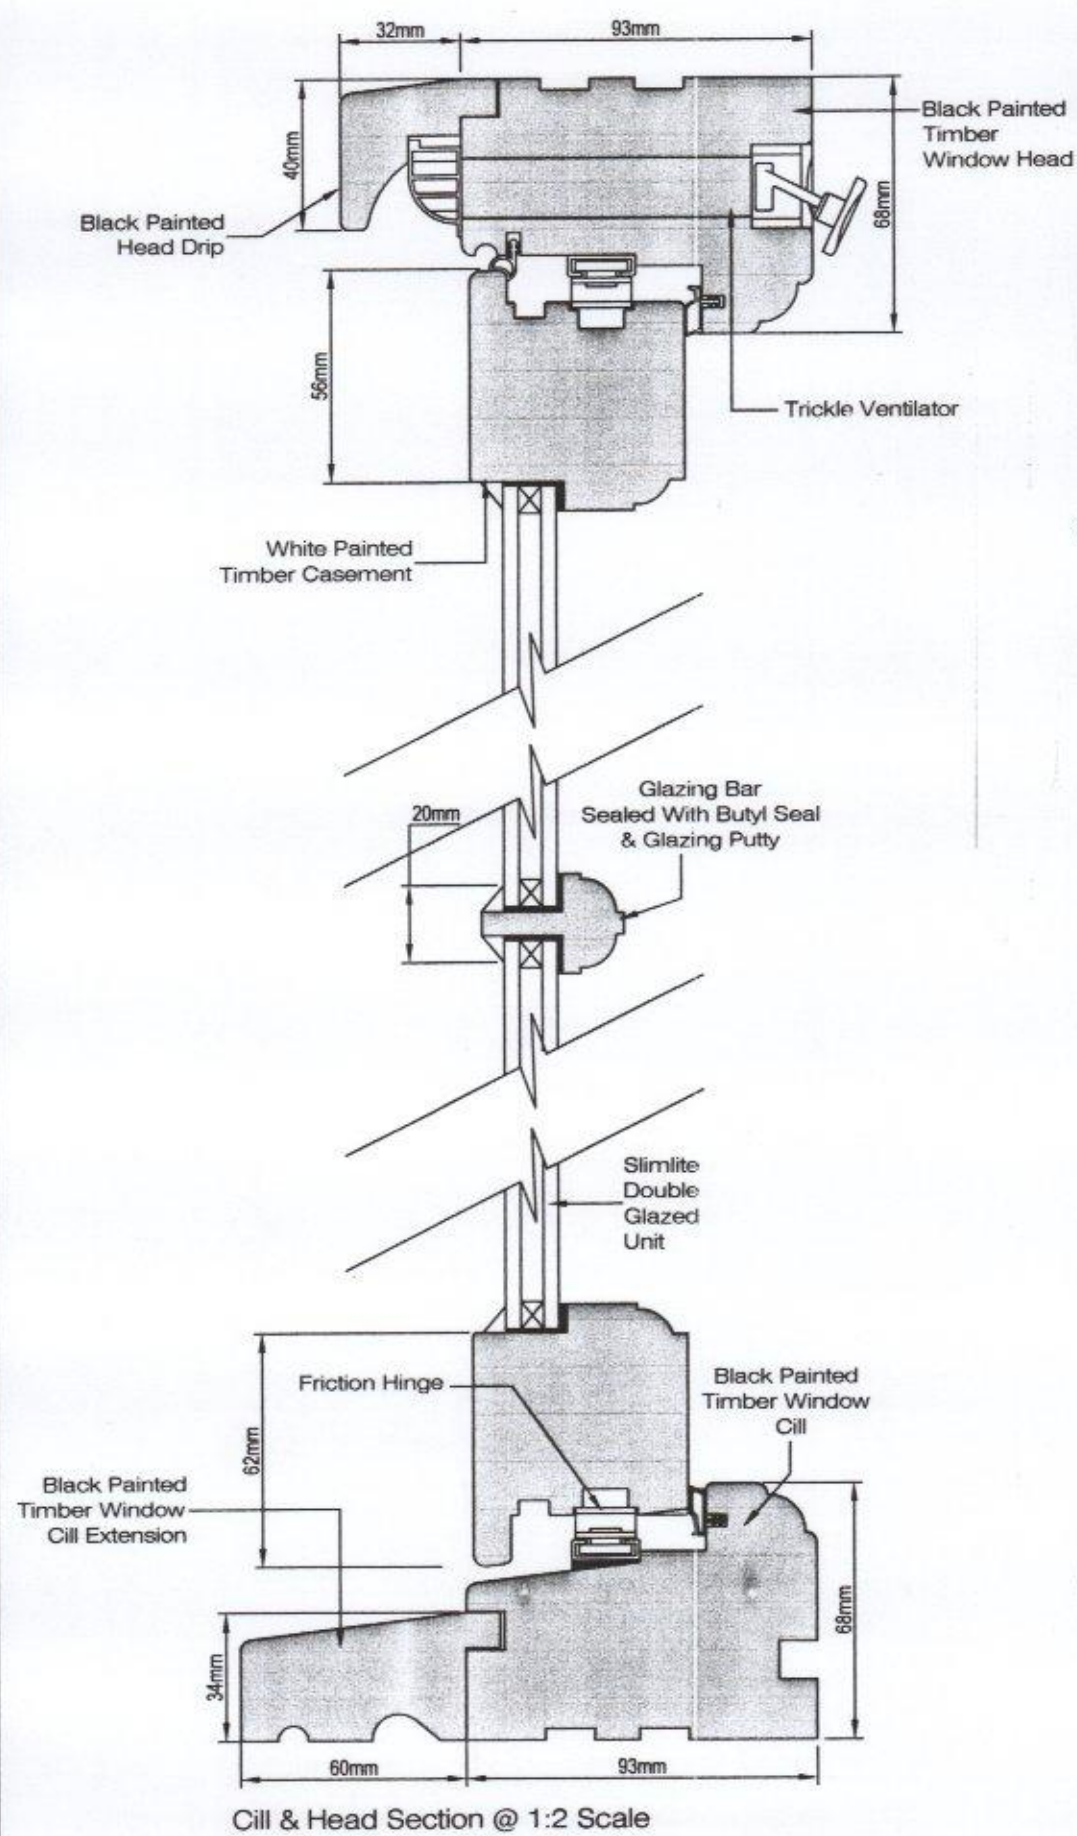

HAVANT BOROUGH COUNCIL
- 7 SEP 2016
RECEIVED

GRAHAM ASH ARCHITECTS CHARTERED ARCHITECTS TOWN PLANNING CONSULTANTS 65 Leigh Road, Eastleigh, Hampshire SO50 9DF TELEPHONE: 01704 518706 Or 07768 453105 EMAIL: info@grahamasharchitects.com WEBSITE: www.grahamasharchitects.com		TITLE: Window Types 1 & 2 Sections & Elevation DESIGNED BY: DATE: 6-9-16 DRWN / DTALD BY: JAT SCALE: 1:2 / 1:10 PLOTTED: 6-9-16 REV. SCALE @ 1:10 0 500mm PURPOSE OF ISSUE: ☐ information ☒ approval ☐ tender ☐ construction DWG. NO. 05:043:80	
PROJECT: Proposed Orangery Newtown House Hotel Hayling Island, PO11 0QR			