


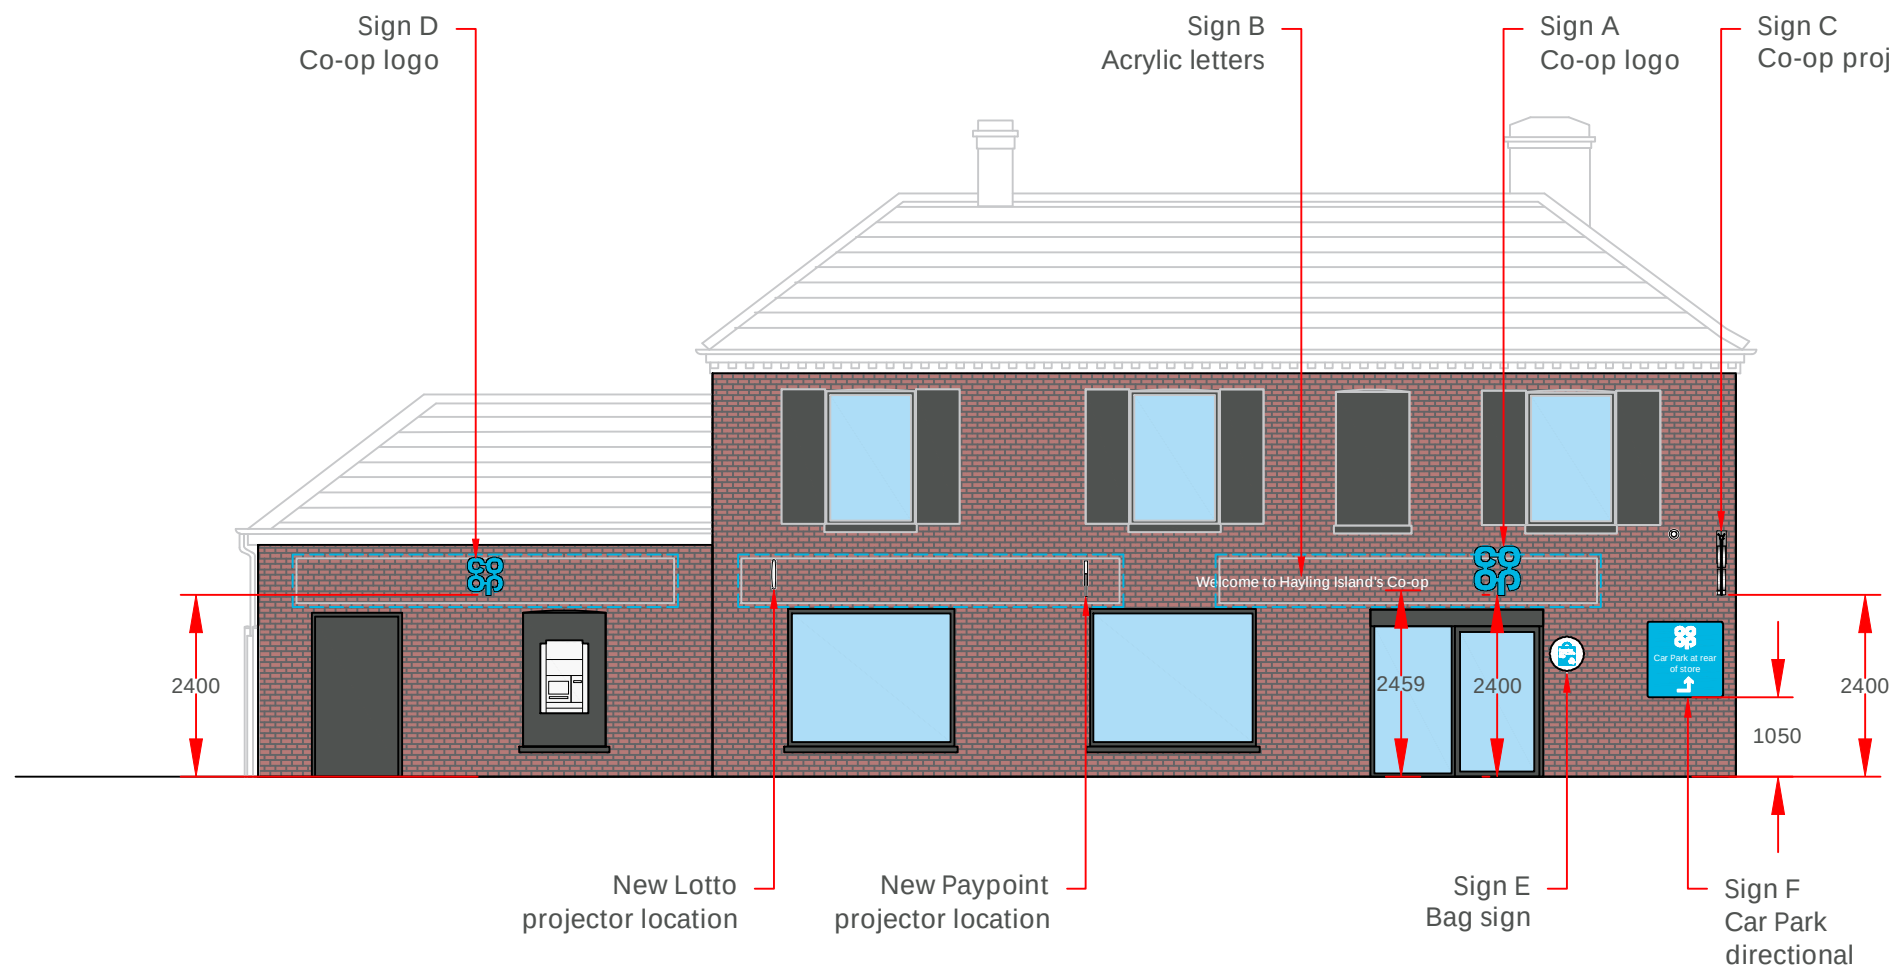


Contractor Notes		
Painting	Store front / eaves fascia / stall riser / rainwater goods / window & door frames to be painted traffic grey. Background to be painted traffic grey.	
Existing Fascias / Letters	To be removed & background made good	
Illumination	All illuminated signs to have 5amp switched fused spur located behind sign location	
Window Graphics	Novograt to supply window manifestation/graphics proposal	
ATM	Surround to be rebranded by others	

Installation Notes

Production Notes		
Suitability for Production	No issues	
CFN	TBC	

Additional Notes		
Logos	Logos and projector signs mounted higher than existing signs to achieve minimum 2400mm HAGL.	
Sign trays	Existing sign trays indicated with a blue dotted line	
3rd Party projectors	Paypoint projector moved, background to be made good. New Lotto projector added.	

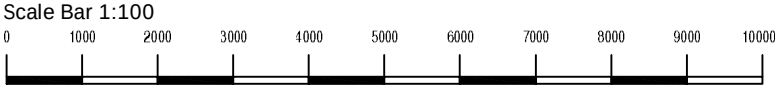

Proposed Elevation 1, Scale 1:100 @ A3

Store Name: Hayling Island - Selsmore Road
Store No: 8946
Futurama W.O: 129830
Store Type: Everyday Convenience - Mainstream
Programme: Rollback
CAD reference: P2F4M2 (Unlocked CAD)

Address: 6 Selsmore Road
Hayling Island
Hampshire
PO11 9LB
Revision: Original scheme
Original Scheme: KP

Olympia House
Lockwood Court
Middleton Grove
Leeds
LS11 5TY
United Kingdom

Telephone: 0113 270 5595
Facsimile: 0113 277 1143
E-mail: postbox@futurama.ltd.uk

delivering
branded
environments™

