


This drawing may be scaled with reference to the scale bar for planning application purposes only. Do not scale for any other purpose, use only annotated dimensions. All dimensions are to be checked by parties using the drawing, and any errors or omissions are to be reported to James Potter Associates Ltd.



Rev.	Date	Note	Author	Checked
A	09/03/17	Showing parking spaces	JP	AB
B	11/04/17	Amended Garage size and roof finish	JP	DB
C	13/04/17	Amended Garage and porch area	JP	RH

KEY


- 1. GREEN ROOF
- 2. BLUE/GREY MICRO-CEMENT
- 3. ZINC/ SLATE ROOF

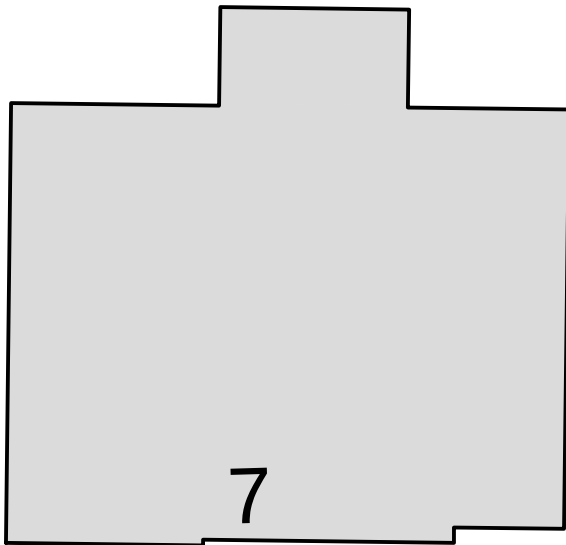


BLOCK PLAN
SCALE 1:200

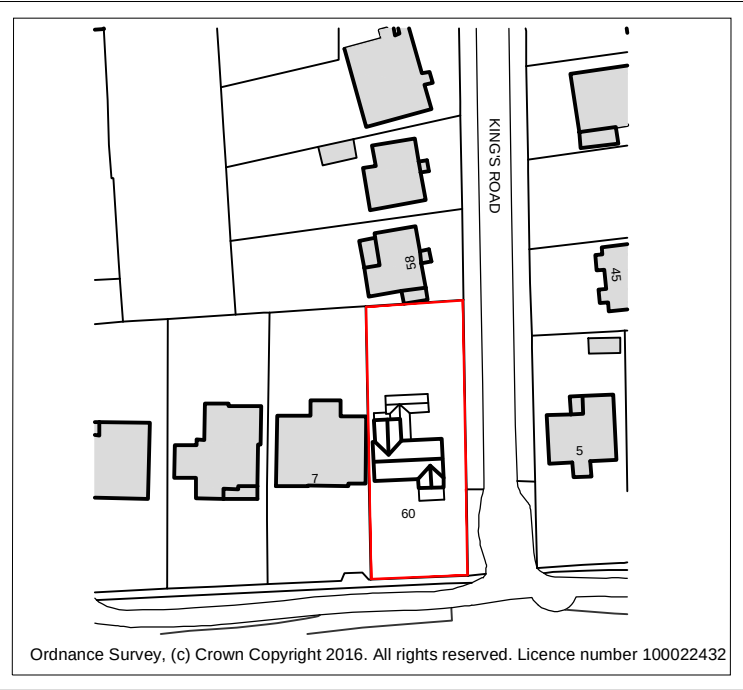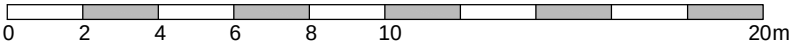

LOCATION PLAN
SCALE 1:1250

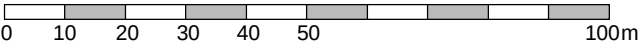

PARKING:
4 PROPOSED SPACES

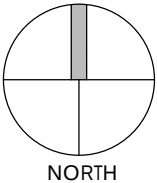

Project	2 STOREY EXTENSION/ALTERATIONS & NEW GARAGES 60 KINGS ROAD, EMSWORTH PO10 7HW				Drawing	BLOCK AND LOCATION PLAN			
					Job-Dwg Number	16064-PL-001		Rev.	C
Client	WENDY ROFE				 JAMES POTTER ASSOCIATES www.jpa.design JPA - PORTSMOUTH Suite 2, Winter Works, Rear of 119 Winter Road, Southsea, Portsmouth, PO4 8DS t. +44(0)2393 871 000				
Status	PLANNING								
Scale	1:200/1:1250		Sheet Size A3						
Author	RH	Checked	JP	Date	23/02/17				