


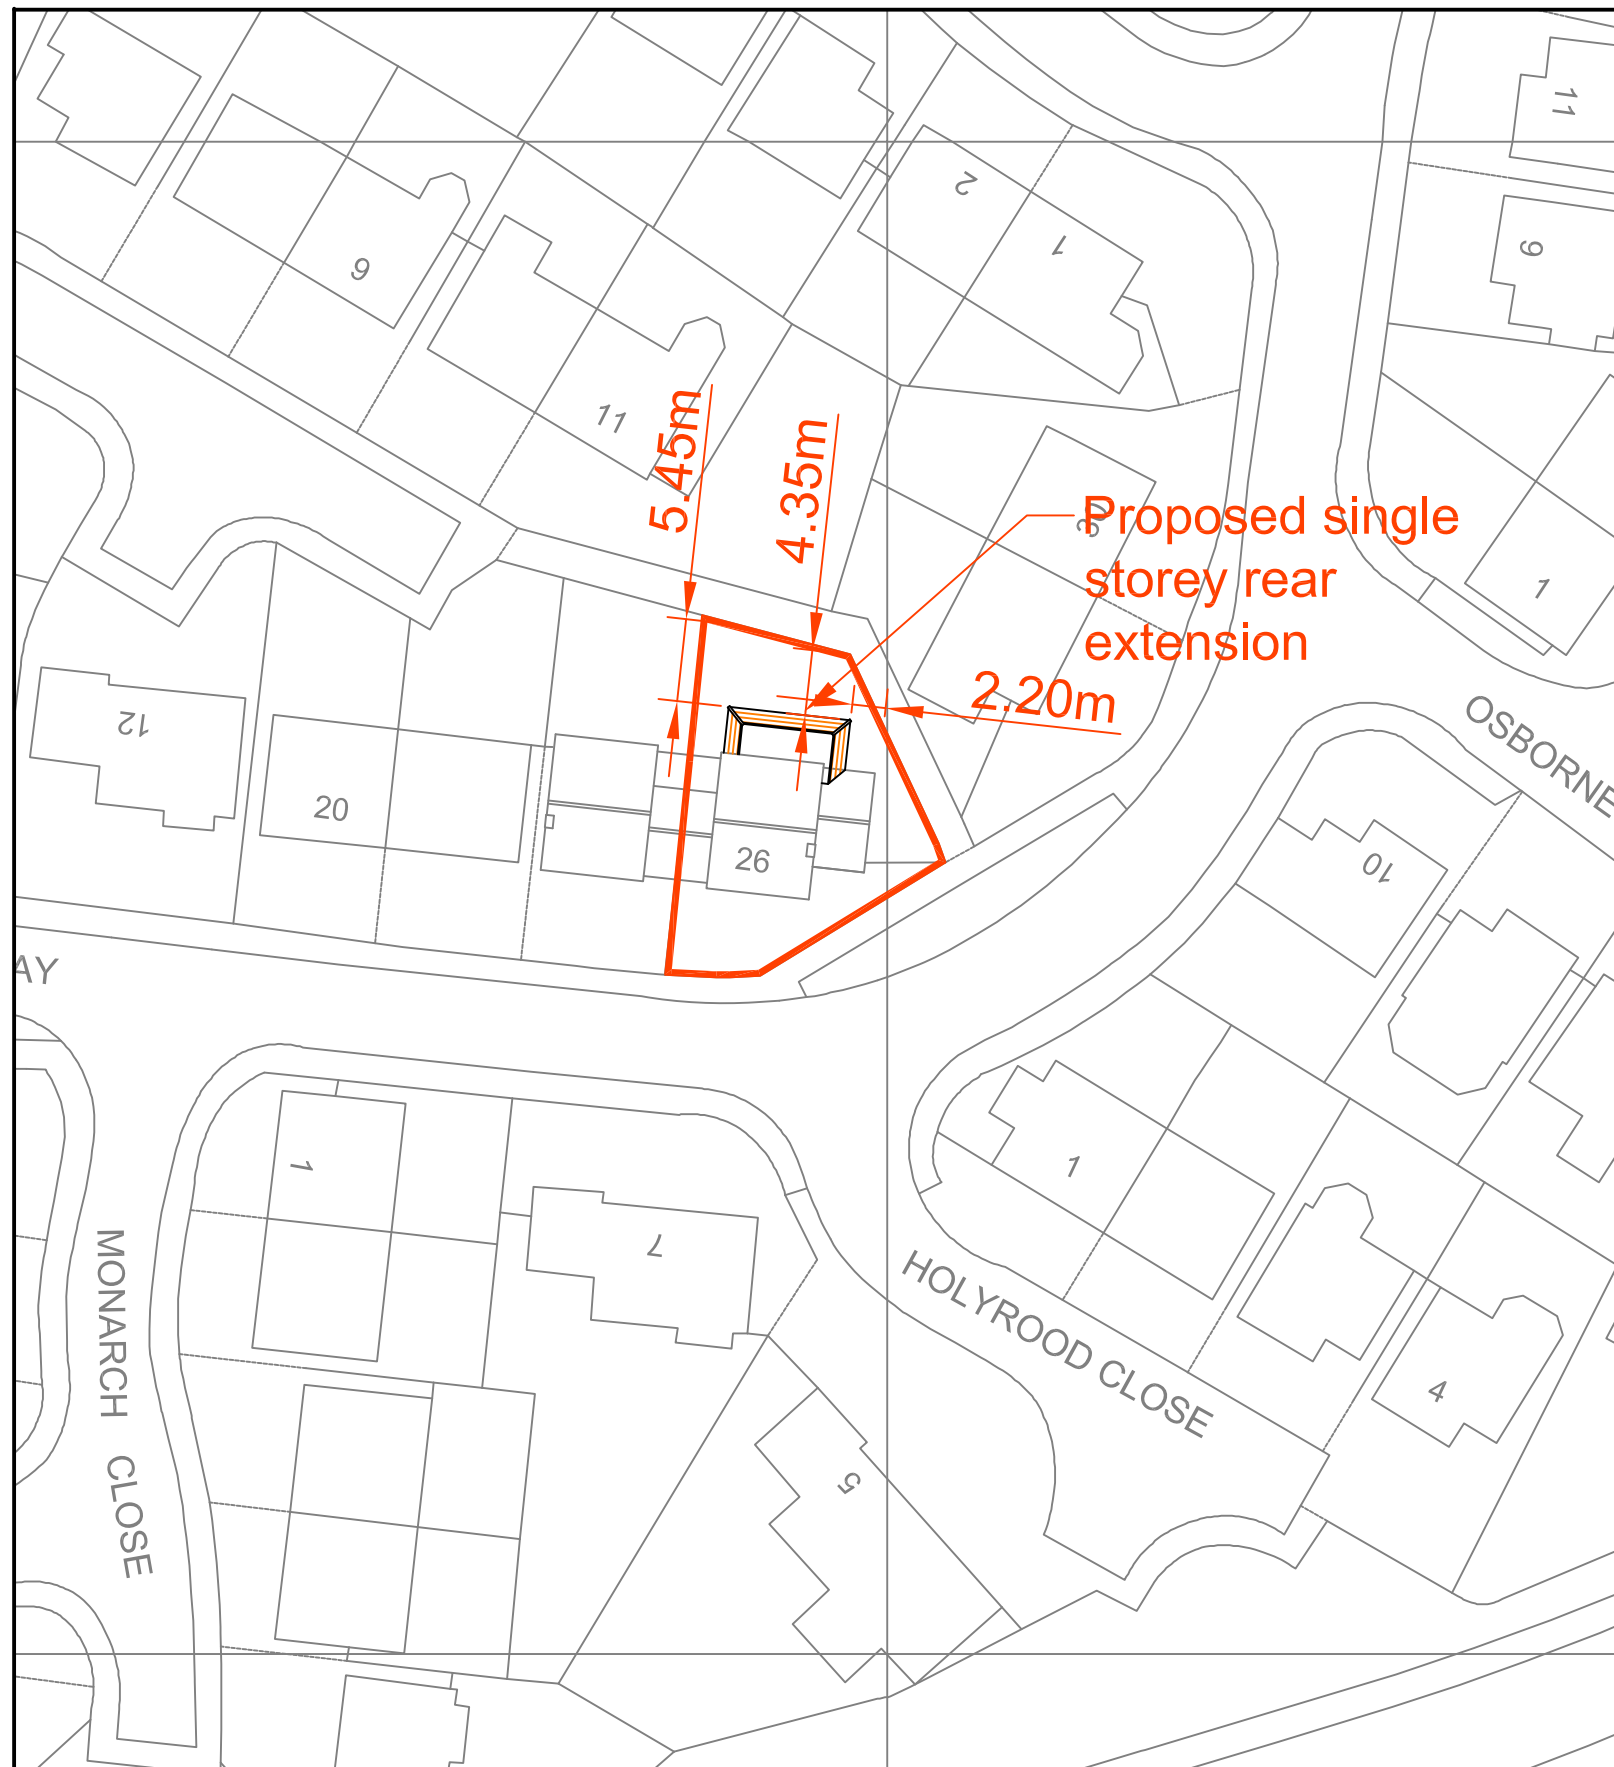

OS Serial No OI 1053903

Mapping supplied by:
Latitude Mapping Limited
October 2016



Architectural & Civil Engineering Design
143 Station Road, Liss, Hants. GU33 7AJ
Tel 01730 894988 Fax 01730 891165
e-mail: enquiries@acedesigns-ltd.co.uk
www.ace-designs.co.uk

Job Title
**Proposed single storey rear extension at
26 Royal Way, Waterlooville**
Drawing Title
Site and Block Plan

Client
Mr and Mrs Vaughan

Scale 1/1250:1/500@A3	Date Oct 16	Designed GG
Drawn EV	Checked GG	Approved
Job No 160901	Drawing No 160901 / 01	Rev