


PROPOSED SINGLE STOREY REAR ADDITION
9A, HAWTHORNE GROVE, HAYLING I. HANTS
FOR MR & MRS R. ELLIOTT.

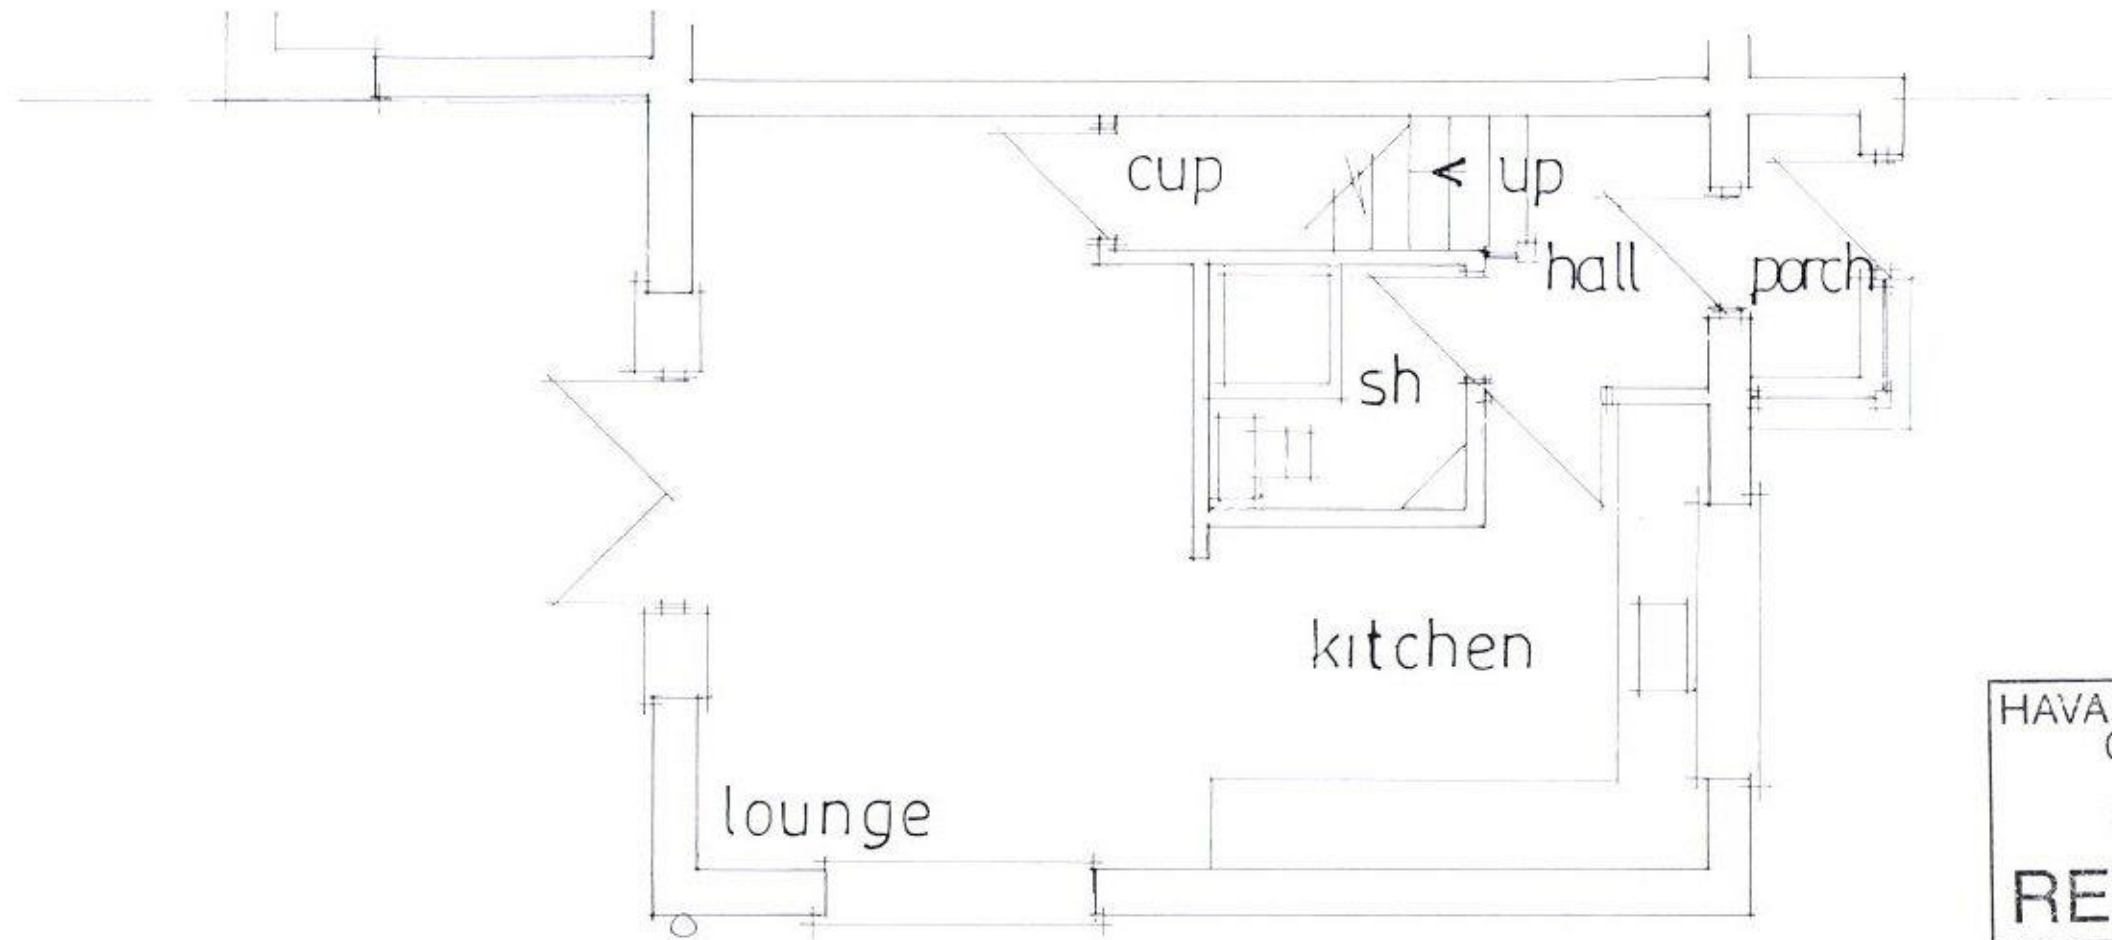

Existing Ground Floor

date june 17
scale 1:50

PETER J. WALKER
ISLAND DESIGN
182 SEAFRONT, HAYLING ISLAND, HANTS.
PO11 9AN
TEL 02392467571