

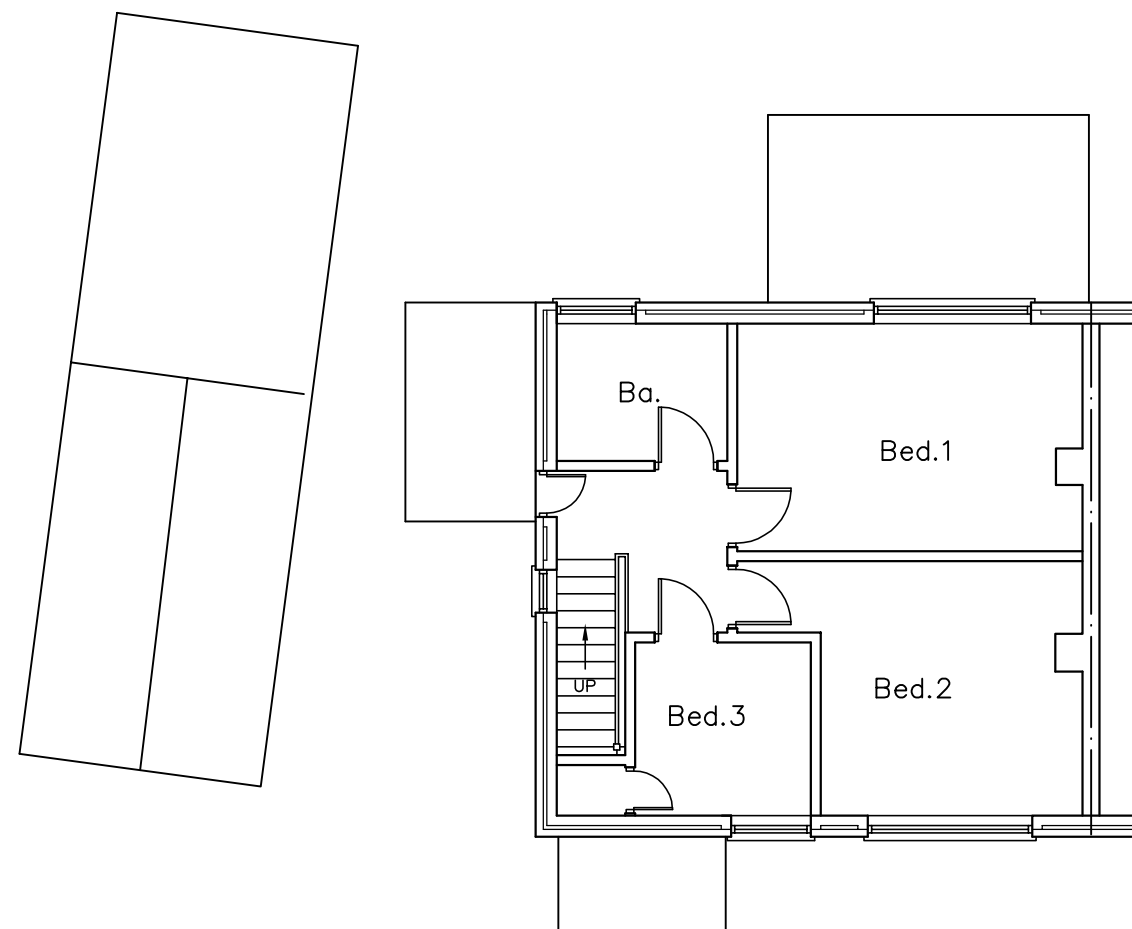


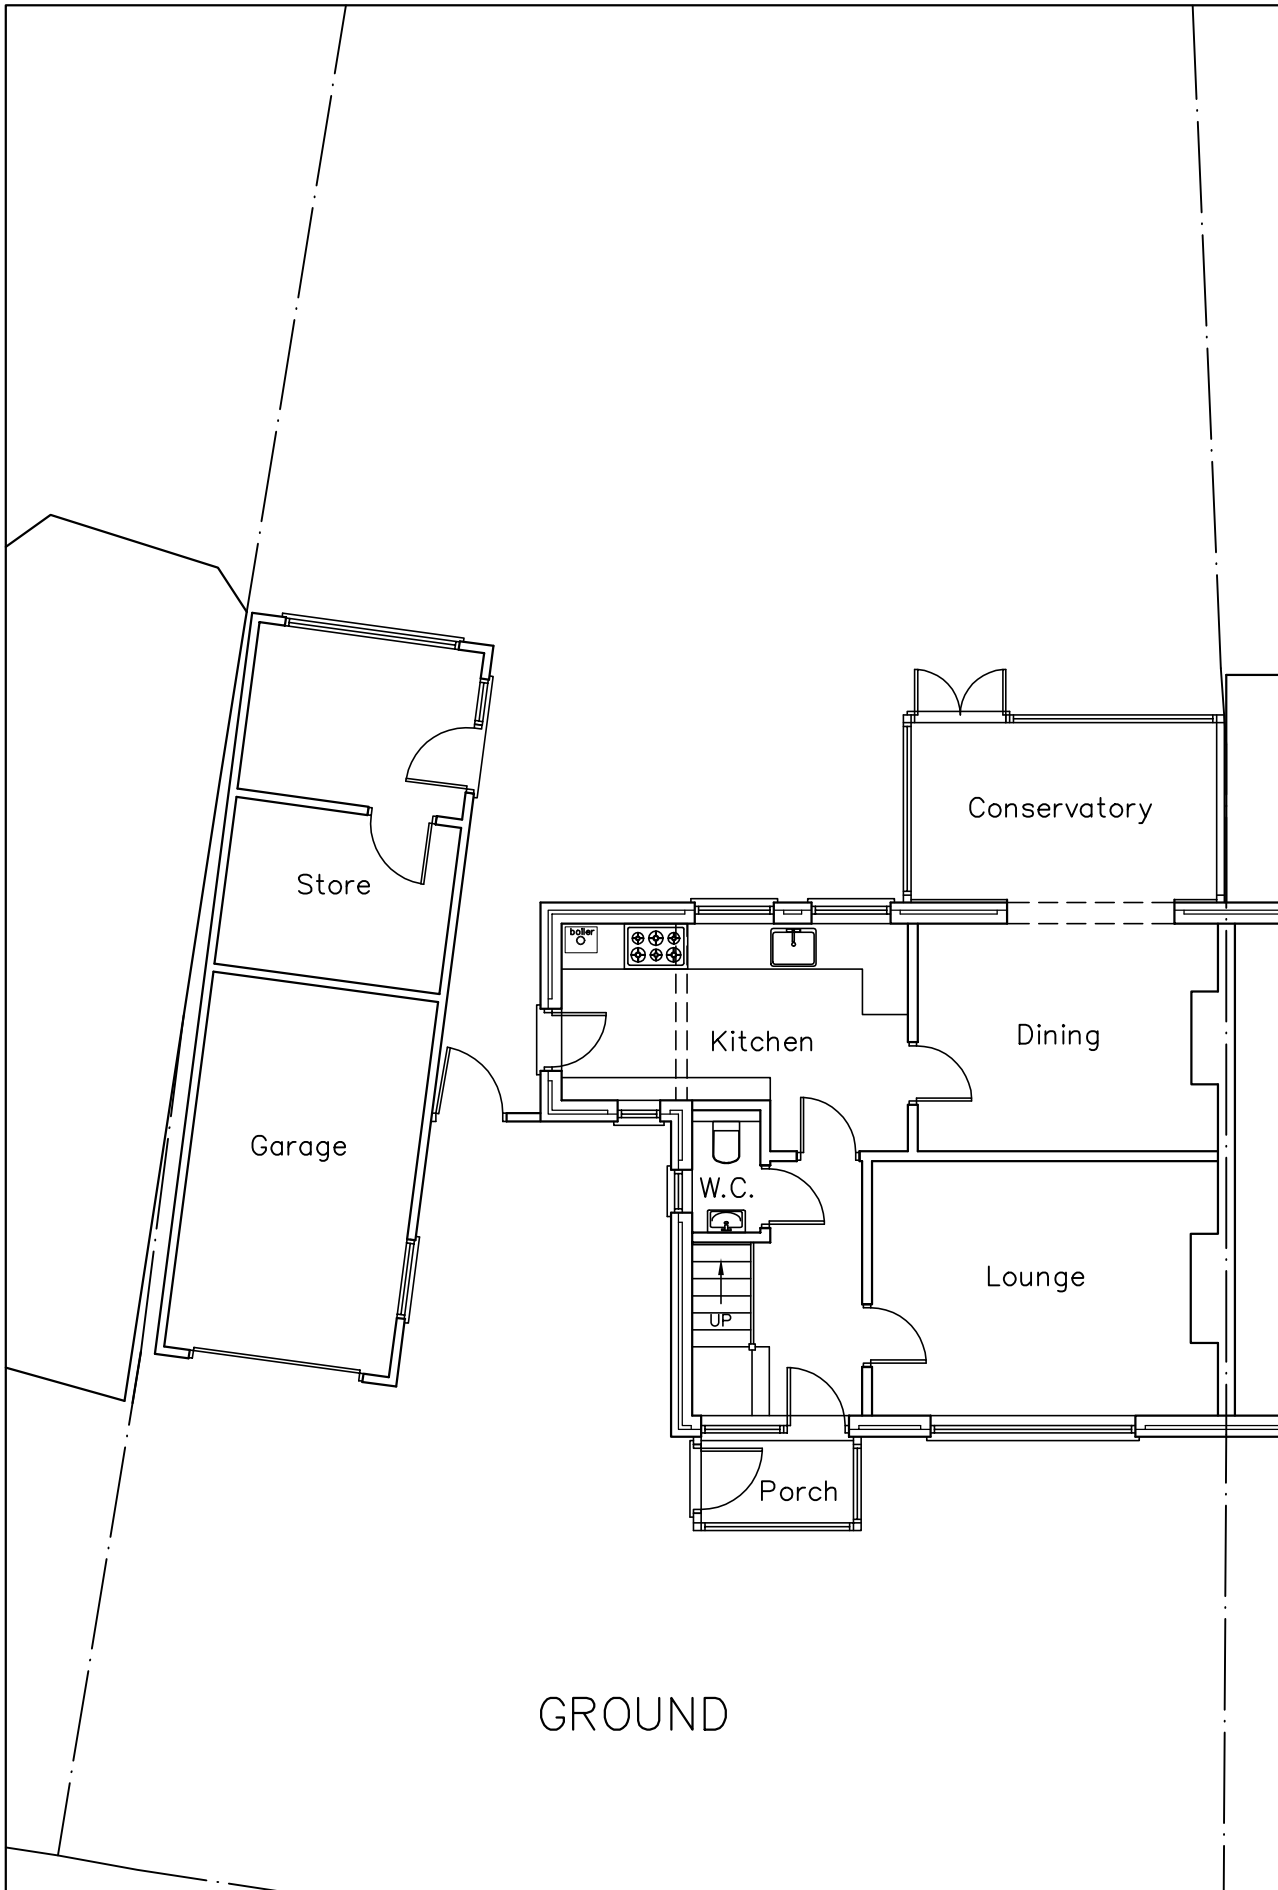

8 Lodge Road,
Havant,
PO9 3LL

EXISTING FLOOR PLANS

Revisions
A.

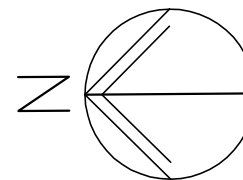

Scale A3 = 1:100
Drawn JHL
Date 04/07/17

17067-201⁰

metres

10

20

30

40