


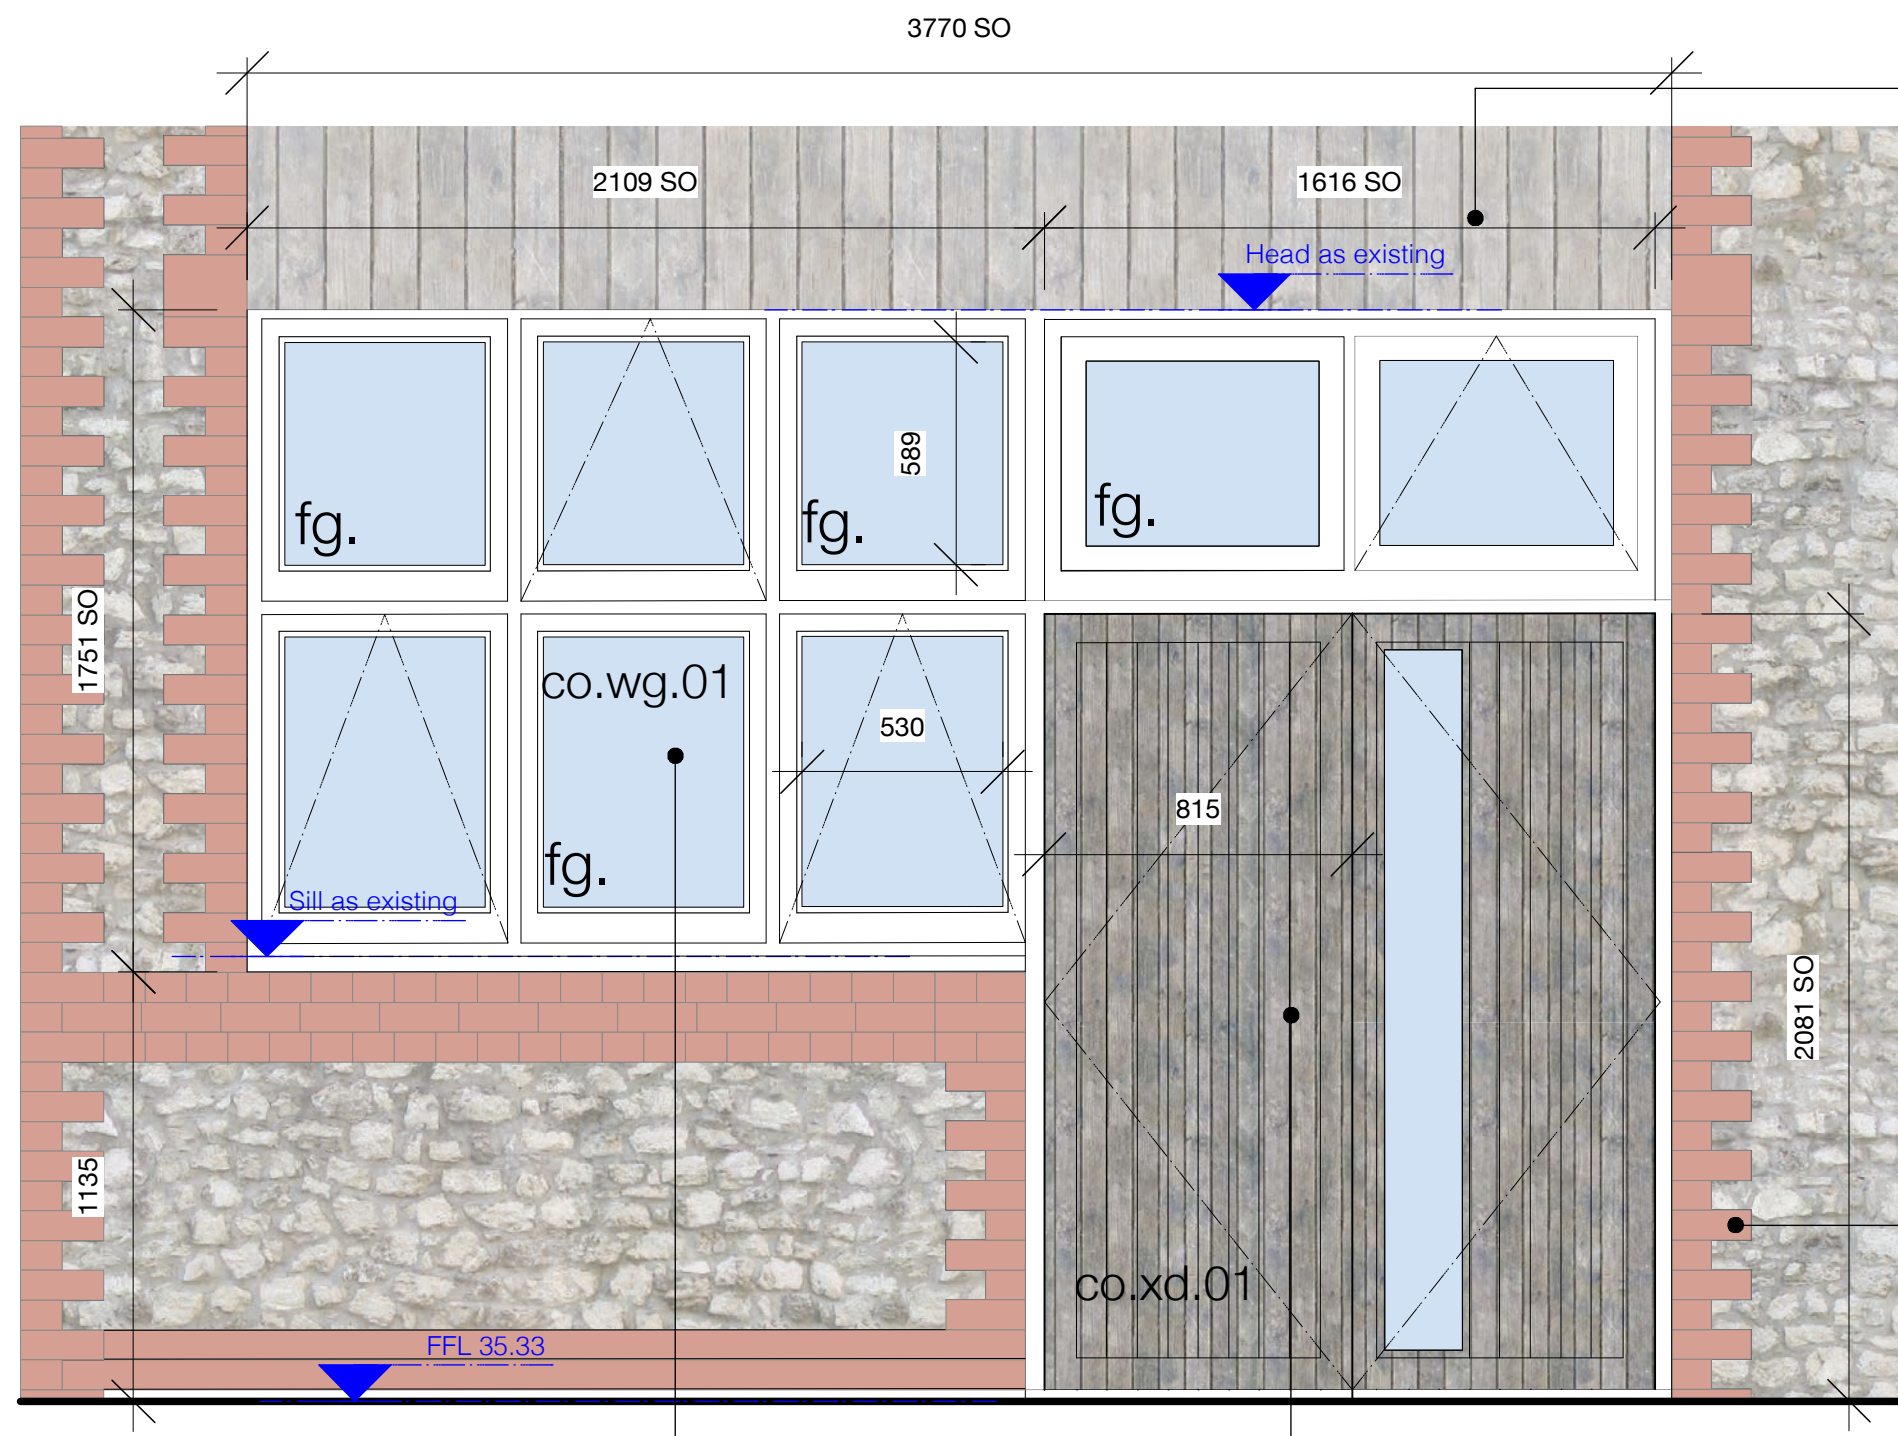

Vertical timber boarding replaced with naturally durable timber species (to later selection) left to weather naturally to 'silver' colour

New door, fanlight & window into existing opening - high performance timber framed doors & windows to later detail, pursuant to planning condition

New high-performance pre-finished double glazed timber framed windows - dimensions of fixed light & top hung sashes to match from external view

New high-performance timber entrance doors with integrated vision panel - naturally durable timber species (to later selection) left to weather naturally to 'silver' colour

Brick reveals to openings retained

1:20 ELEVATION

coach house ground floor east elevation - Door, fanlight & window into existing opening

Reference - co.wg.01 & co.xd.01



existing image