



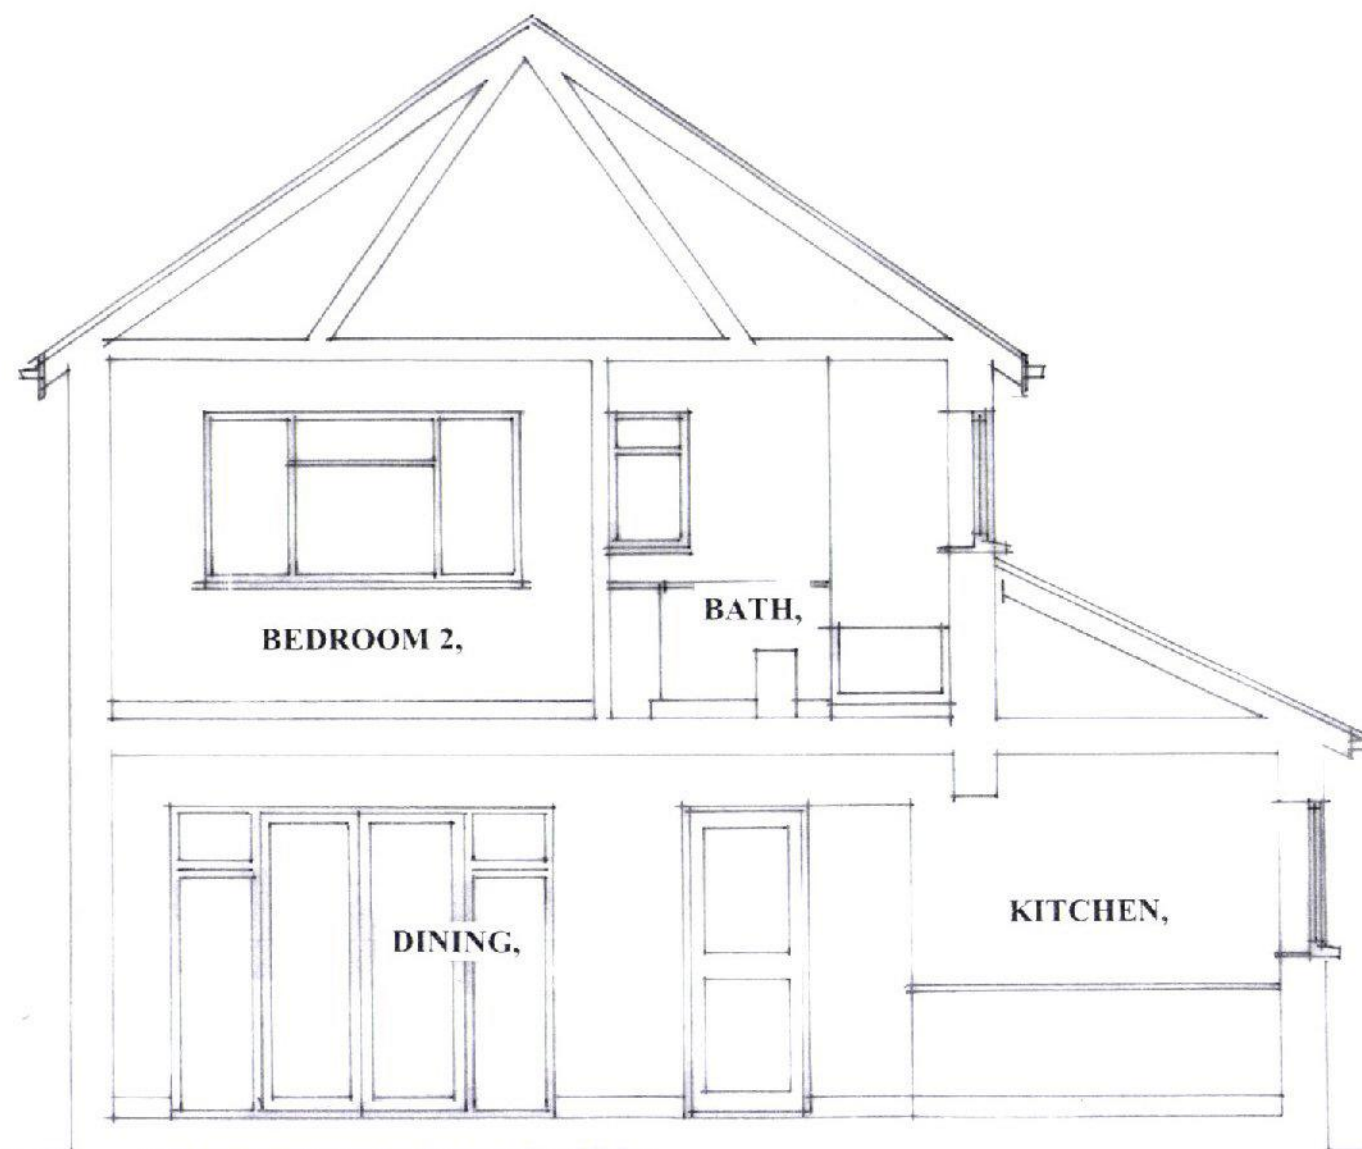

EXISTING CROSS SECTION.

Scale 1:50 at A3

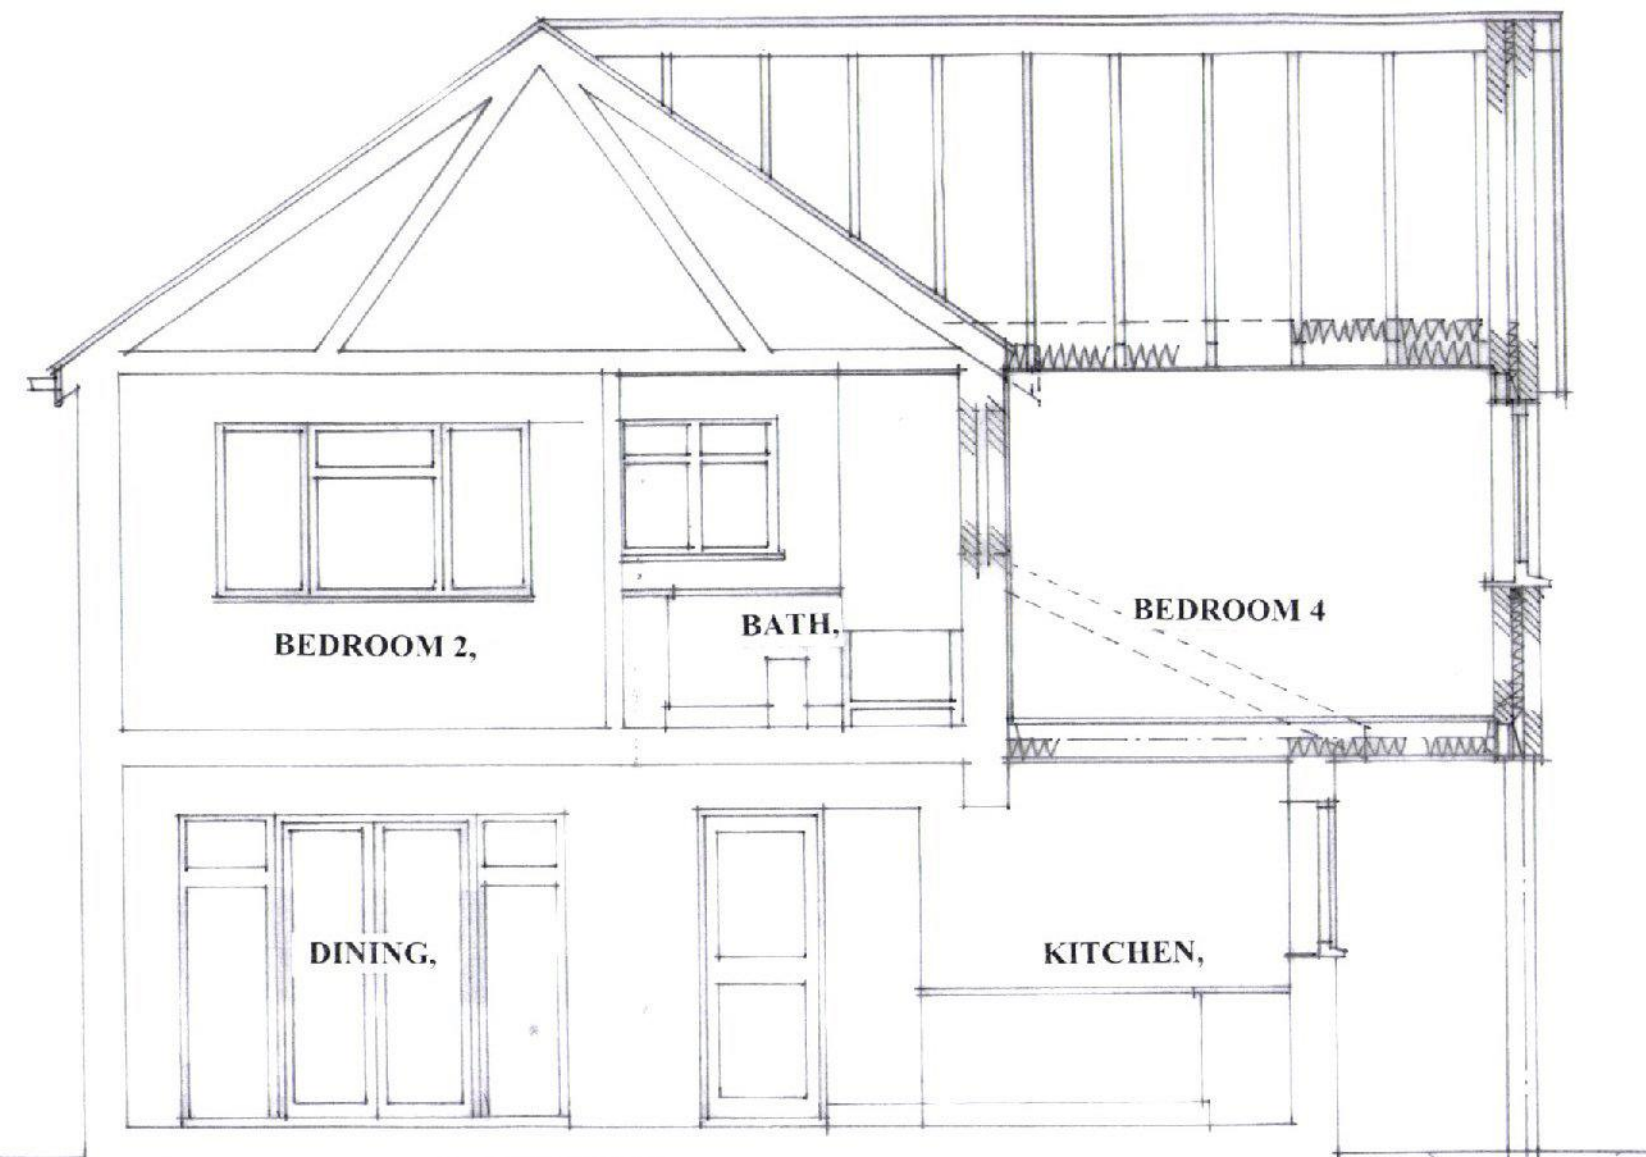

PROPOSED CROSS SECTION.

Scale 1:50 at A3

