



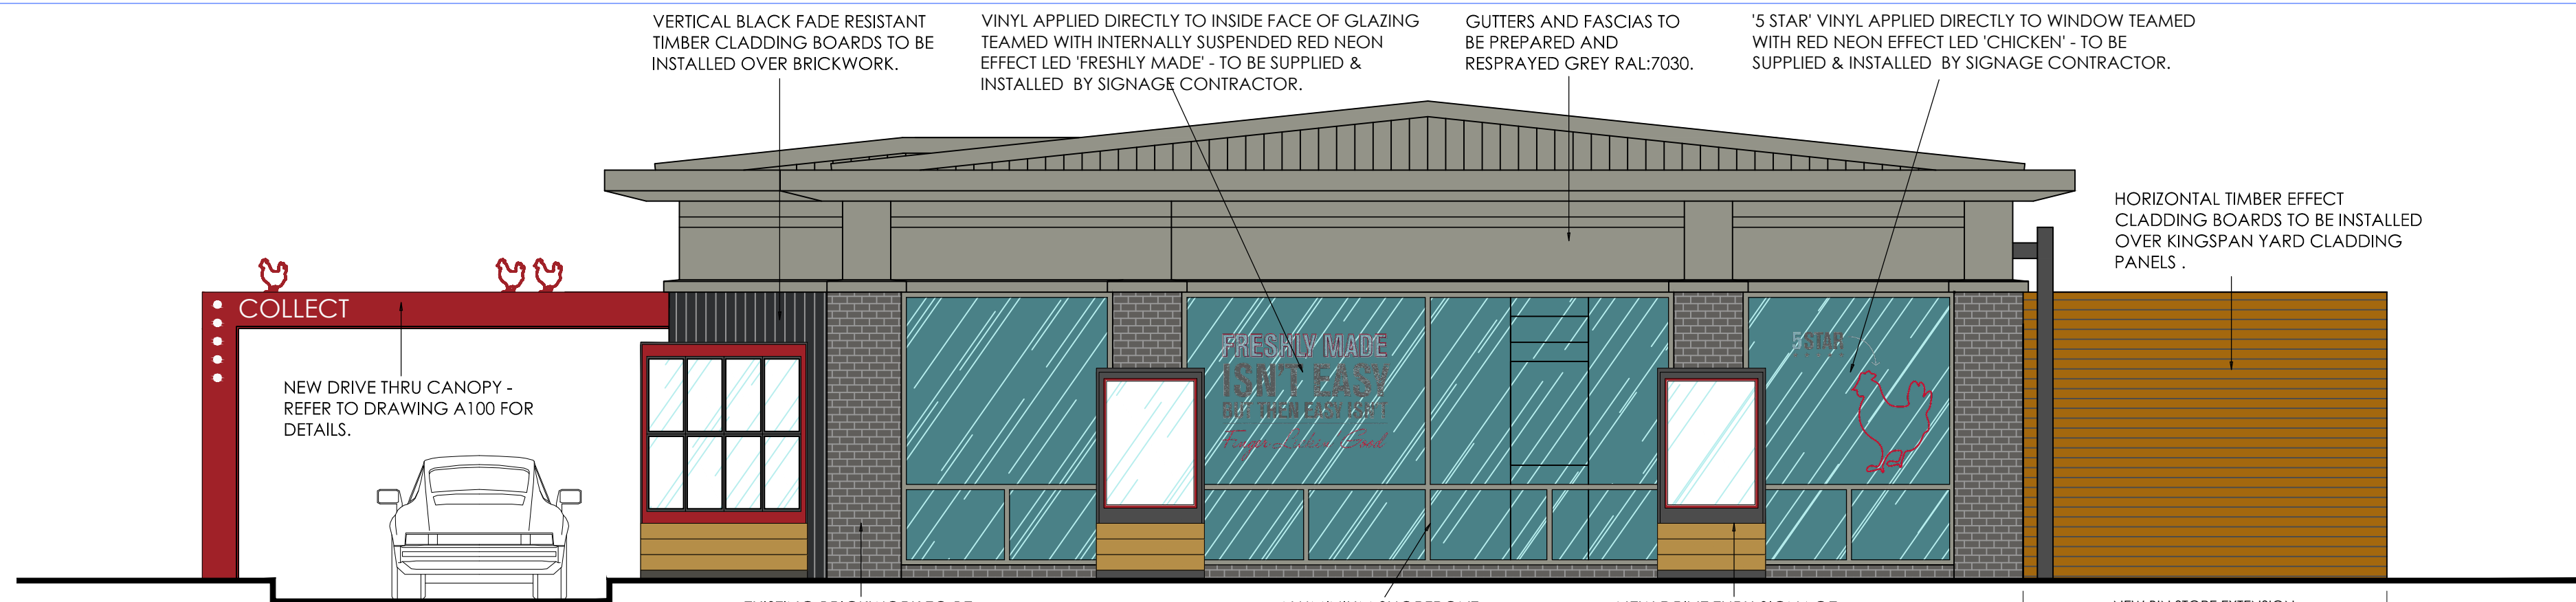


Proposed elevation A
scale - 1:50 @ A1 / 1:100 @ A3

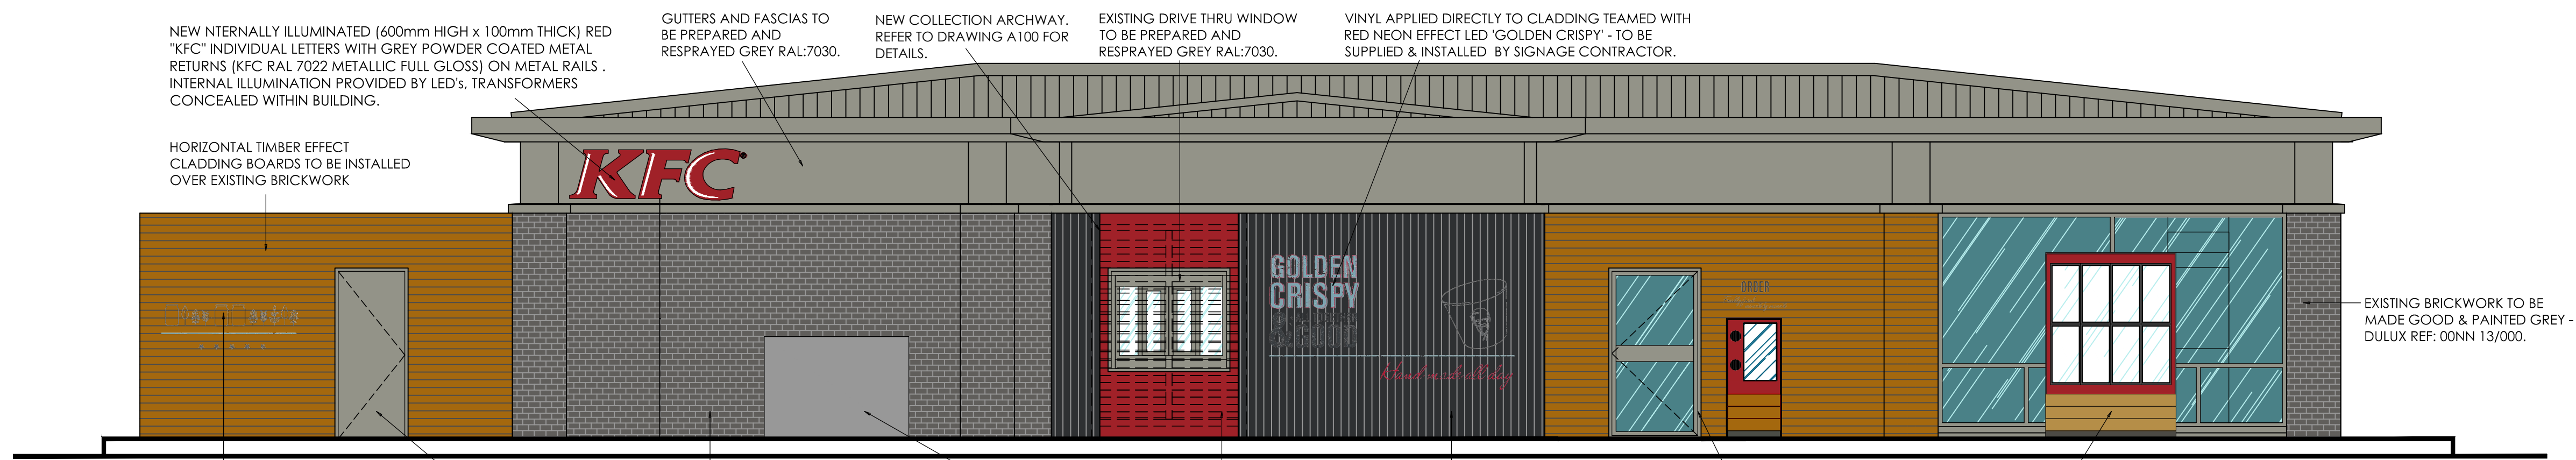


Proposed elevation B
scale - 1:50 @ A1 / 1:100 @ A3



Proposed elevation C
scale - 1:50 @ A1 / 1:100 @ A3

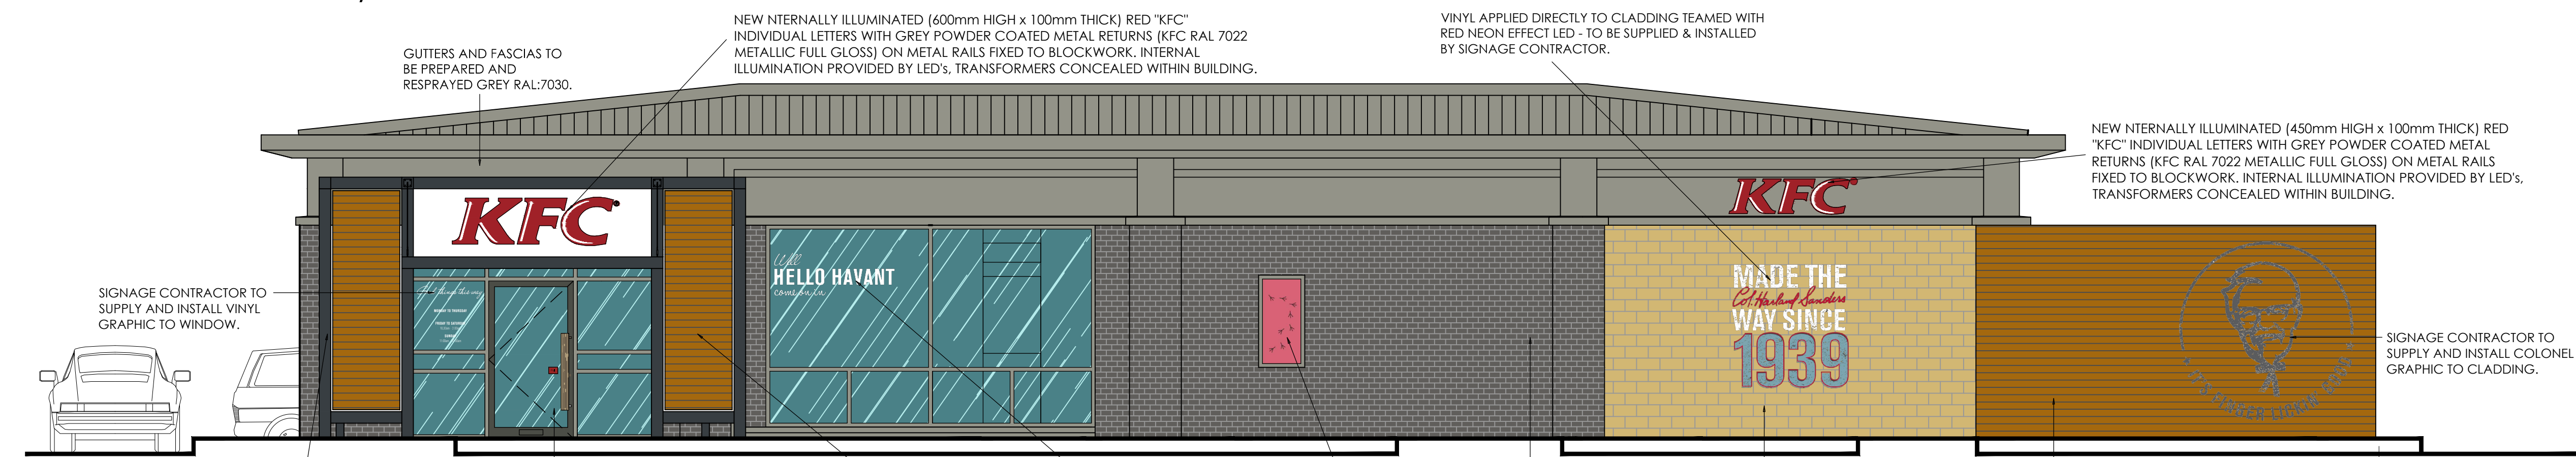

Proposed elevation D
scale - 1:50 @ A1 / 1:100 @ A3

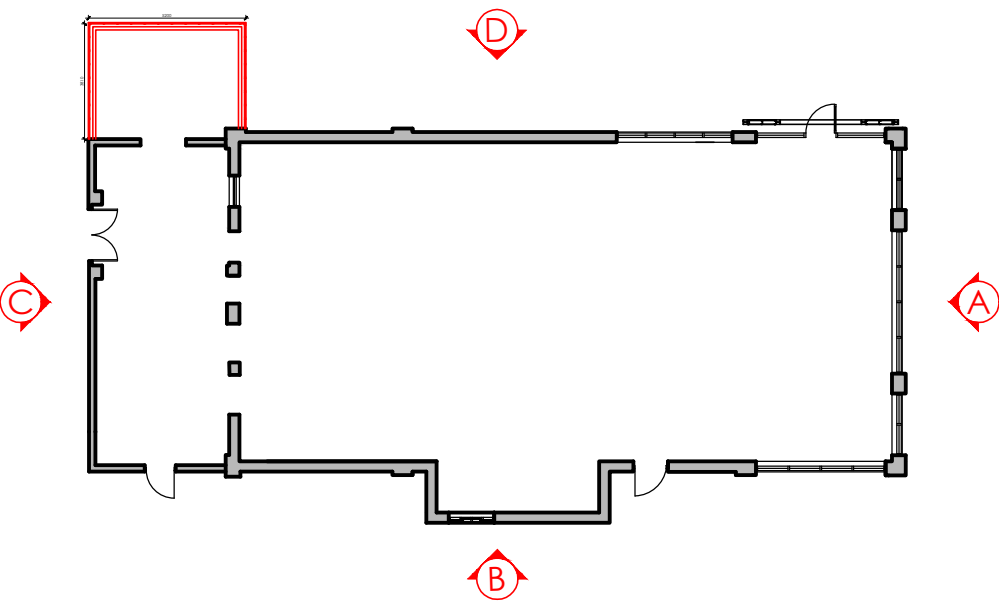

elevation key
scale - 1:250 @ A1 / 1:500 @ A3

©copyright 2017
this drawing and the copyrights and patents therein are the
designer's property and may not be used or reproduced - only
under contract

ALL DIMENSIONS TO BE CHECKED ON SITE.
DO NOT SCALE FROM THIS DRAWING EXCEPT FOR THE
PURPOSES OF LOCAL AUTHORITY PLANNING

rev	date	description
B	18/4/17	Proposed external elevations altered following KFC comments.
A	10/4/17	Proposed external elevations altered following KFC comments.

Frank Belshaw
Building Surveyors Limited

wheatley springs barn, wheatley lane road,
barrowford, nelson, lancashire. BB9 6QS.
tel no. (01282) 699668, fax no. (01282) 602447.
e-mail - frank@fbelshaw.co.uk

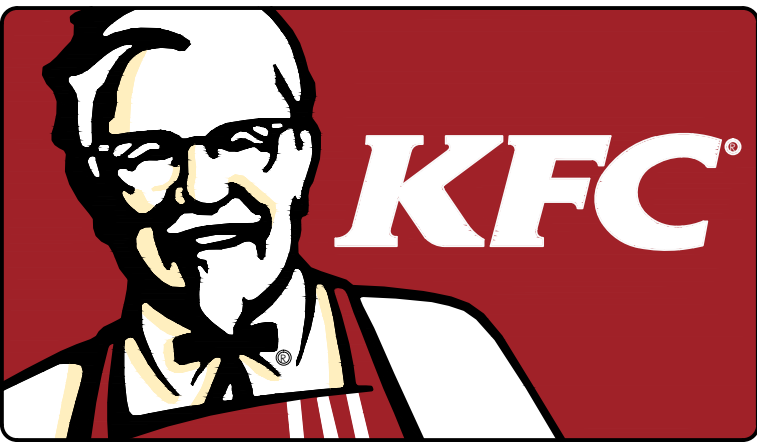


IMAGE ENHANCEMENT

store address
HAVANT
2 PARK WAY
HAVANT
PO9 1HH

drawing title
**PROPOSED
EXTERNAL ELEVATIONS**

drawn by	checked	date
SES	----	05-01-17
store no.	scale	
5970	1:50 @ A1	

KFC drawing no.	FB ref.	revision
5970/2017/G211	2017/01	B