
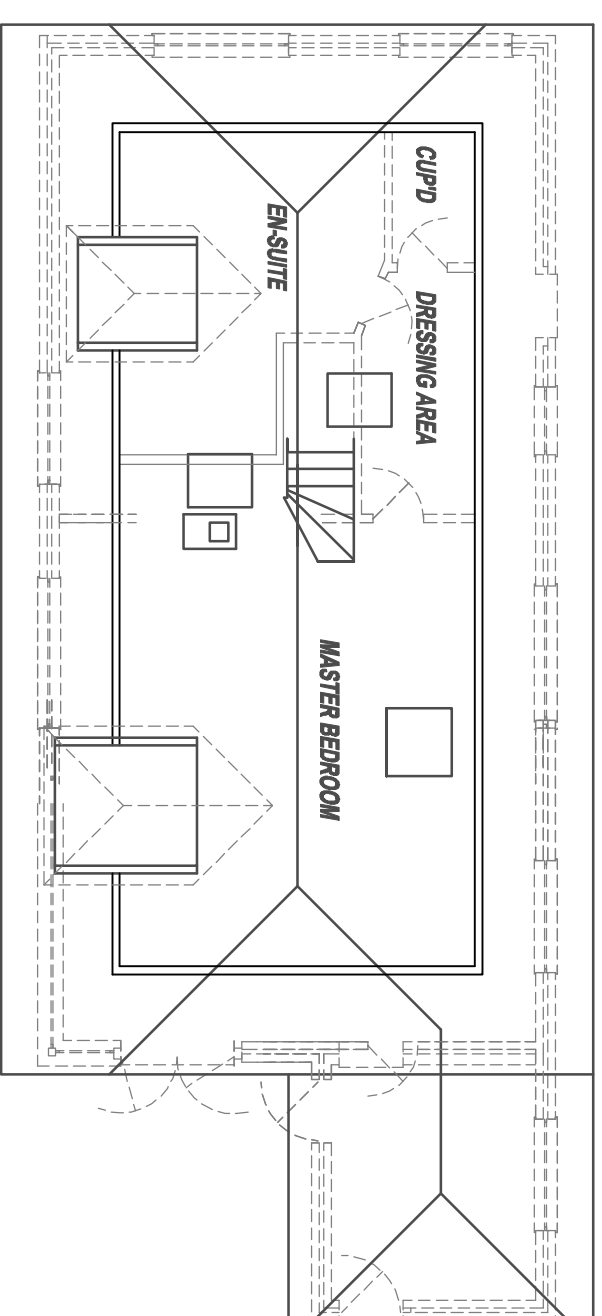
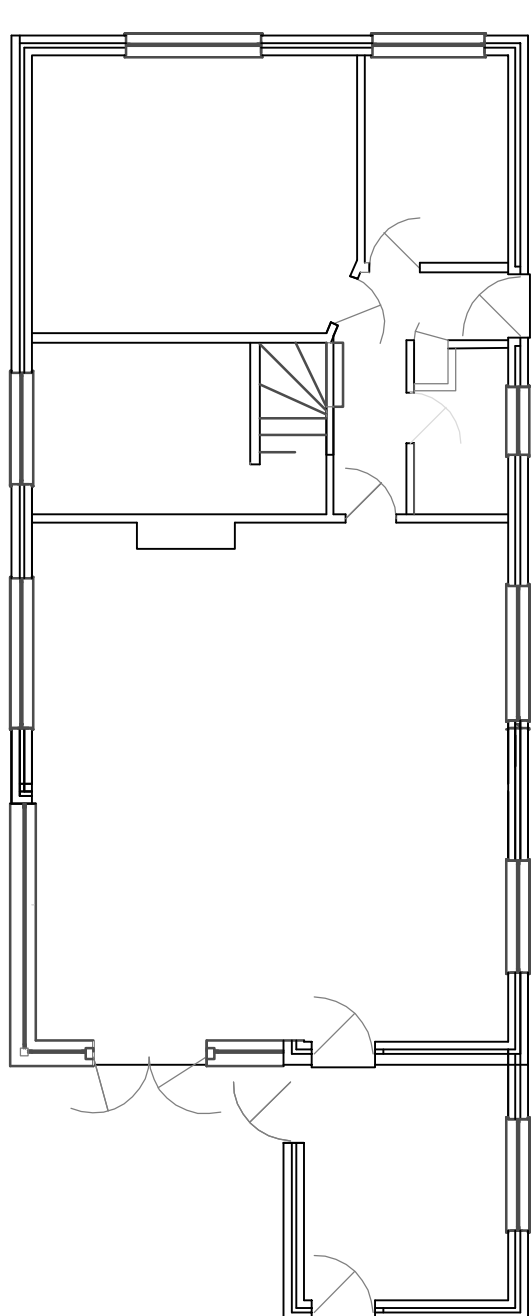
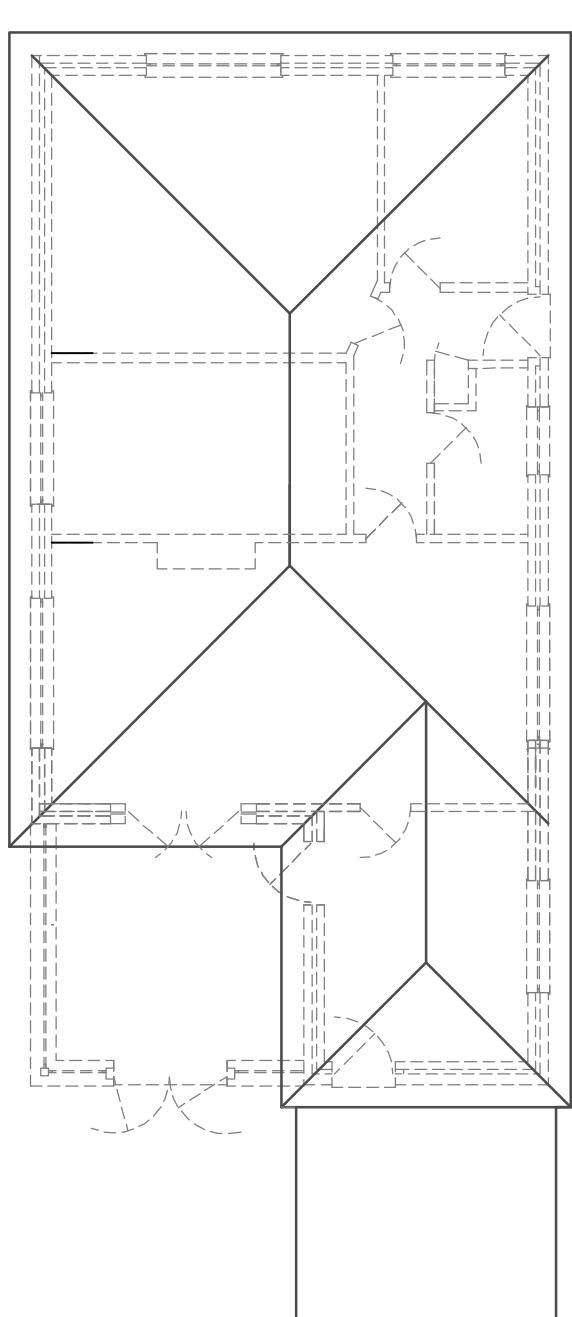
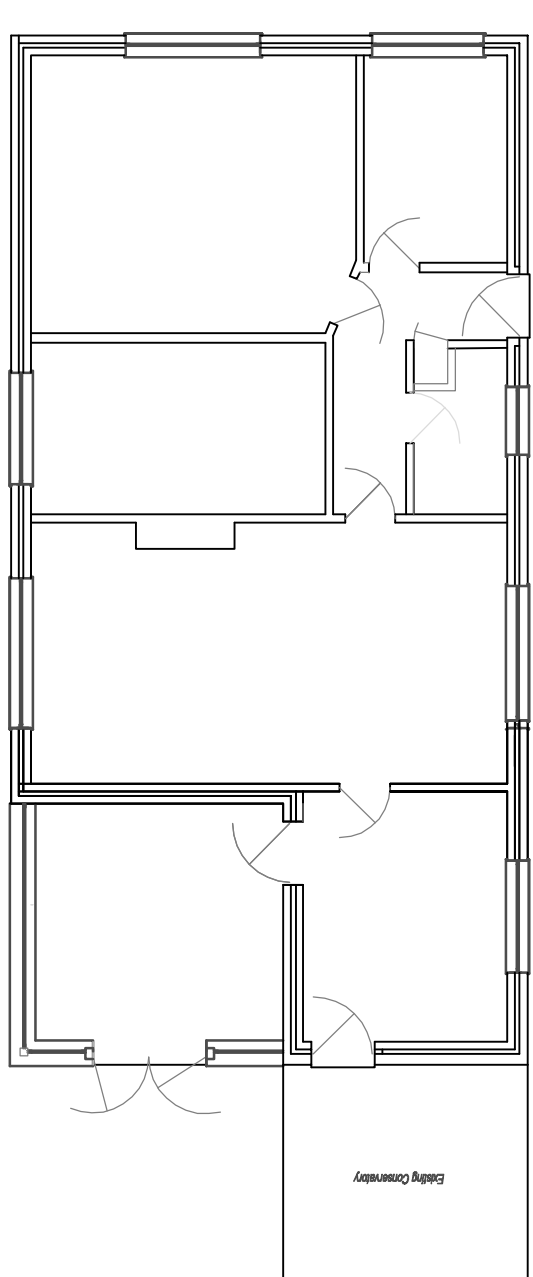
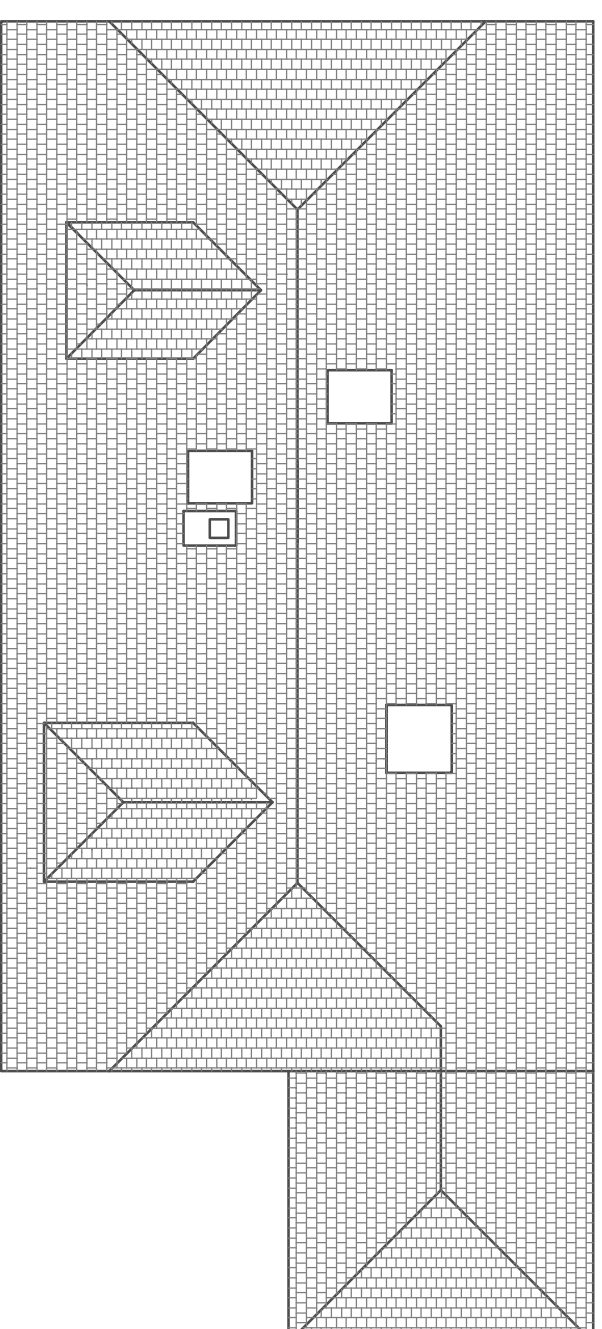
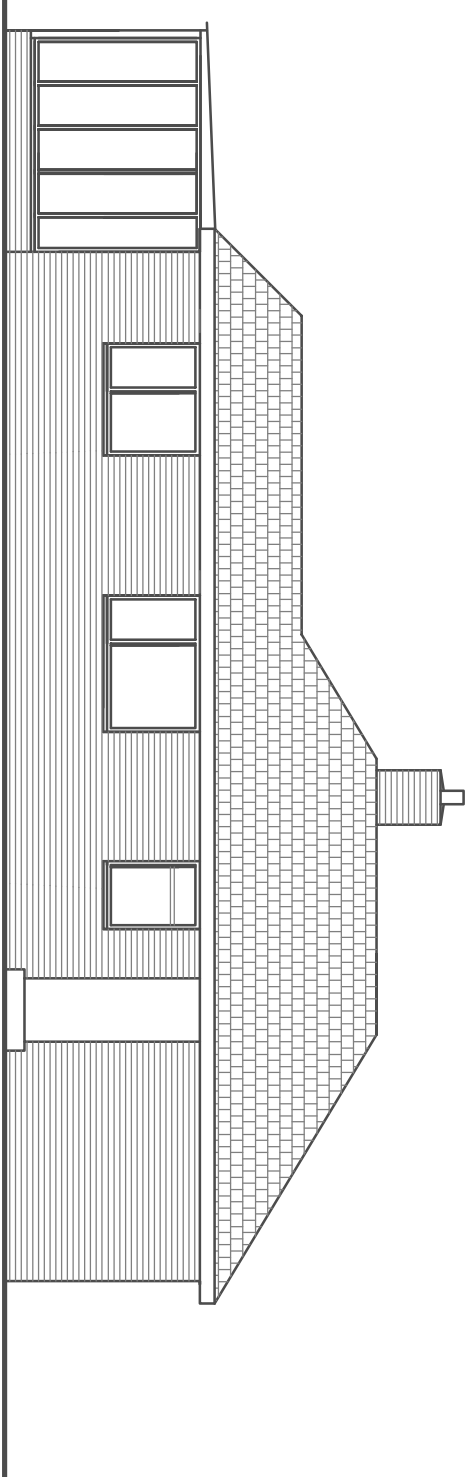
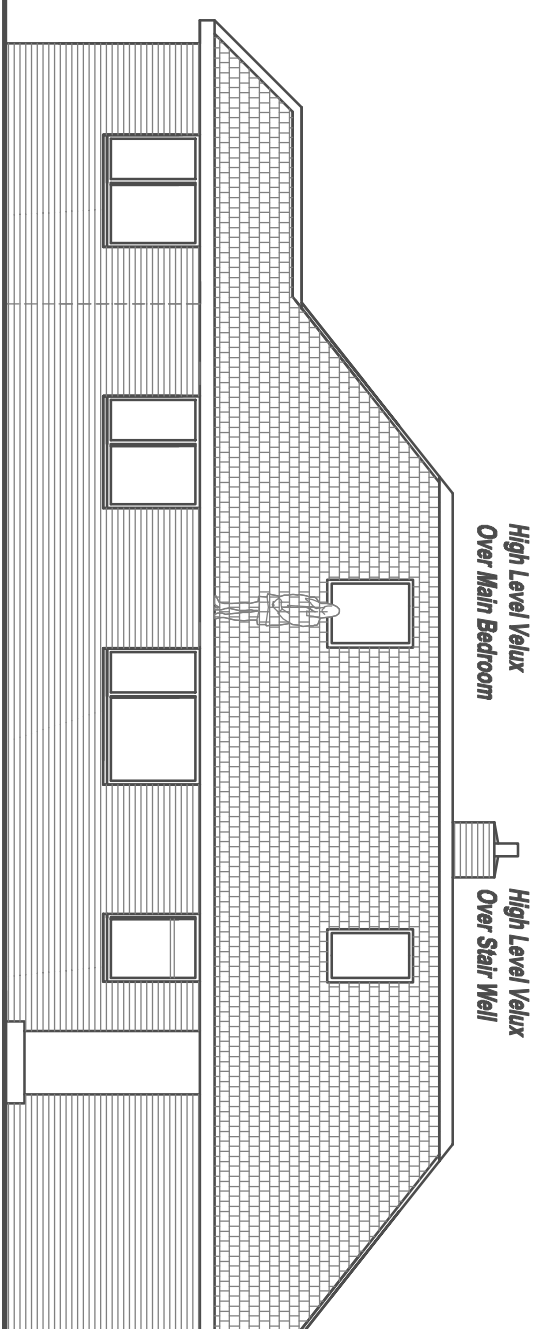
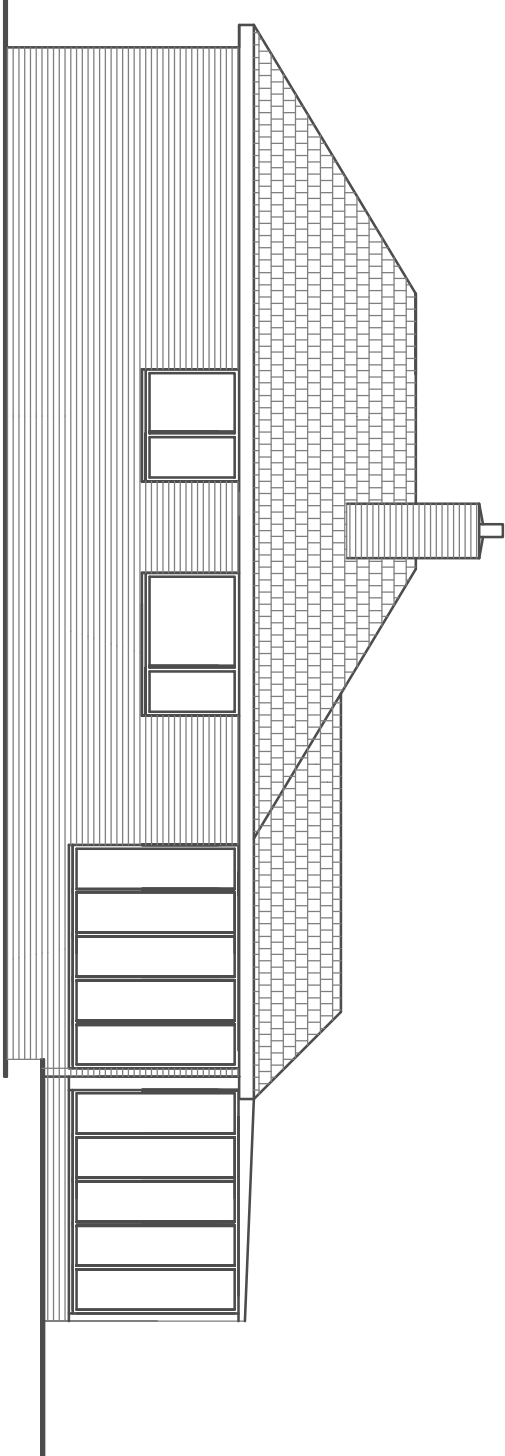
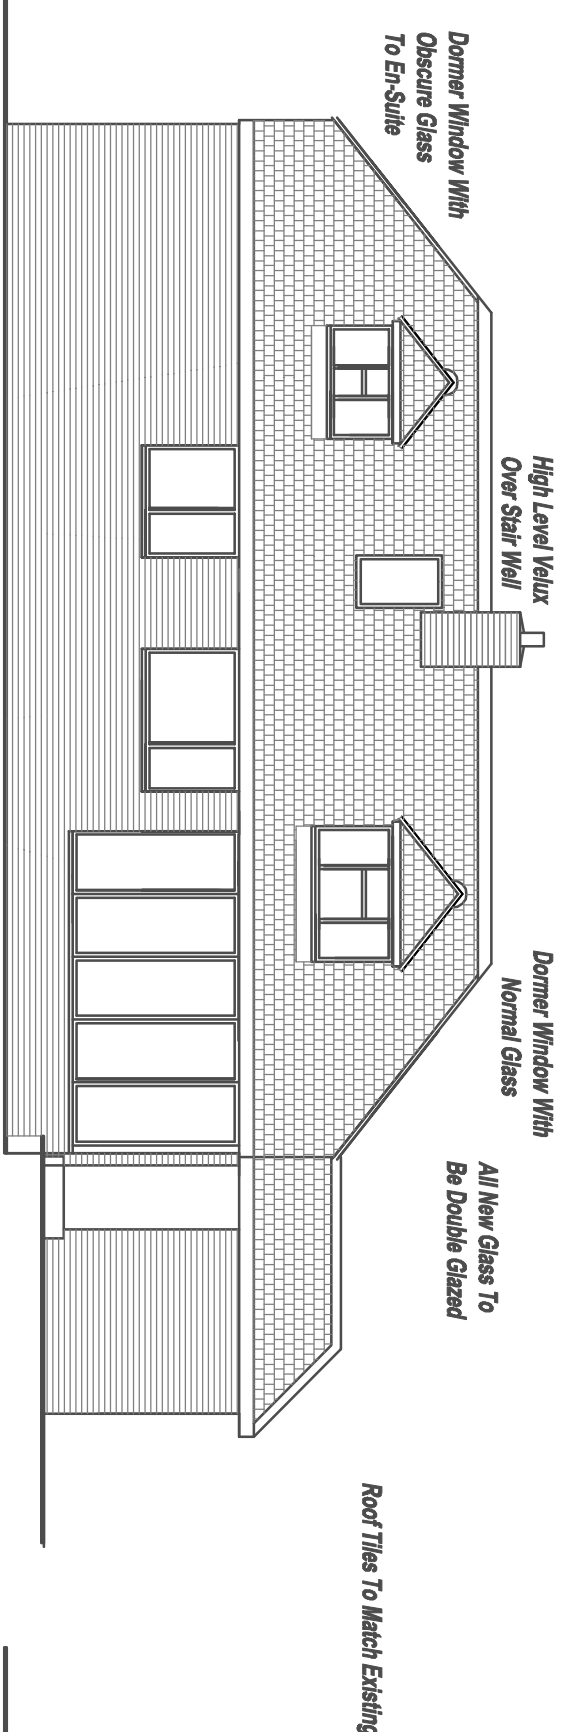
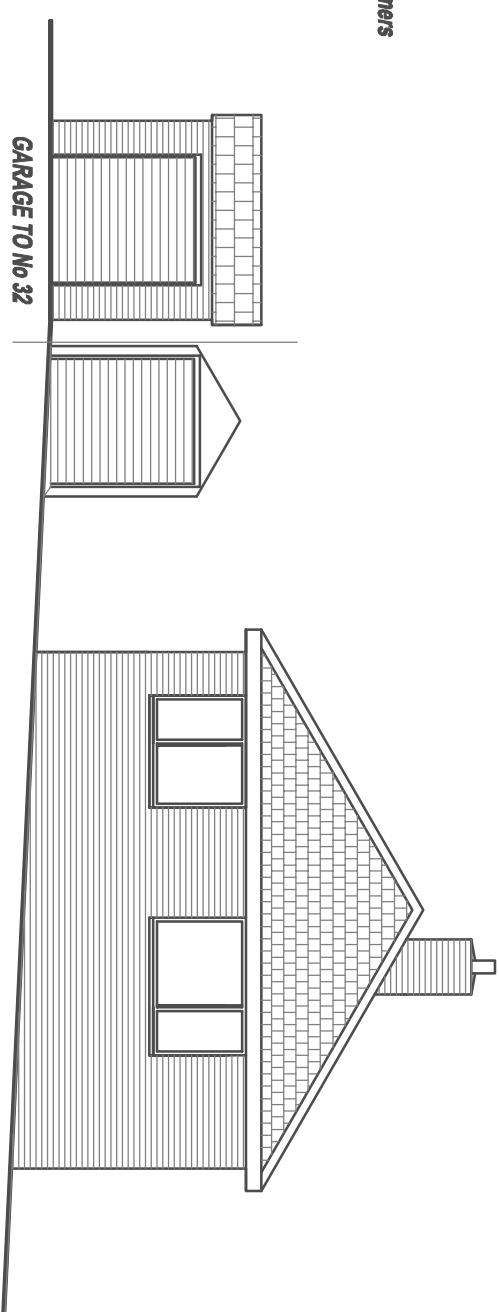
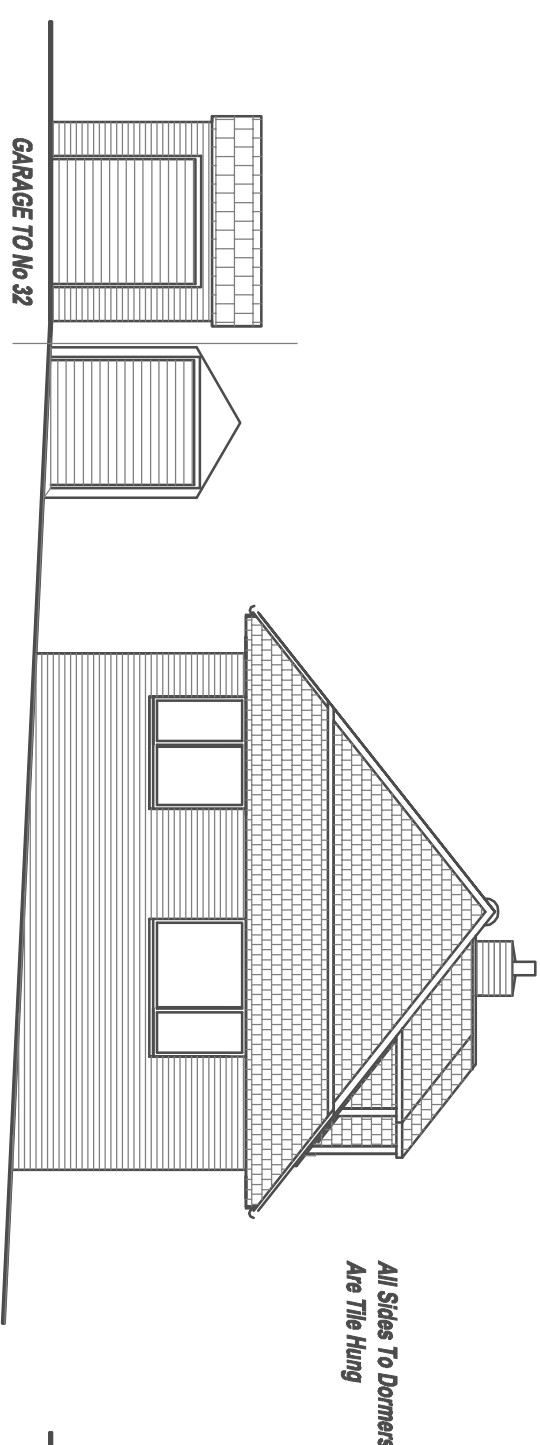
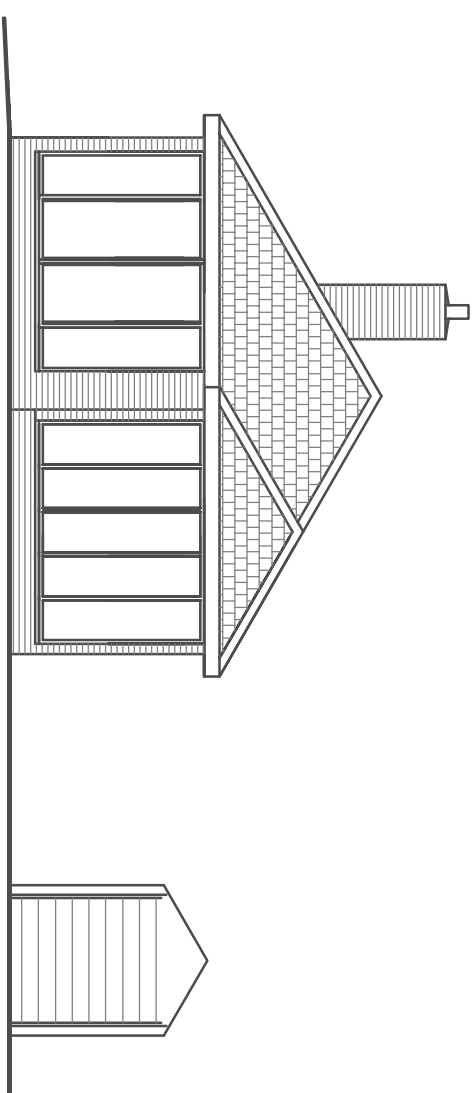


This drawing is copyright and must not be reproduced wholly or in part without prior permission of Pearson Ellis Portsmouth.

notes

- 1 This drawing is to be read in conjunction with all other relevant details and drawings as issued by the Architect and Consulting Engineers
- 2 This drawing must not be scaled.

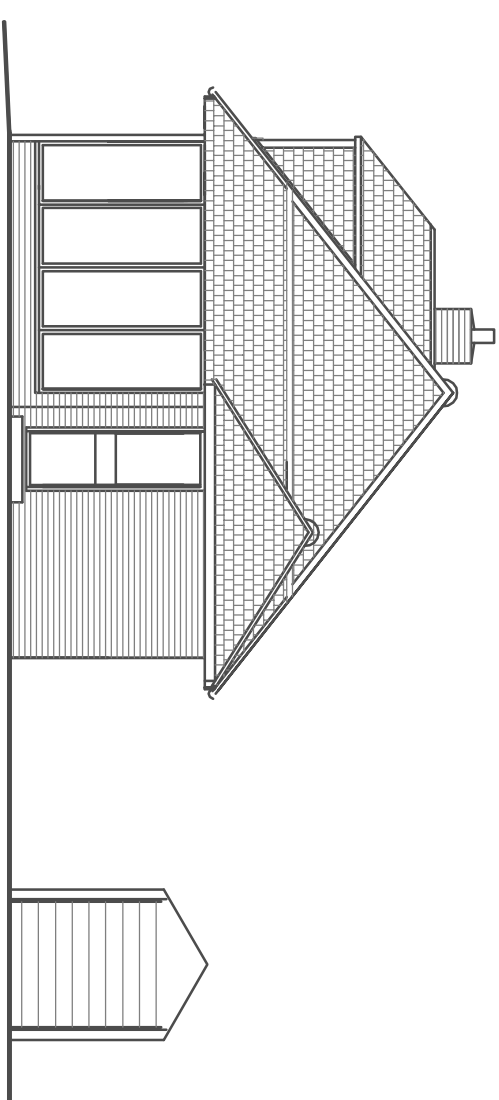

rev	amendment	date
H	Clarification - all sites in dormer windows the hung	12/04/16
G	Chimney out the roof & roof is floor then added	17/02/16
F	Dormer Nos & views all reduced & change to Velux	30/07/15
E	Added notes for Planning Application Submission	17/08/15
D	Aligned Foot Pre-Planning - ridge & hip lowered	14/08/15
C	Aligned Foot Comments for Pre-Planning	20/07/15
B	Aligned after comments from Pre-Planning	11/07/15
A	Aligned after comments from pre-planning advice	12/06/15

PEARSON Pearson Ellis Portsmouth Consulting Civil & Structural Engineers 37 Haveril Road Hemstead Waterlooville Hampshire PO8 0UP Telephone : 02392 296600 Email : PEP@pearsonmuth.co.uk	client Paulin McKeever 30 Springfield Close Bedhampton	contract 30 Springfield Close Bedhampton Havant Hampshire PO9 3NY
--	--	---

title	
Proposed Side and Rear Extensions with Attic Rooms	
drawn pm	date
scale 1:100	checked
drawing number	
/ 101	