




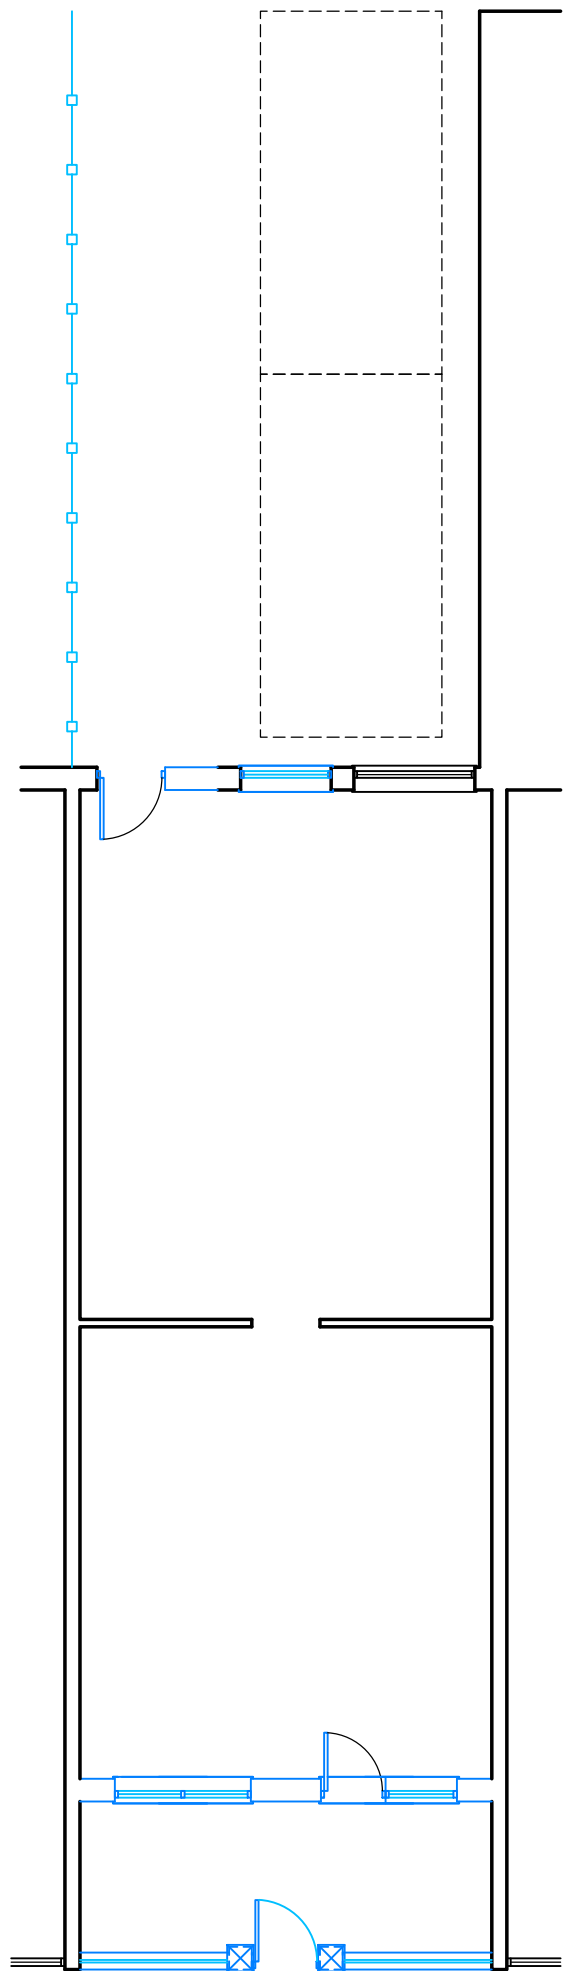


Proposed Ground Floor

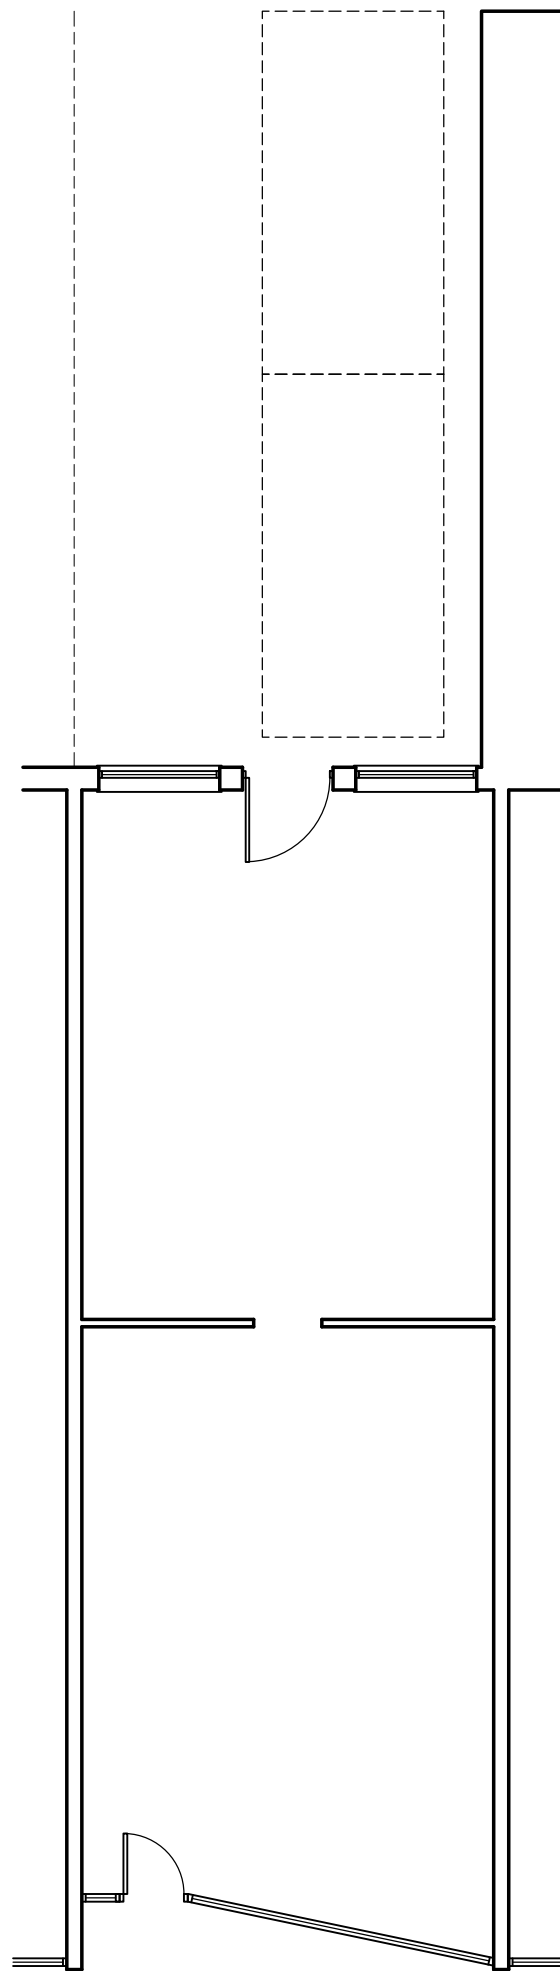


Existing Ground Floor

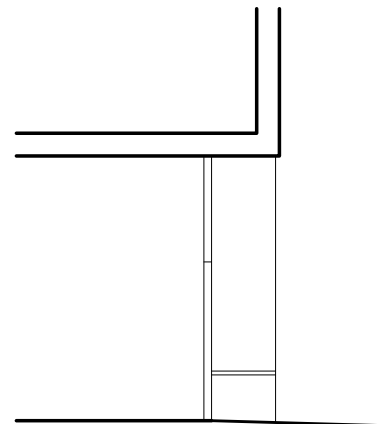


Existing Front Section

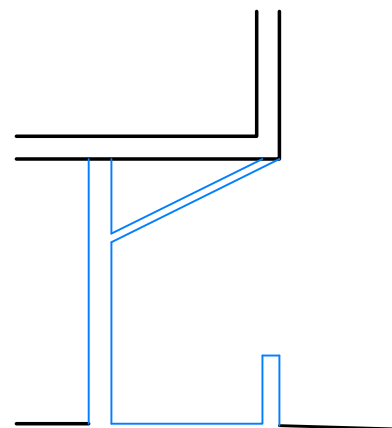


Proposed Front Section

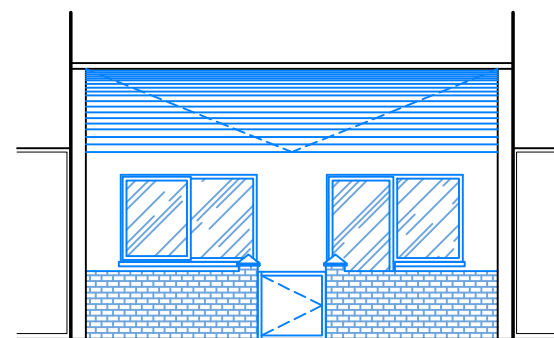


Proposed Front Elevation

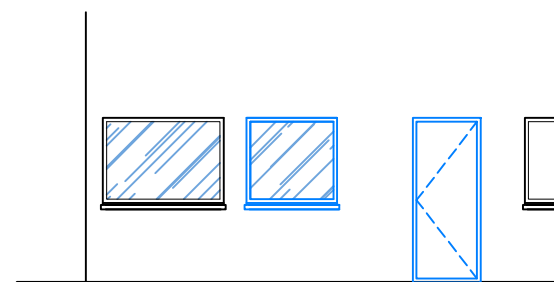


Proposed Rear Elevation

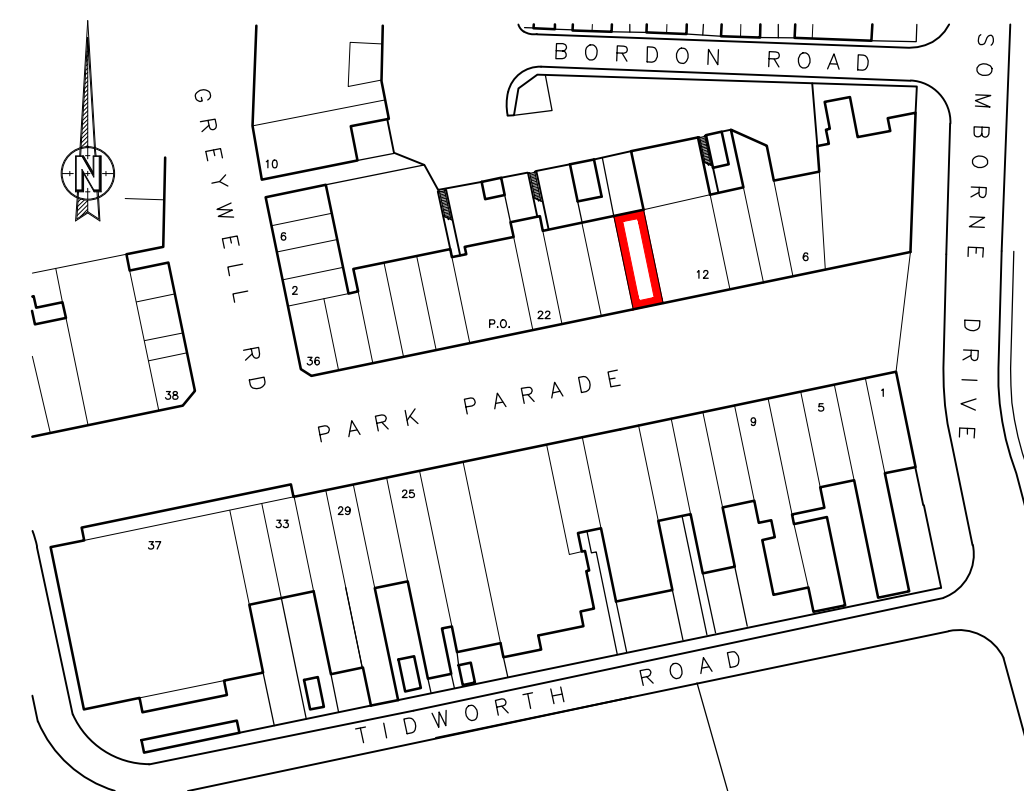


0m 10m 20m 30m 40m 50m
K.A.D. Licensed O.S. No. 100047482
Location Plan 1:1250@A3

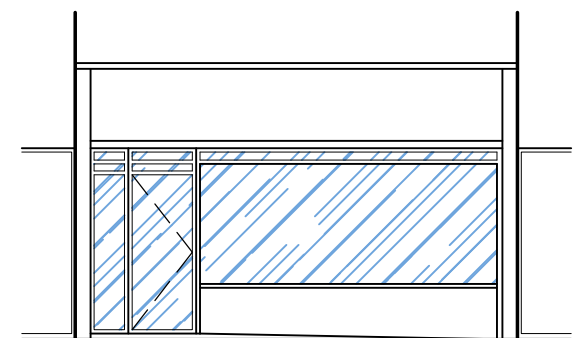

Existing Front Elevation

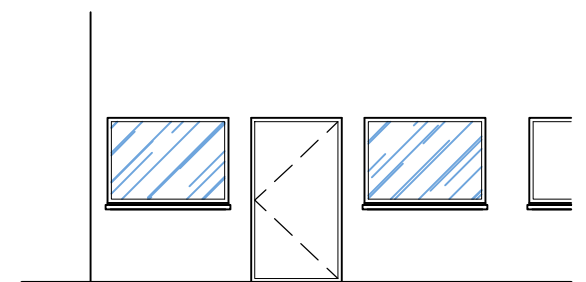

Existing Rear Elevation

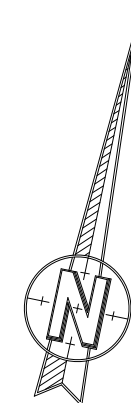

KNIGHT
ADRCHITECTURAL
DESIGN

K.A.D. Ltd.
Ground Floor Suite
94 Richmond Court
Botley Road
Southampton
SO31 1BA
M: 07801 346479
T: 01489 660194
E: lan@k-a-d.co.uk
W: www.k-a-d.co.uk

Drawing

Existing & Proposed floor plans
/ elevations

Client

Kingfisher Property
Group Limited

Project

16 Park Parade, Havant

Scale

1:100@A3

Date

Jul 2017

Project no.	Sequential	Bldg/Floor	Detail	Rev
KAD	01	A	EX/PP	.