



PHYSICAL SCALE IN METERS @ 1:100


NOTES:
This drawing has been produced solely for PLANNING/DESIGN.
Do not Scale from this Drawing except for planning purposes.
Any drainage shown is presumed and to be checked on site
before commencement of works.
This drawing is the copyright of MF Designs Ltd.

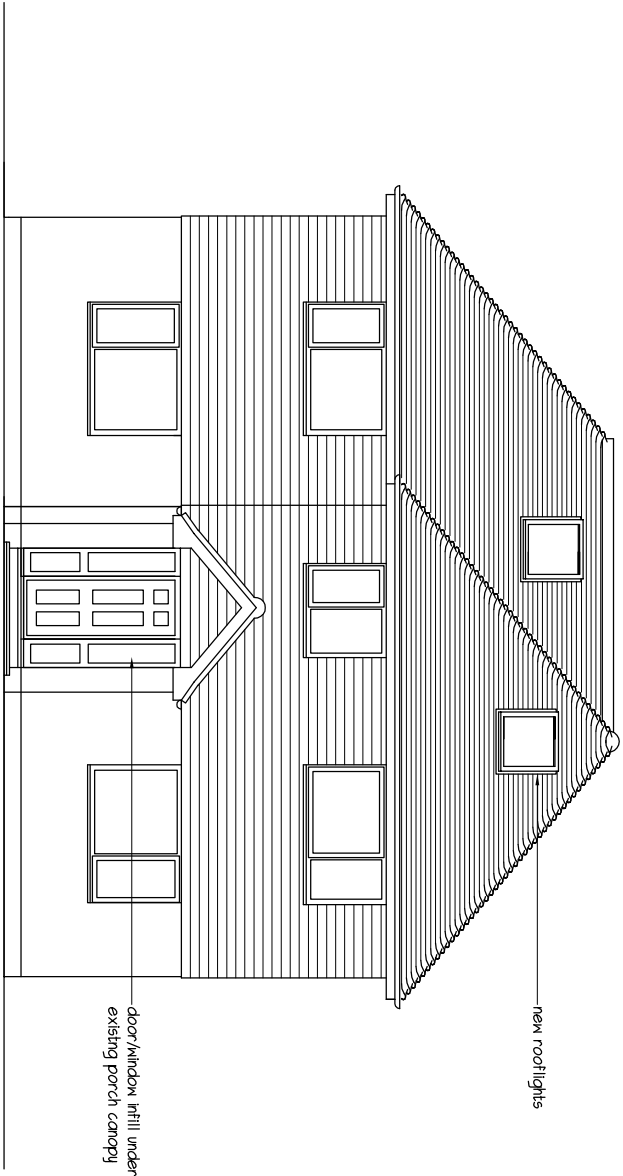


Proposed South

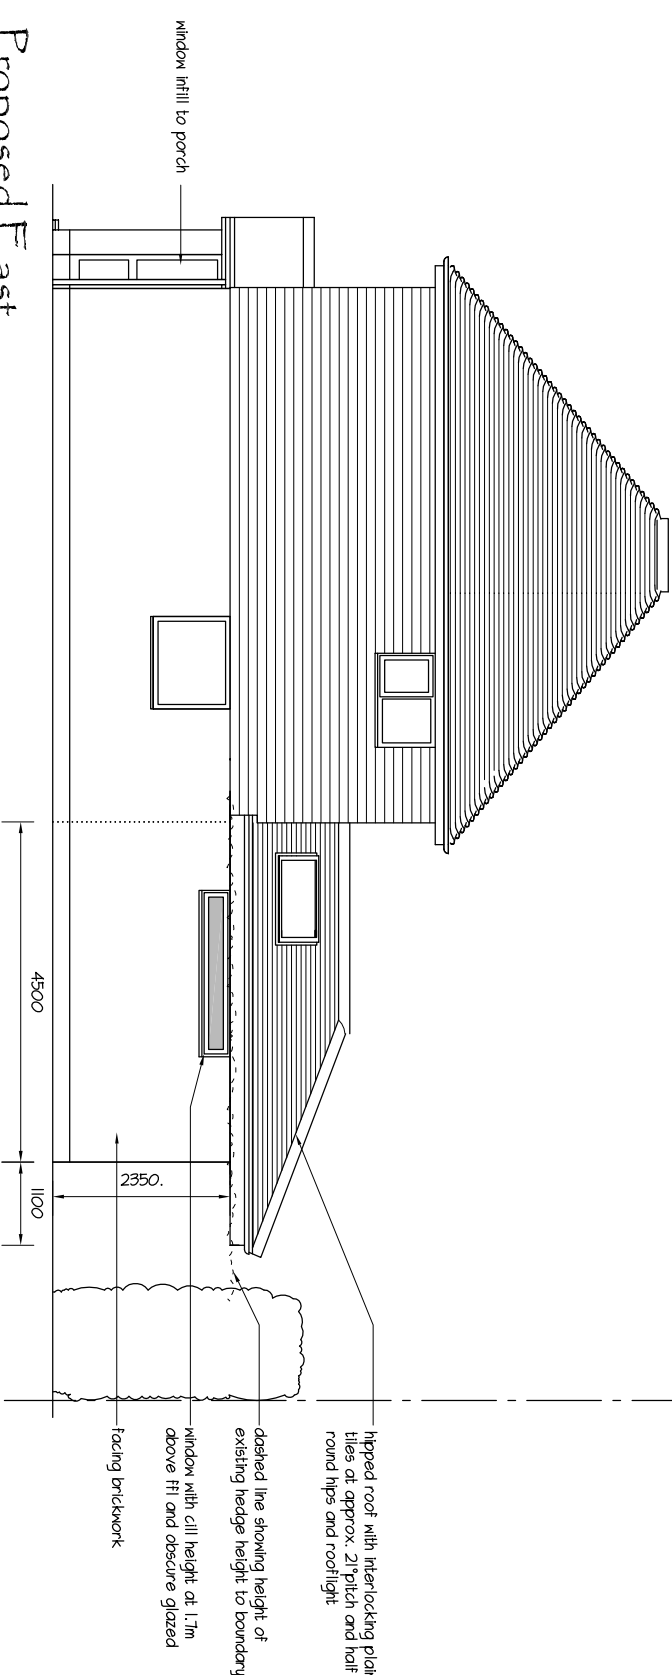

Proposed East

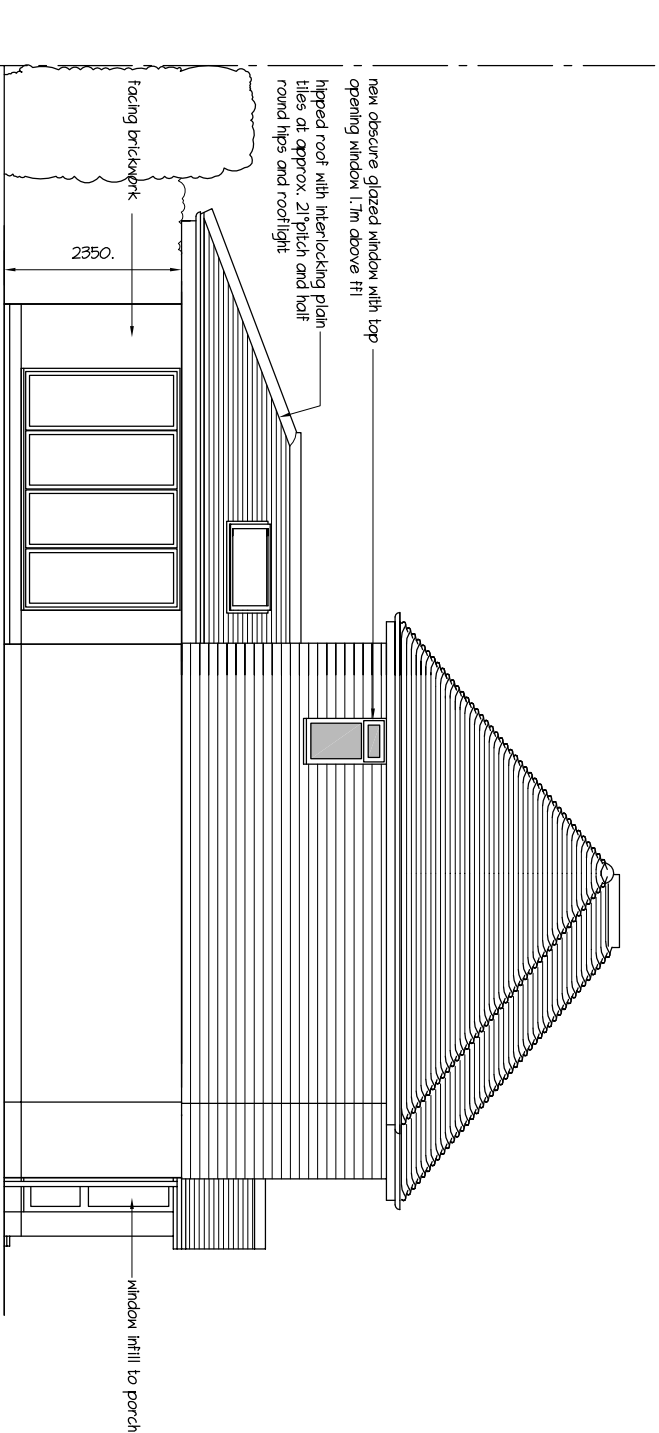

Proposed West

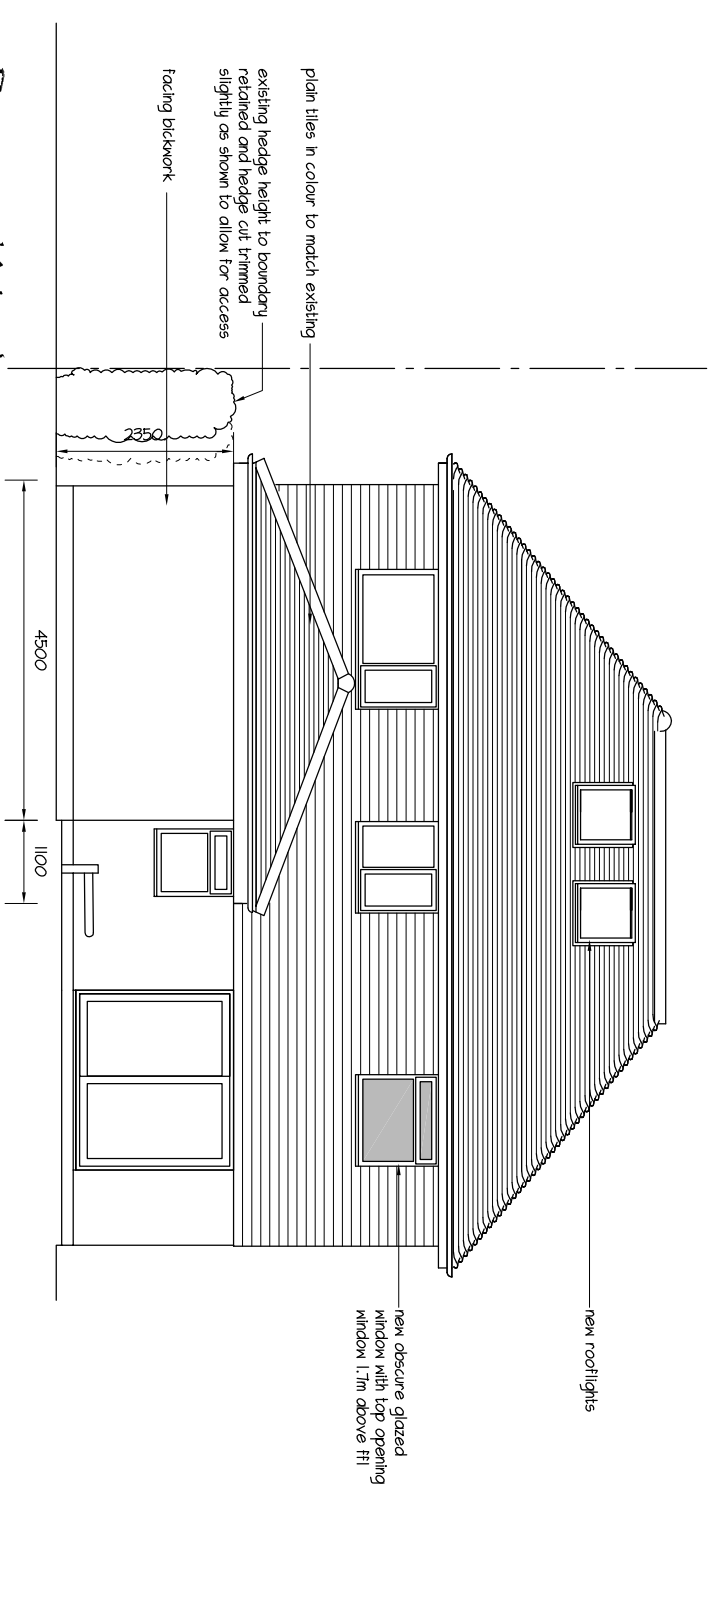

Proposed North

m^f designs ltd

Chartered Architects



36 Grove Road • Havant • Hampshire • PO9 1AR
Director: Martin Farrer RIBA • Co Registration No.4507379

t/f 02392 470967
e admin@mfdesigns.org.uk

Date: March 2017
Scale: 1:100

Job No: 3178
Dwg No: P_02

EXTENSION & ALTERATIONS - 14 Brent Court, Emsworth. PO10 7JA