



MILL RYTHE HOLIDAY VILLAGE

EXISTING SITE SECTION B-B

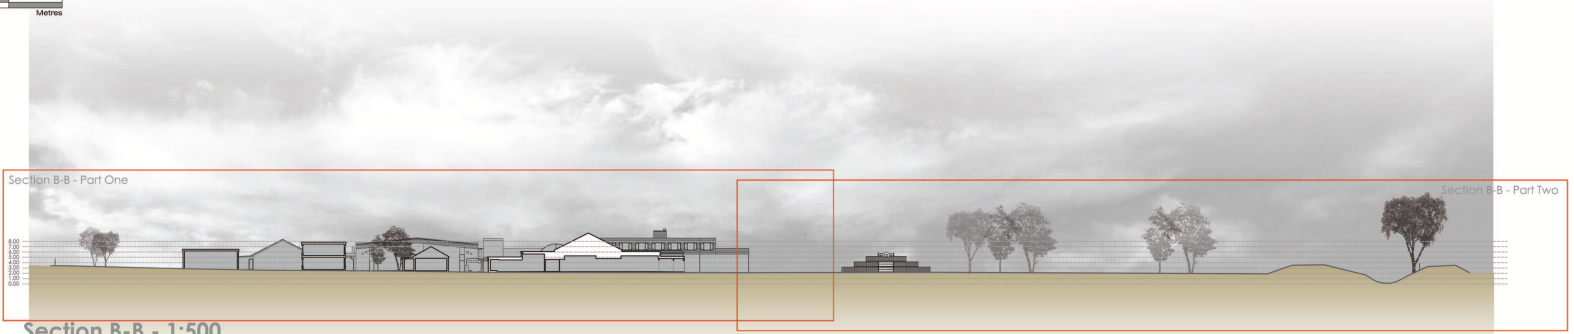

Section B-B - 1:500

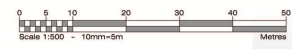

Section B-B - Part One 1:200



Section B-B - Part Two 1:200



Copyright. This drawing is the property of AAM Architectural Partnership LLP. Its copyright and design content is reserved by them and the drawing is issued on the condition that it is not copied, reproduced, retained or disclosed to any other unauthorized person, either wholly or in part without the consent in writing of AAM Architectural Partnership LLP.
Do not scale this drawing. Drawings can be scaled for Planning purposes only.
Verify all dimensions on site before commencing any work or preparing any shop drawings. All dimensions are in mm unless otherwise stated. Report any alterations or omissions to the Architect. This drawing incorporates information from other professions. AAM Architectural Partnership LLP cannot accept responsibility for the integrity and accuracy of such information. Any clarification and/or additions that are required appertaining to such information should be sought from the relevant profession or their appointed representative. All contractors and sub contractors are to comply in all respects with current building regulations whether or not specifically stated on these drawings.



A	ADDITIONAL LANDSCAPING INDICATED	SJM	08.11.16
Rev.	Details	Name	Date



AAM ARCHITECTURAL PARTNERSHIP LLP
40 CAMBRIDGE ROAD
HARTING, EAST SUSSEX
TN11 3JF
T: 01424 300221
F: 01424 300223
E: admin@aam-arch.co.uk

Client: AWAY RESORTS LTD.

Site Address: **MILL RYTHE HOLIDAY VILLAGE**
HAYANT ROAD, HAYLING ISLAND,
HAMPSHIRE, PO11 0PB

Project: **PROPOSED MASTERPLAN**

Drawing Title: **EXISTING SECTION B-B**

Date	Scale	Drawn
Oct 2016	As Noted @ A1	SJM
Computer File Name		Checked by
3877-340-341A-342 Existing Section A-A B-B C-C.dwg		

Status: **PLANNING**

Drawing Number	Revision
3877-341	A