


NOTES:
Scale is accurate at time of site observation. Do not scale from printed drawings except for planning purposes.

Although this is a digital survey the accuracy and amount of detail shown is dependent on the scale of the drawing and the scale of mapping as specified. Care should be exercised when working to larger scales.

Visible features in the vicinity of the boundaries as shown above, may not represent the extent of legally conveyed ownership.


While every effort has been made to achieve accuracy on the plan, CRITICAL clearance dimension, level and level levels should be checked prior to design and construction.

ORDNANCE OVERLAY
Ordnance Survey, (c) Crown Copyright 2012, All Rights reserved. Licence number 100022432

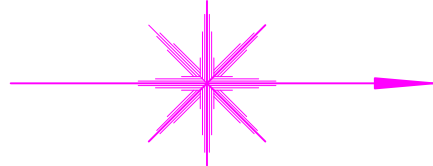


Ordnance Survey, (c) Crown Copyright 2012, All Rights reserved. Licence number 100022432


location plan 1:50

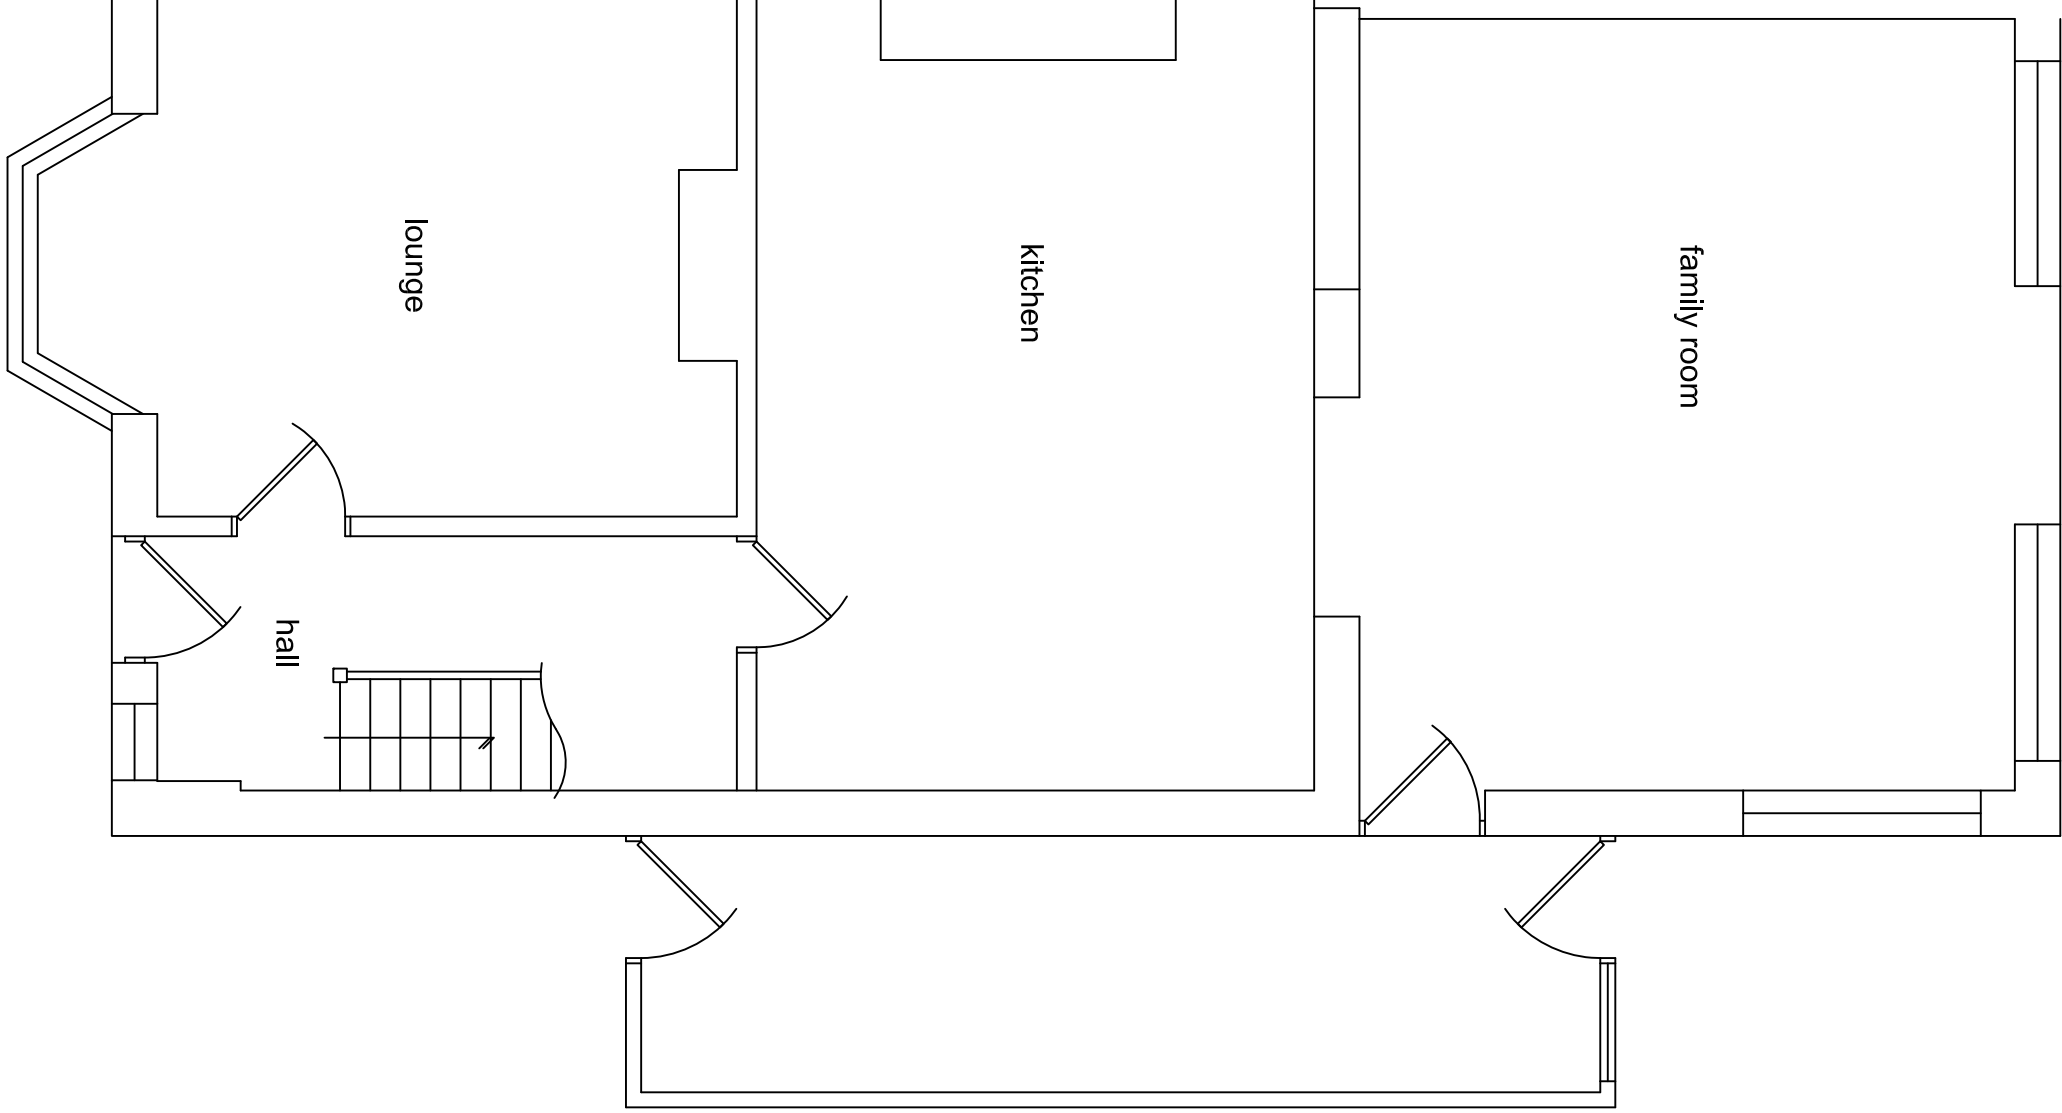


existing ground floor plan 1:50

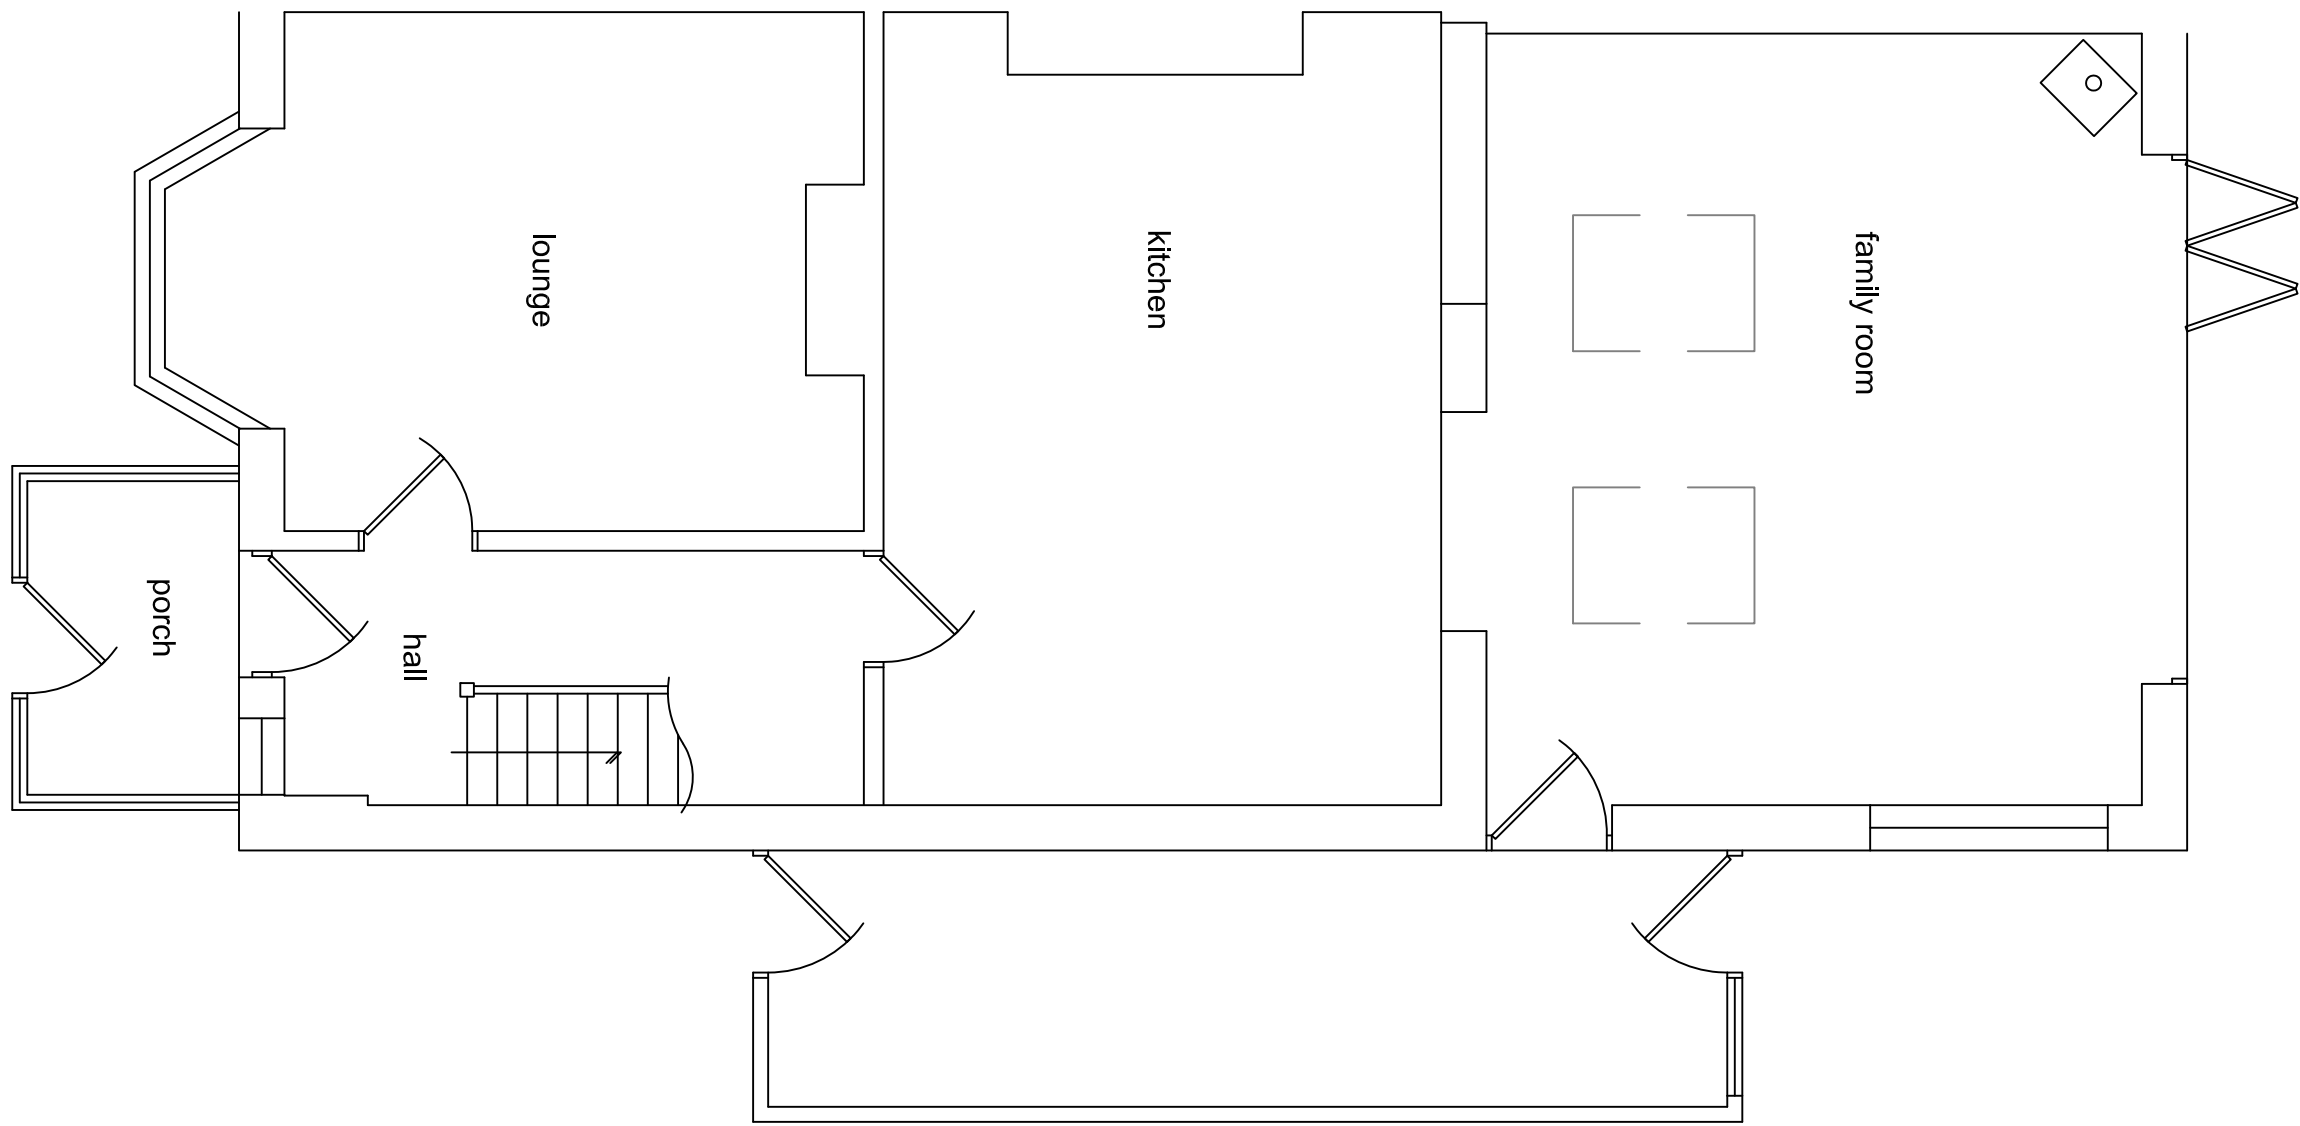


proposed ground floor plan 1:50

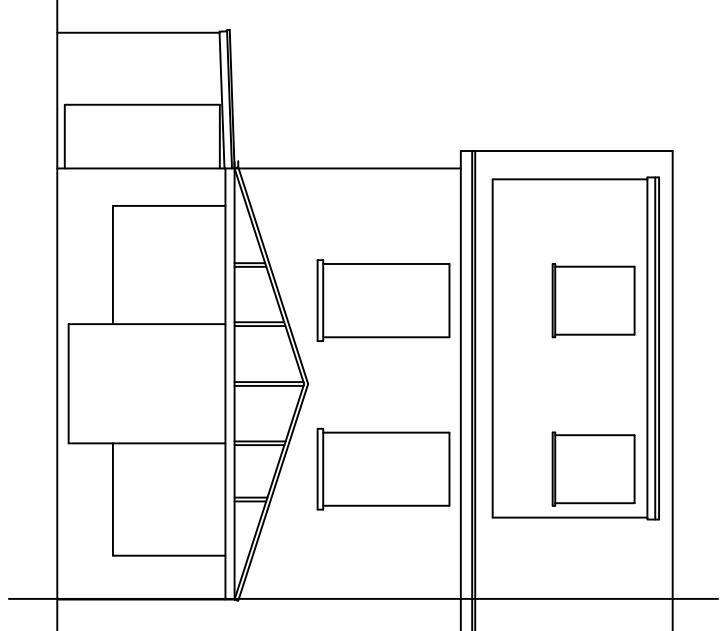


existing north elevation 1:100

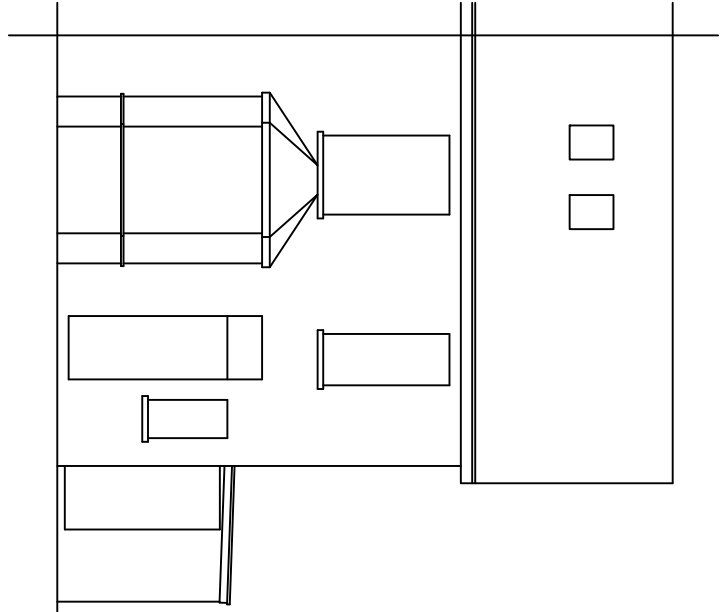


existing south elevation 1:100

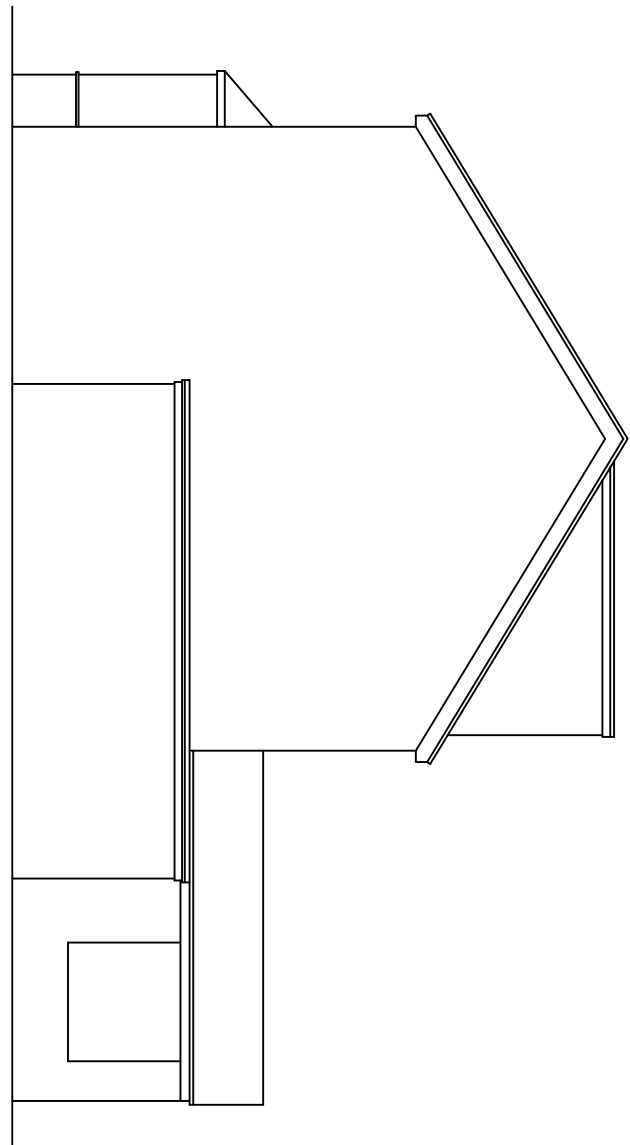


existing east elevation 1:100

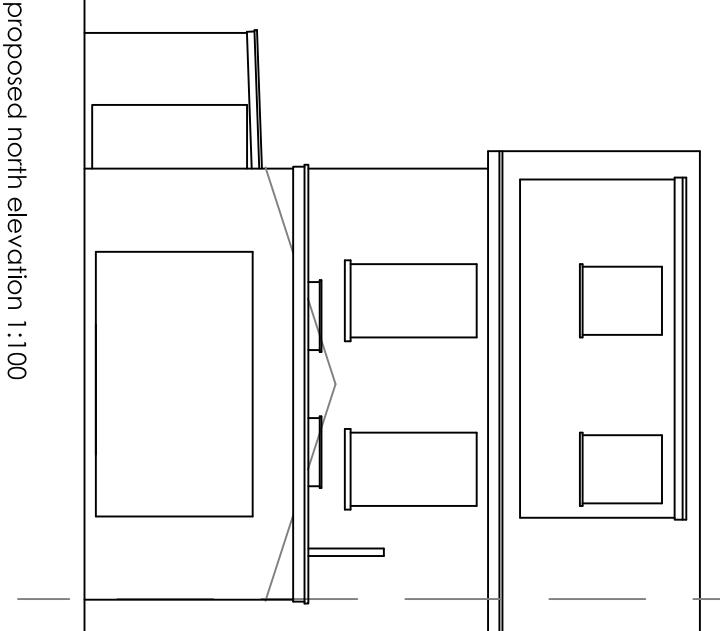

proposed north elevation 1:100

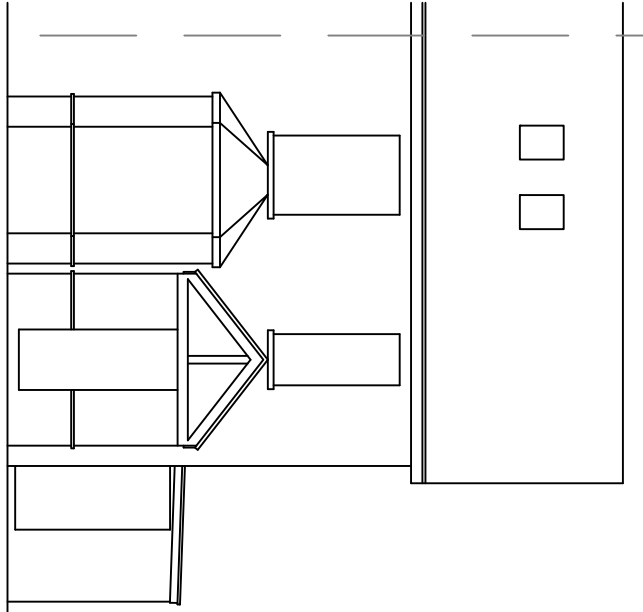

proposed south elevation 1:100

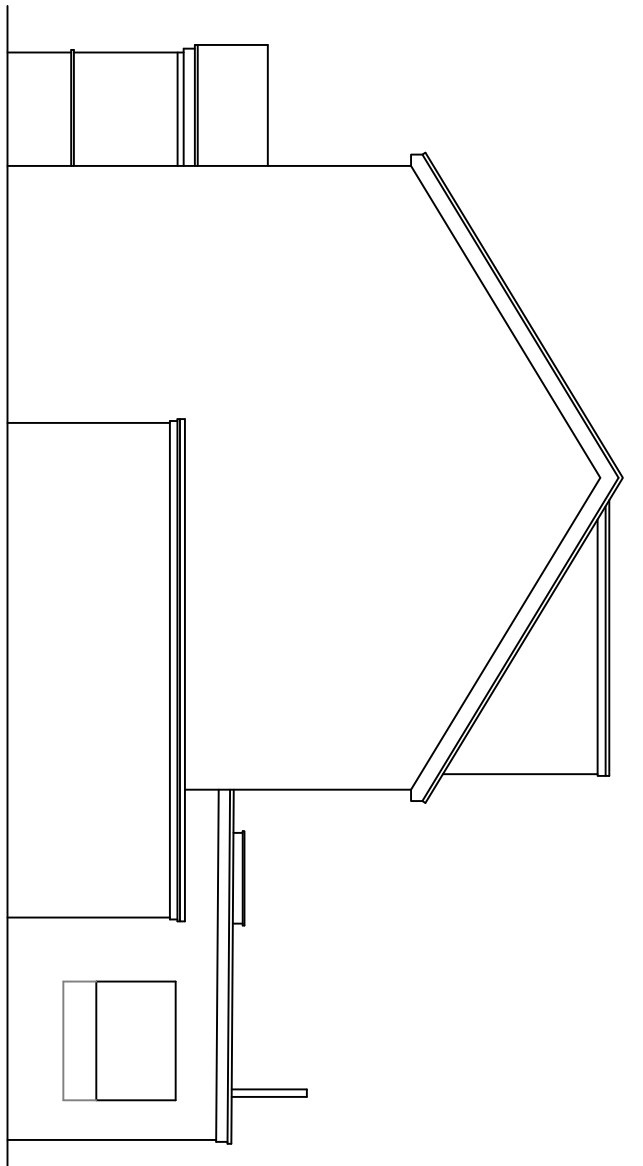

proposed east elevation 1:100



block plan 1:50