

Lock to Lock Time


Kerb to Kerb Turning Radius

- █ Forward
- █ Reverse
- █ From wheel track
- █ Rear wheel track

Rear wheel track



Fire Tender Access

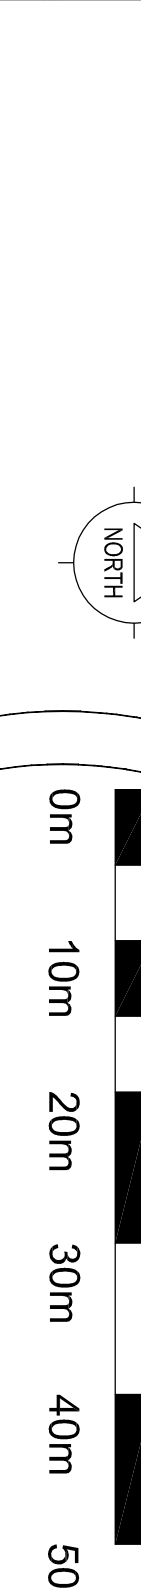

Fire Tender Egress



continuation

Drinking Status
PRELIMINARY

Project
Horndean Road

Case

S

The Shobles, Long Barn Studios, Studridge Lane, Rectory, Ellerslie, SO61 0HE.
Tel: 01794 521213. Fax: 01794 521155. email: info@shobles.co.uk
www.shoblesstudios.co.uk

Drawn	Checked	Scale

ES1711