



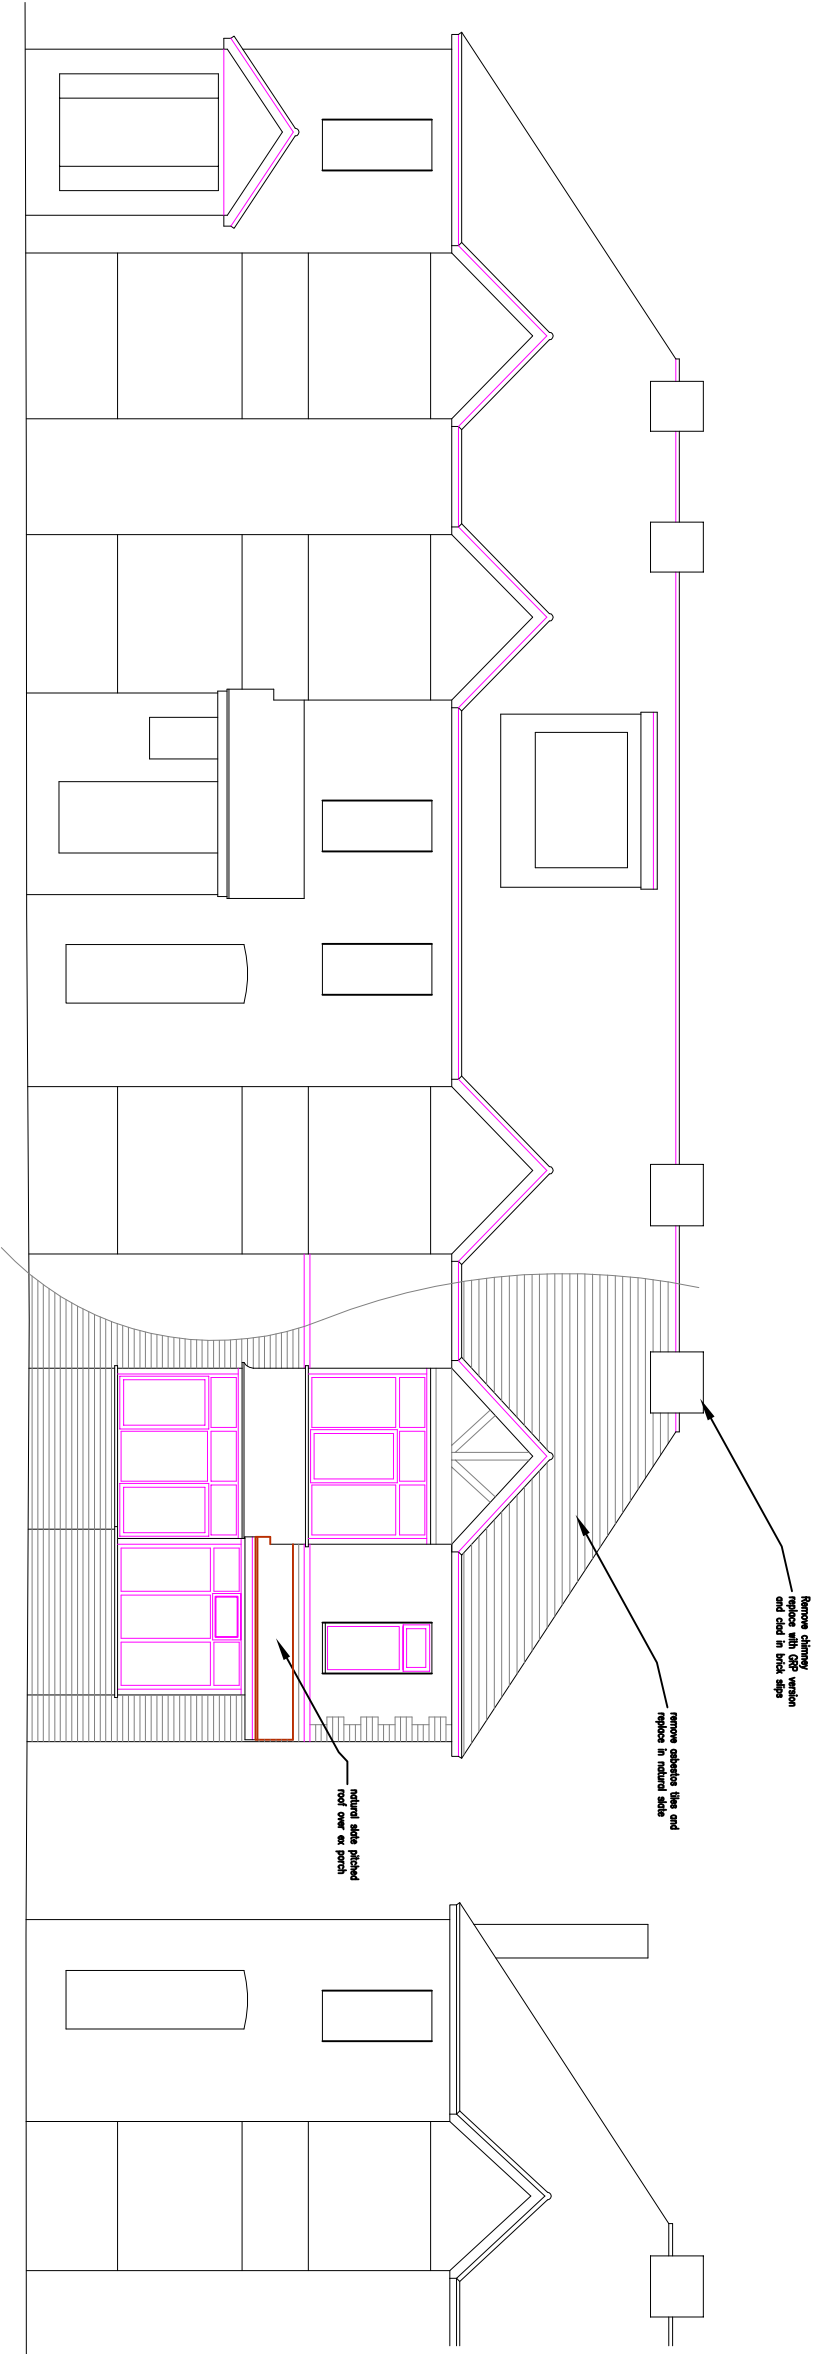

Front

South

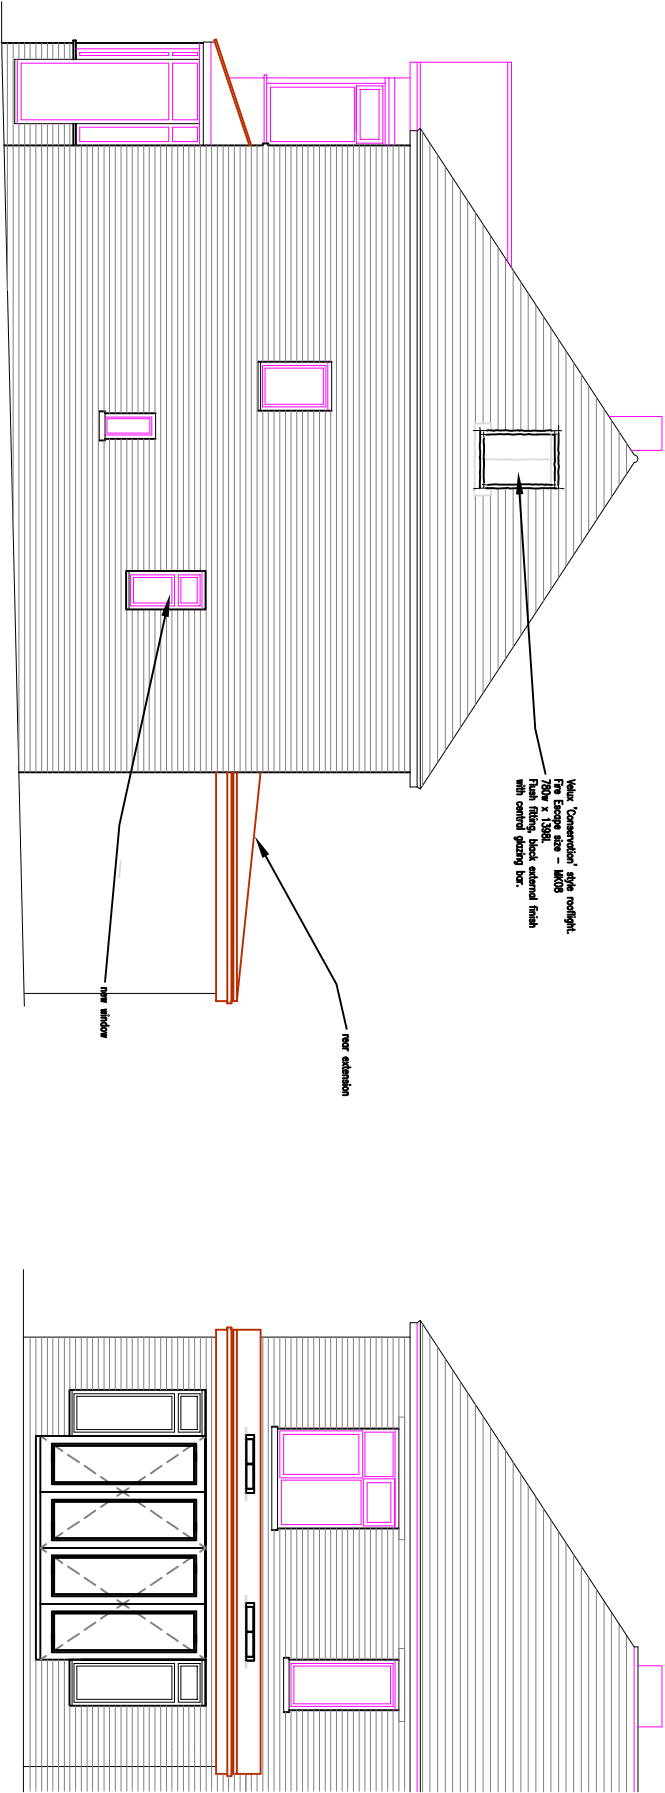

North

Rear

Client
MR & MRS SANDERSON

Project
VARIOUS EXTENSIONS AND WORKS
11 BATH ROAD
EHSWORTH

Title
PROPOSED
ELEVATIONS
PROJECT
01H/1/17
DATE
1000 @ A3
DATE
23/11/17
DRAWING
7
DRAWN
SJ

STEPHEN JUPP
CHARTERED
TOWN
PLANNER

31A Chichester Road
Bognor Regis PO21 1BX
T: 01243 822113
M: 07777 618886
E: steve@planning-solutions.co.uk