
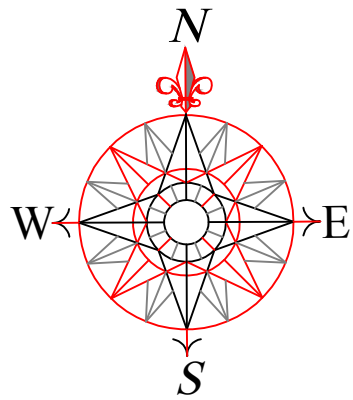



SEE DRAWING No J4450/E111
FOR LEGEND, NOTES AND DETAILS

FOR INFORMATION

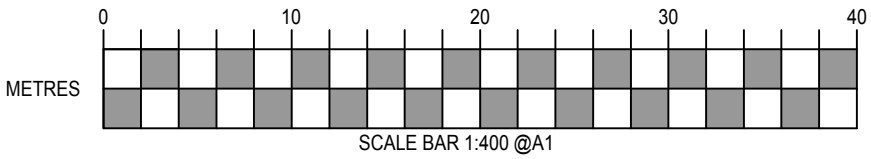

Luminaire Key

15 No. TAMLITE EXPRL102/NW LED
STREET LANTERN ON 5M COLUMN

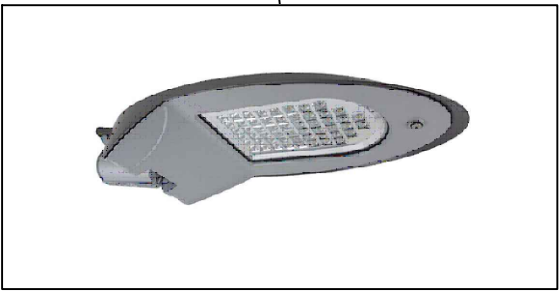

B	D.G.	11-01-2017	LAMP POST IMAGE ADDED, LEGEND RE-NUMBERED
A	D.G.	14-12-2016	CAR PARK LIGHTING REVISED
REV	DRN	DATE	DESCRIPTION
SCHEME			
PORTSMOUTH CITY COUNCIL BLENDWORTH CRESCENT TWENTY HOUSES, TWENTY-EIGHT FLATS			
TITLE			
EXTERNAL ELECTRICAL SERVICES LAYOUT			
1.2 CENTRAL POINT, KIRKAL ROAD PORTSMOUTH, PO5 6FH Tel: (023) 9291 6666 Fax: (023) 9291 6668 E-mail: enquiry@mr-electrical.co.uk			
© This design is the property of MR Electrical Services Limited and shall not be reproduced or copied in any way or conveyed to a third party without the owners written permission			
SCALE 1:400 @ A1		DATE APRIL 2016	
DRAWN DAVE GRANT		CHECKED GRAHAM WIGGINS	
DRG. NO. J4450/EX01			REVISION B