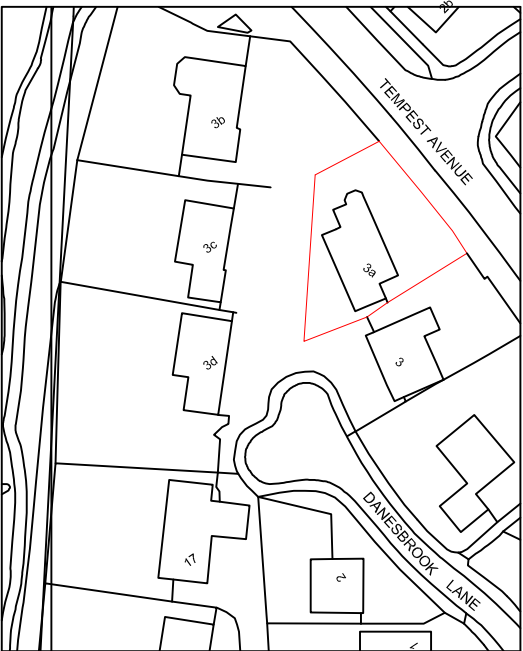


Your Home Plans Ltd 12 Bowes Hill, Rowlands Castle, Hampshire, PO9 6BP 02392 413579 june@yourhomeplans.co.uk		3A DANESBROOK LANE WATERLOOVILLE HAMPSHIRE PO7 8QW	
Location Map			
Project Number: 3SDAN-17		Drawing No: 01	
Date: 28th March 2017			
Drawn By: Your Home Plans Ltd			
Checked By: JEG		Scale: 1:1250 A4	