
<i>B</i>	<i>Building Reg comments</i>
<i>A</i>	<i>Velux & bi-fold added</i>

-	Original Issue
Rev	

This drawing is copyright and must not be disclosed to third parties without written permission from the copyright owner.
Scaled dimensions are not to be used for construction

0

4 Queensgate
Queens Road

4 Queensgate
Queens Road

4 Queensgate
Queens Road
Fareham
Hampshire
PO16 0NW

architecture

Fax: 01329 221913
E-mail: admin@m2architecture.com

PROJECT

Proposed Alterations to

25 Gilbert Mead
Howling Island

May
CLIENT

Mrs A Bryan




DRAWING TITLE

Plans, Elevations, Sections

Proposed

PROJECT NO. DRAWING NO.

16024	200	<i>B</i>	1:100	1:50
-------	-----	----------	-------	------

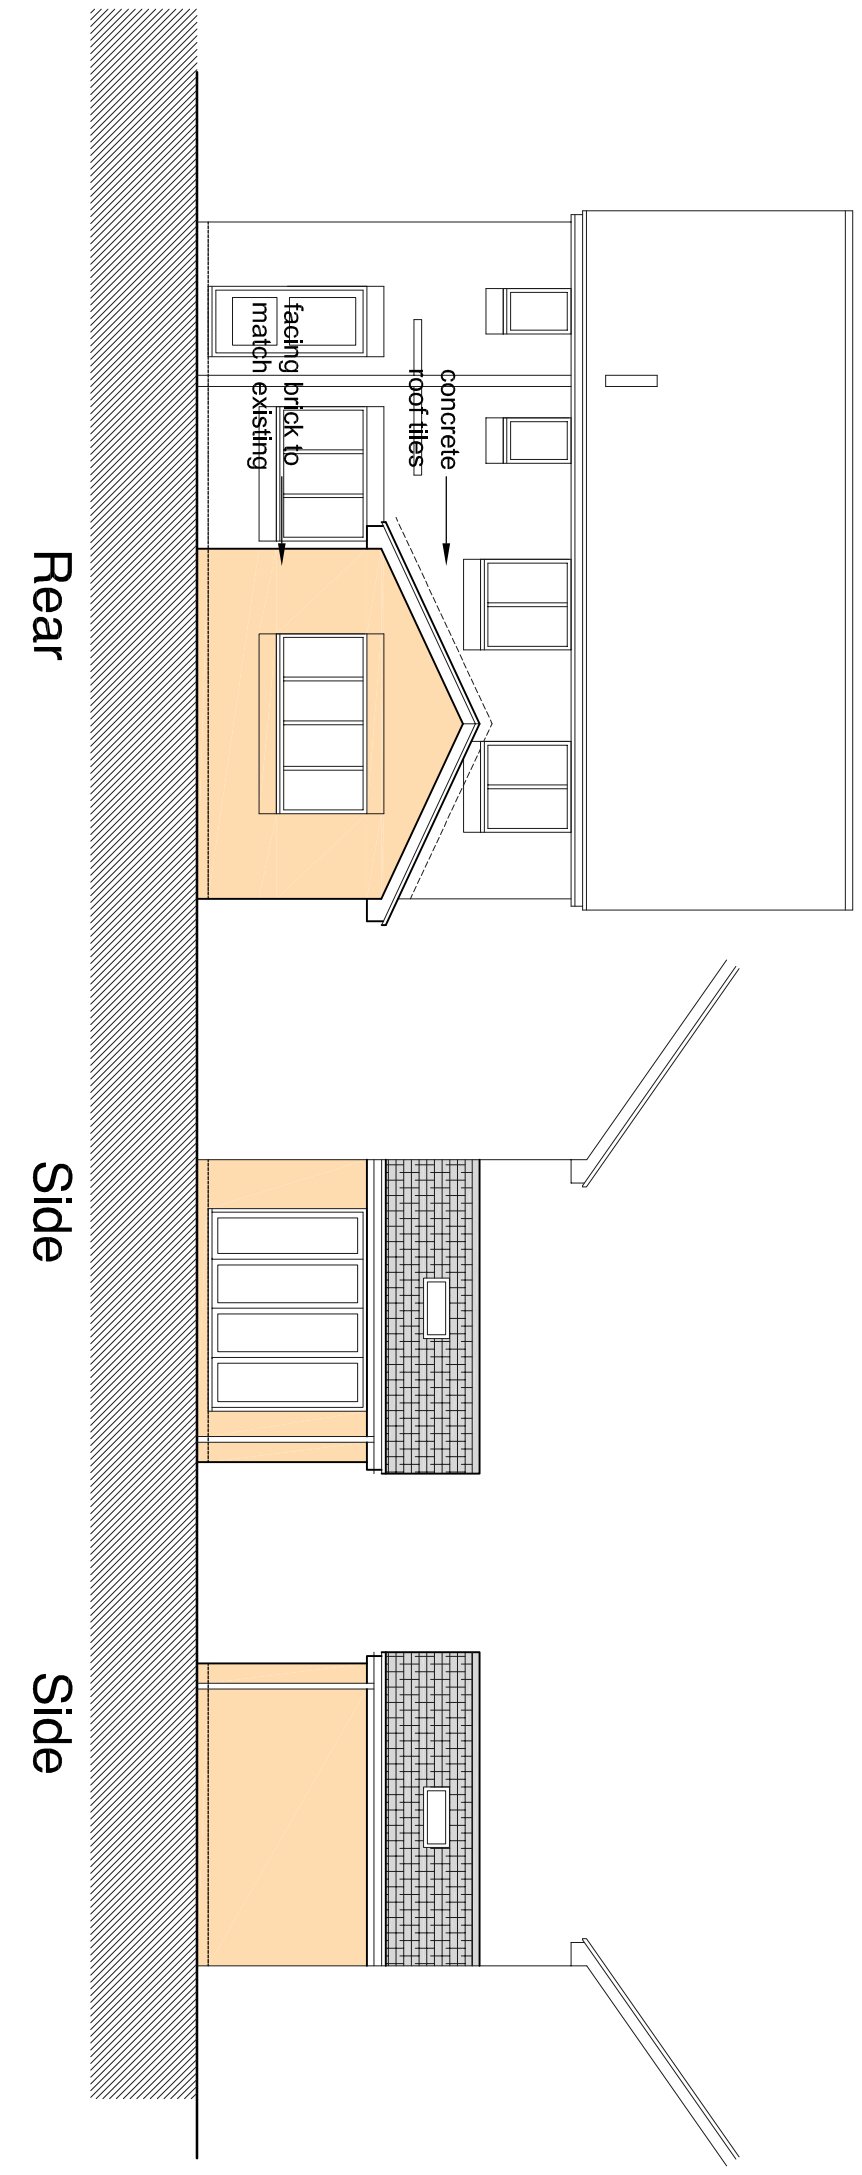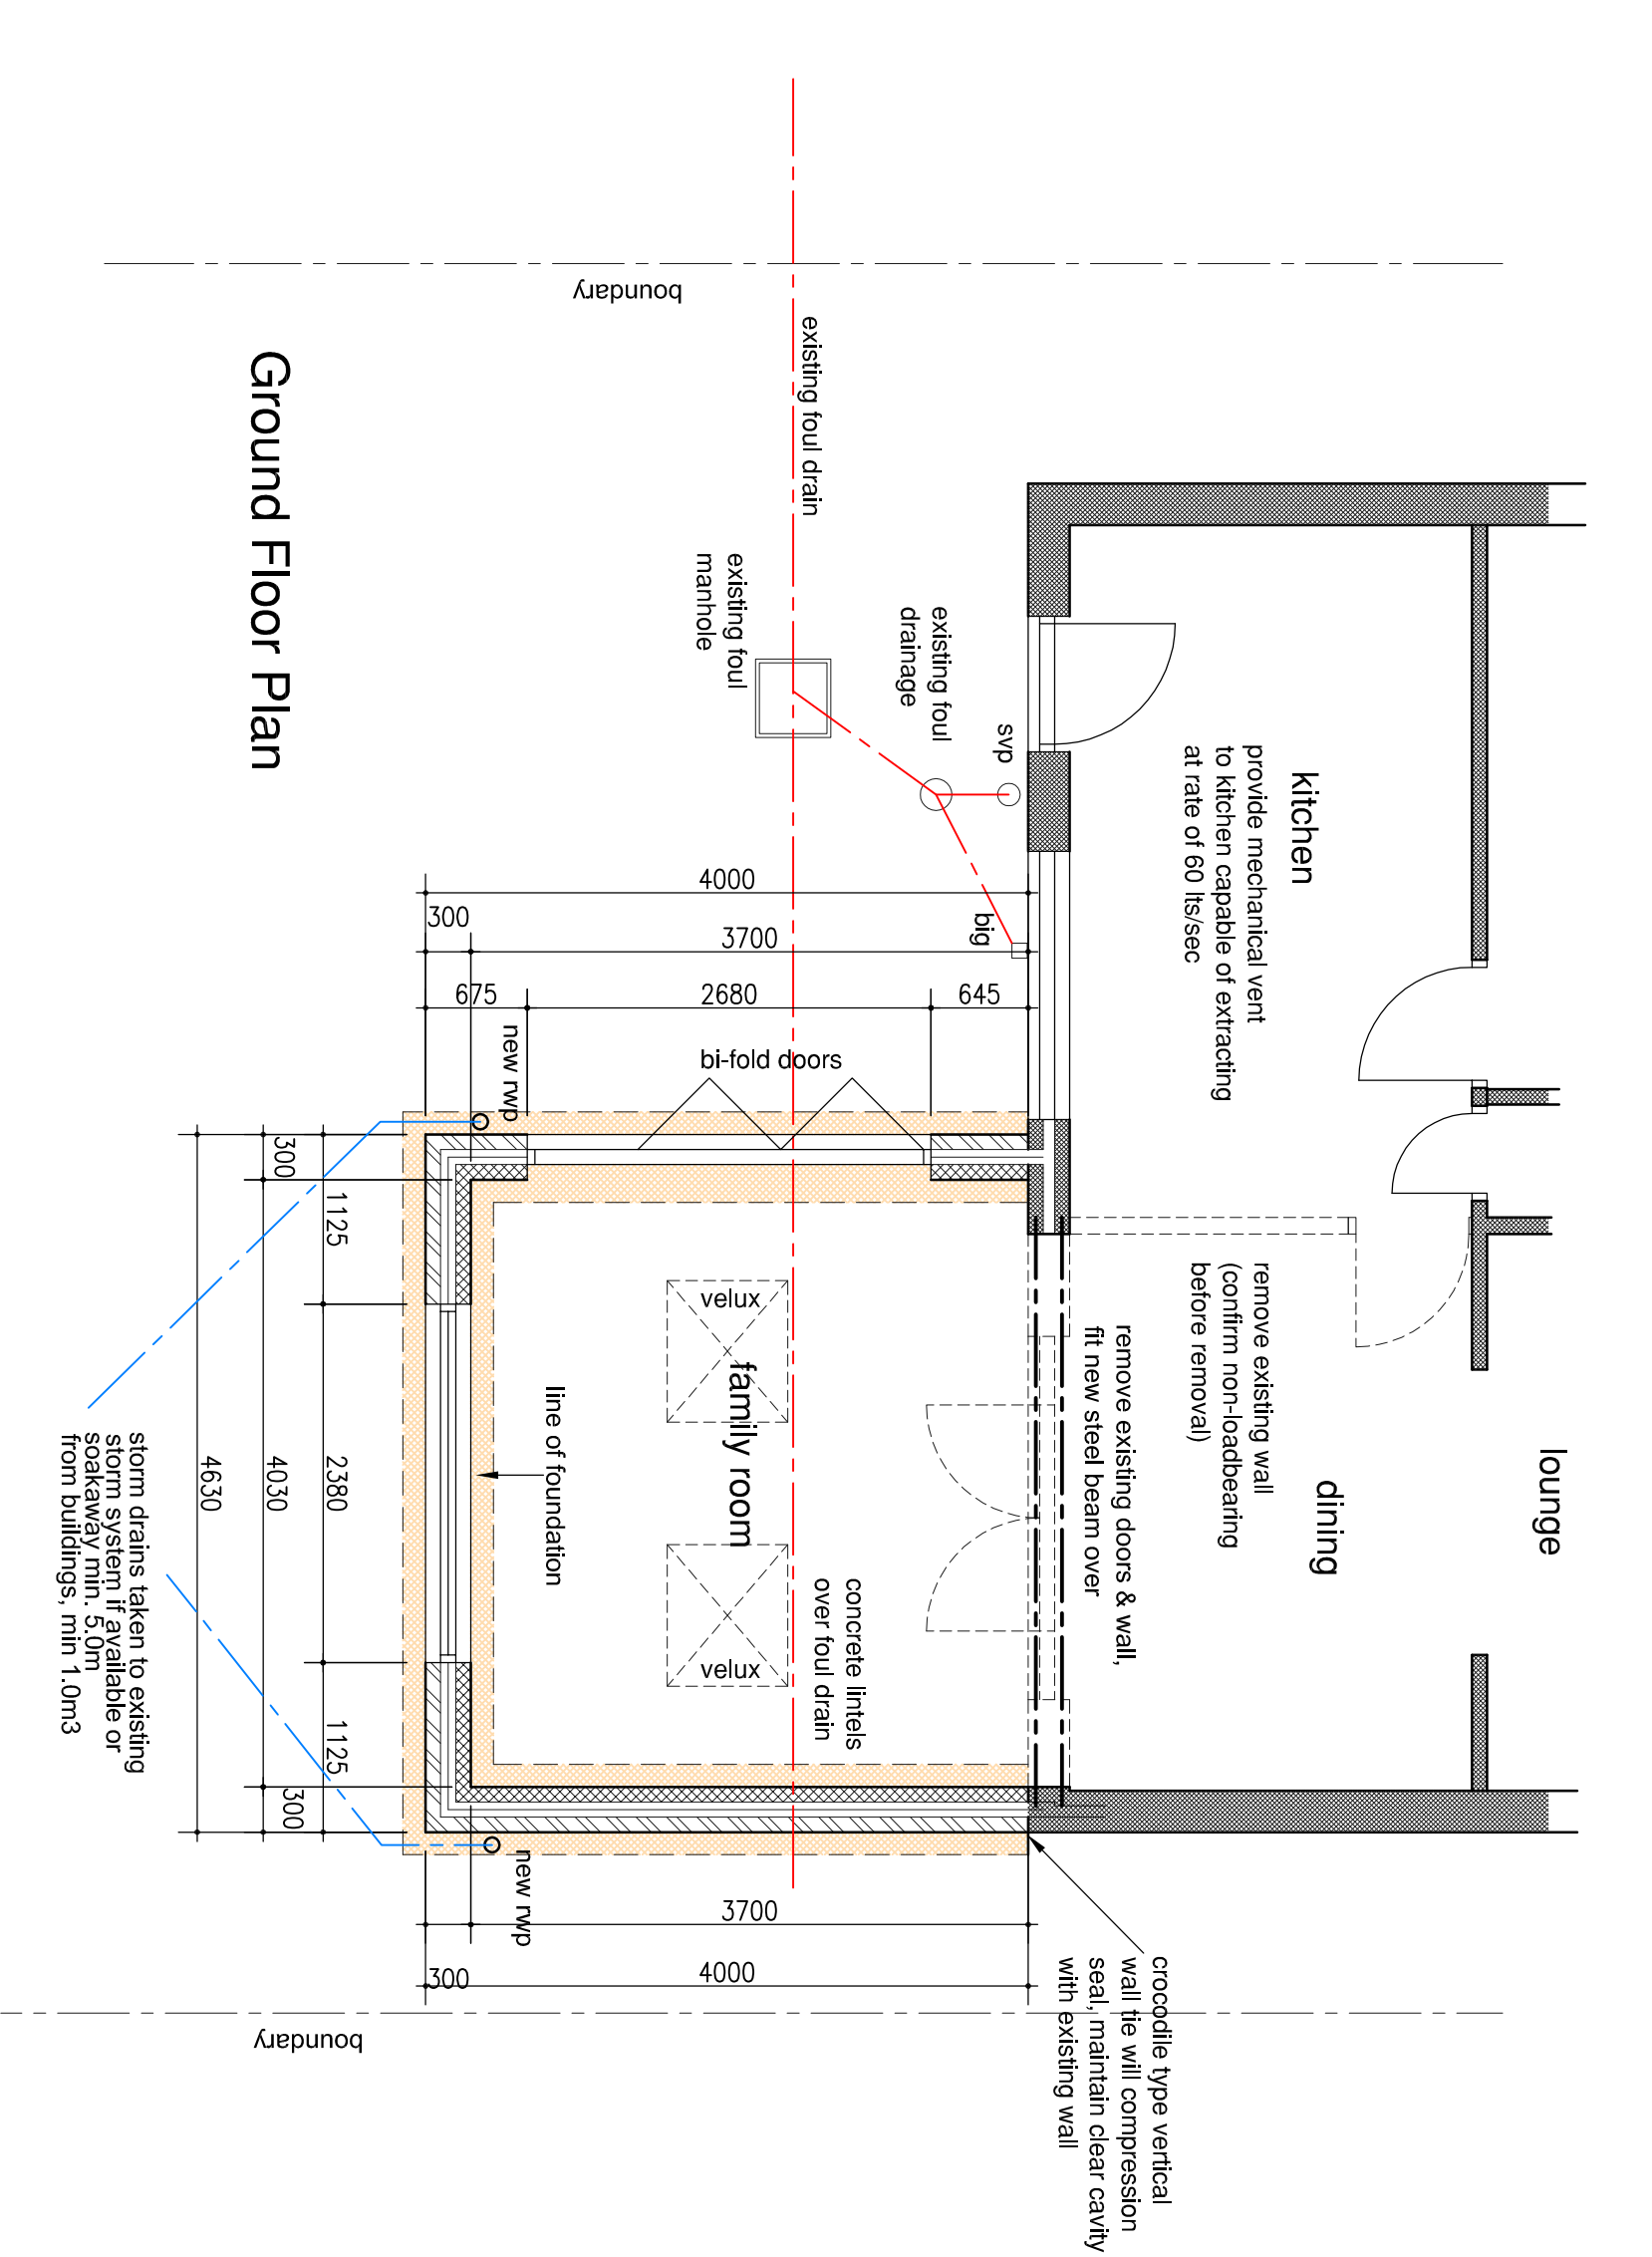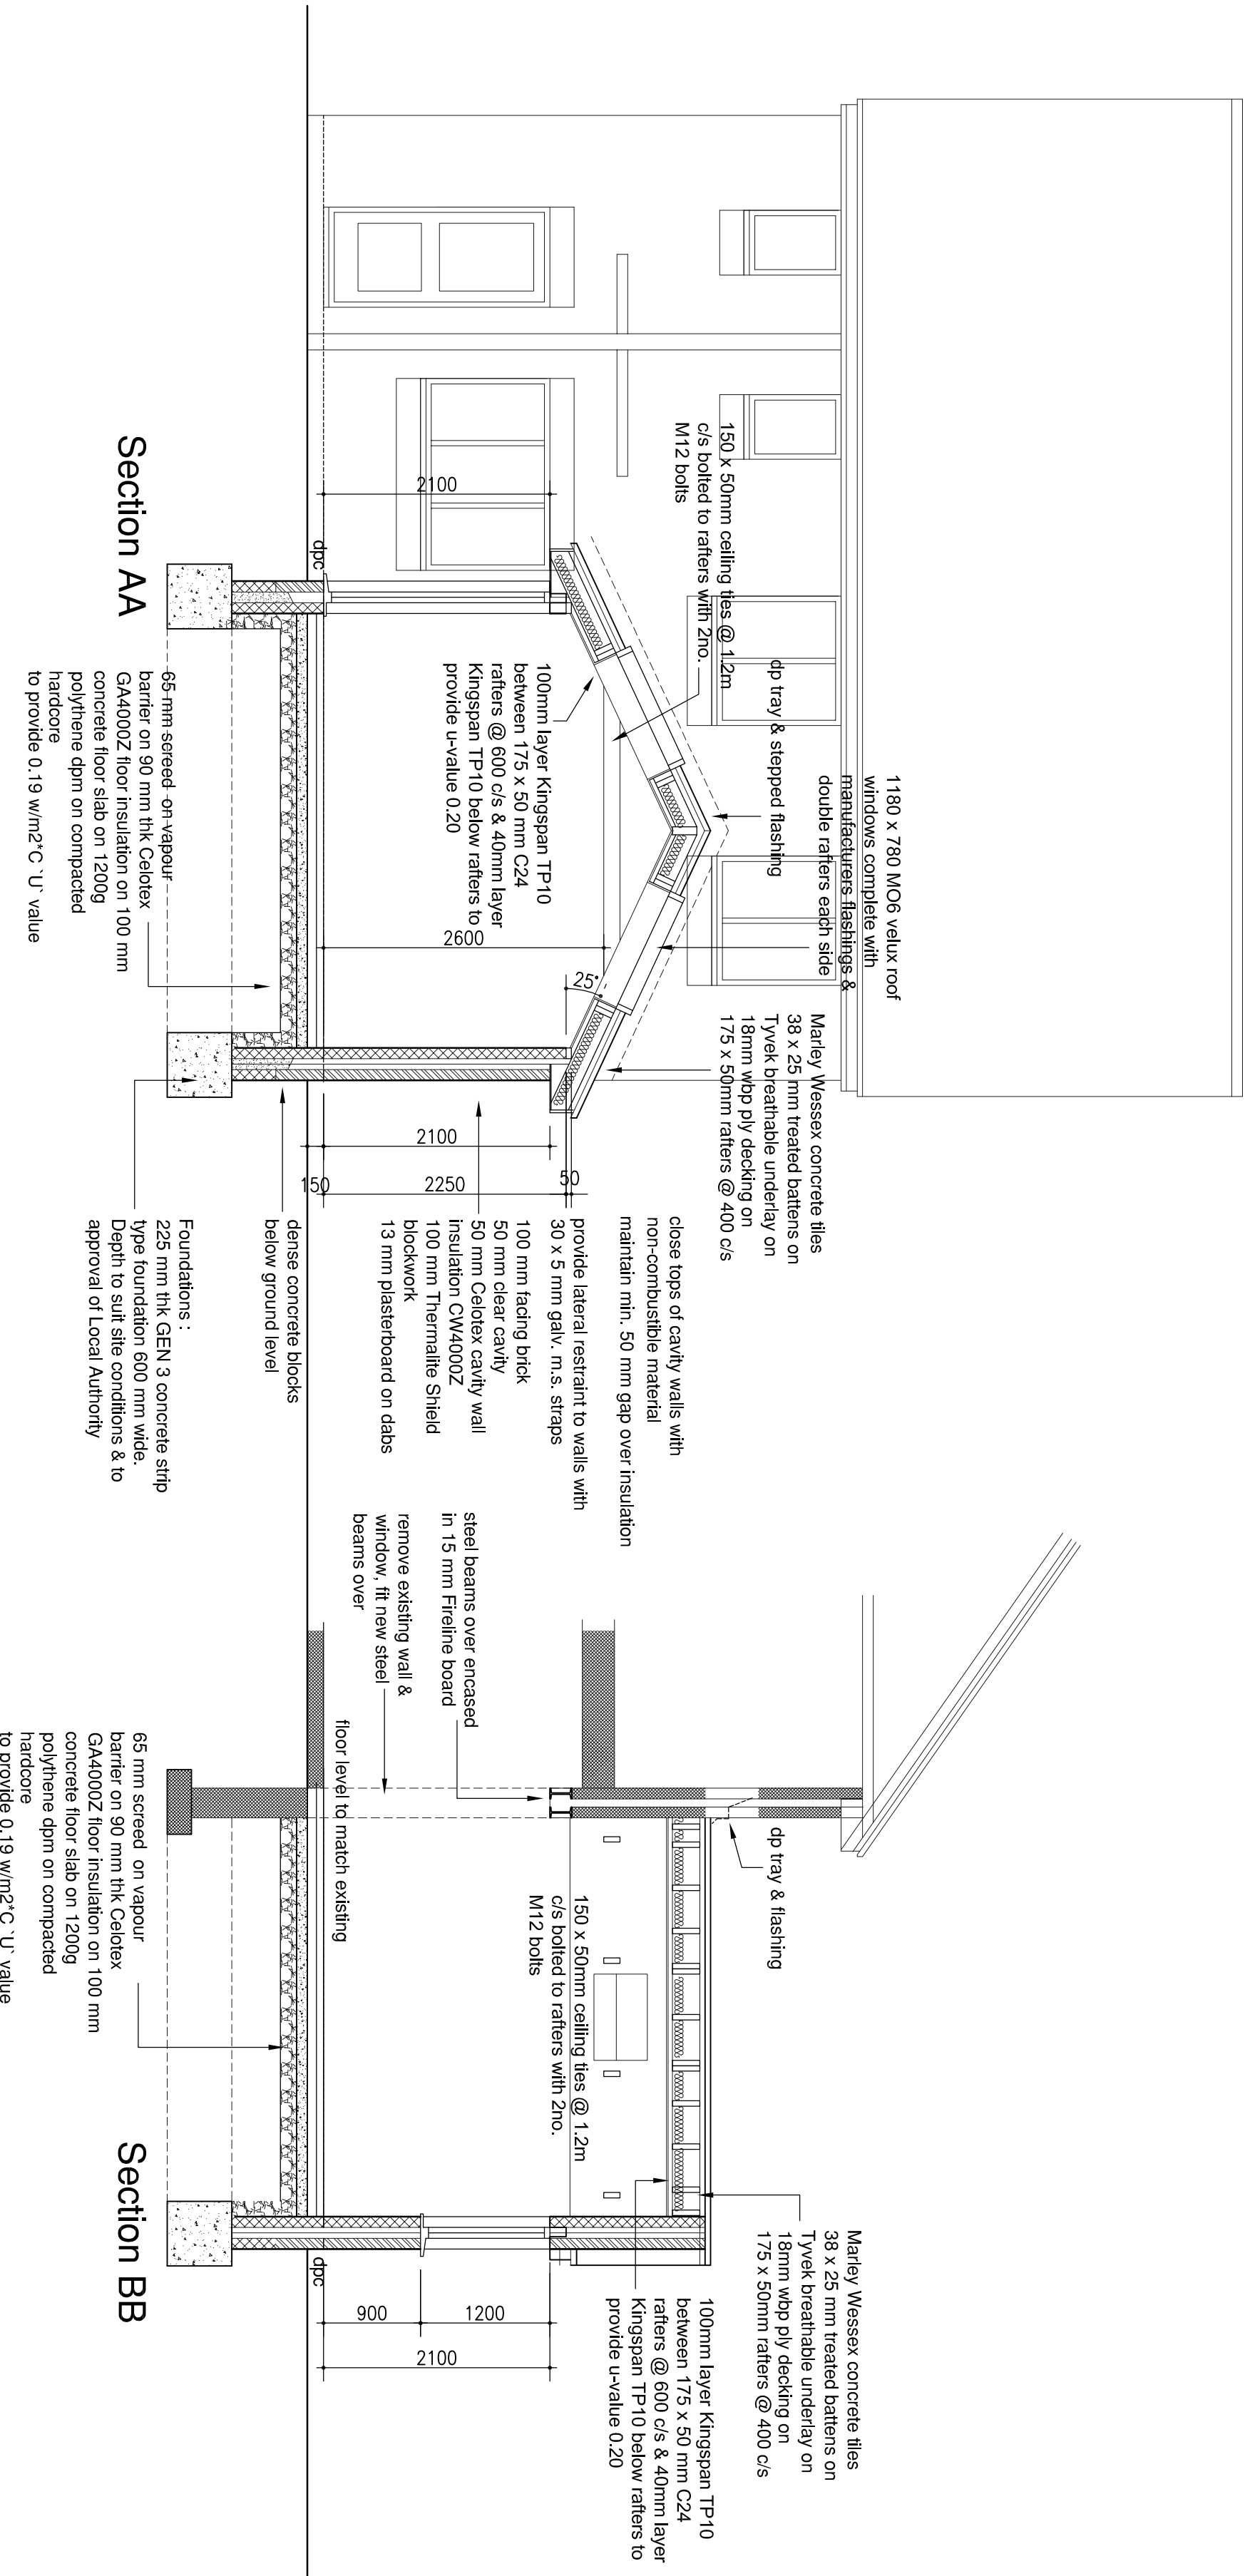

B	Building Blog comments	mw 10.10.16		
A	Video & slides added	mw 04.10.16		
-	Original issue			
Rev		Dwnr Date	Chk Date	

This drawing is copyright and must not be disclosed to third parties without permission
 Sheet dimensions are not to be used for construction

Scaled dimensions are not to be used for construction