


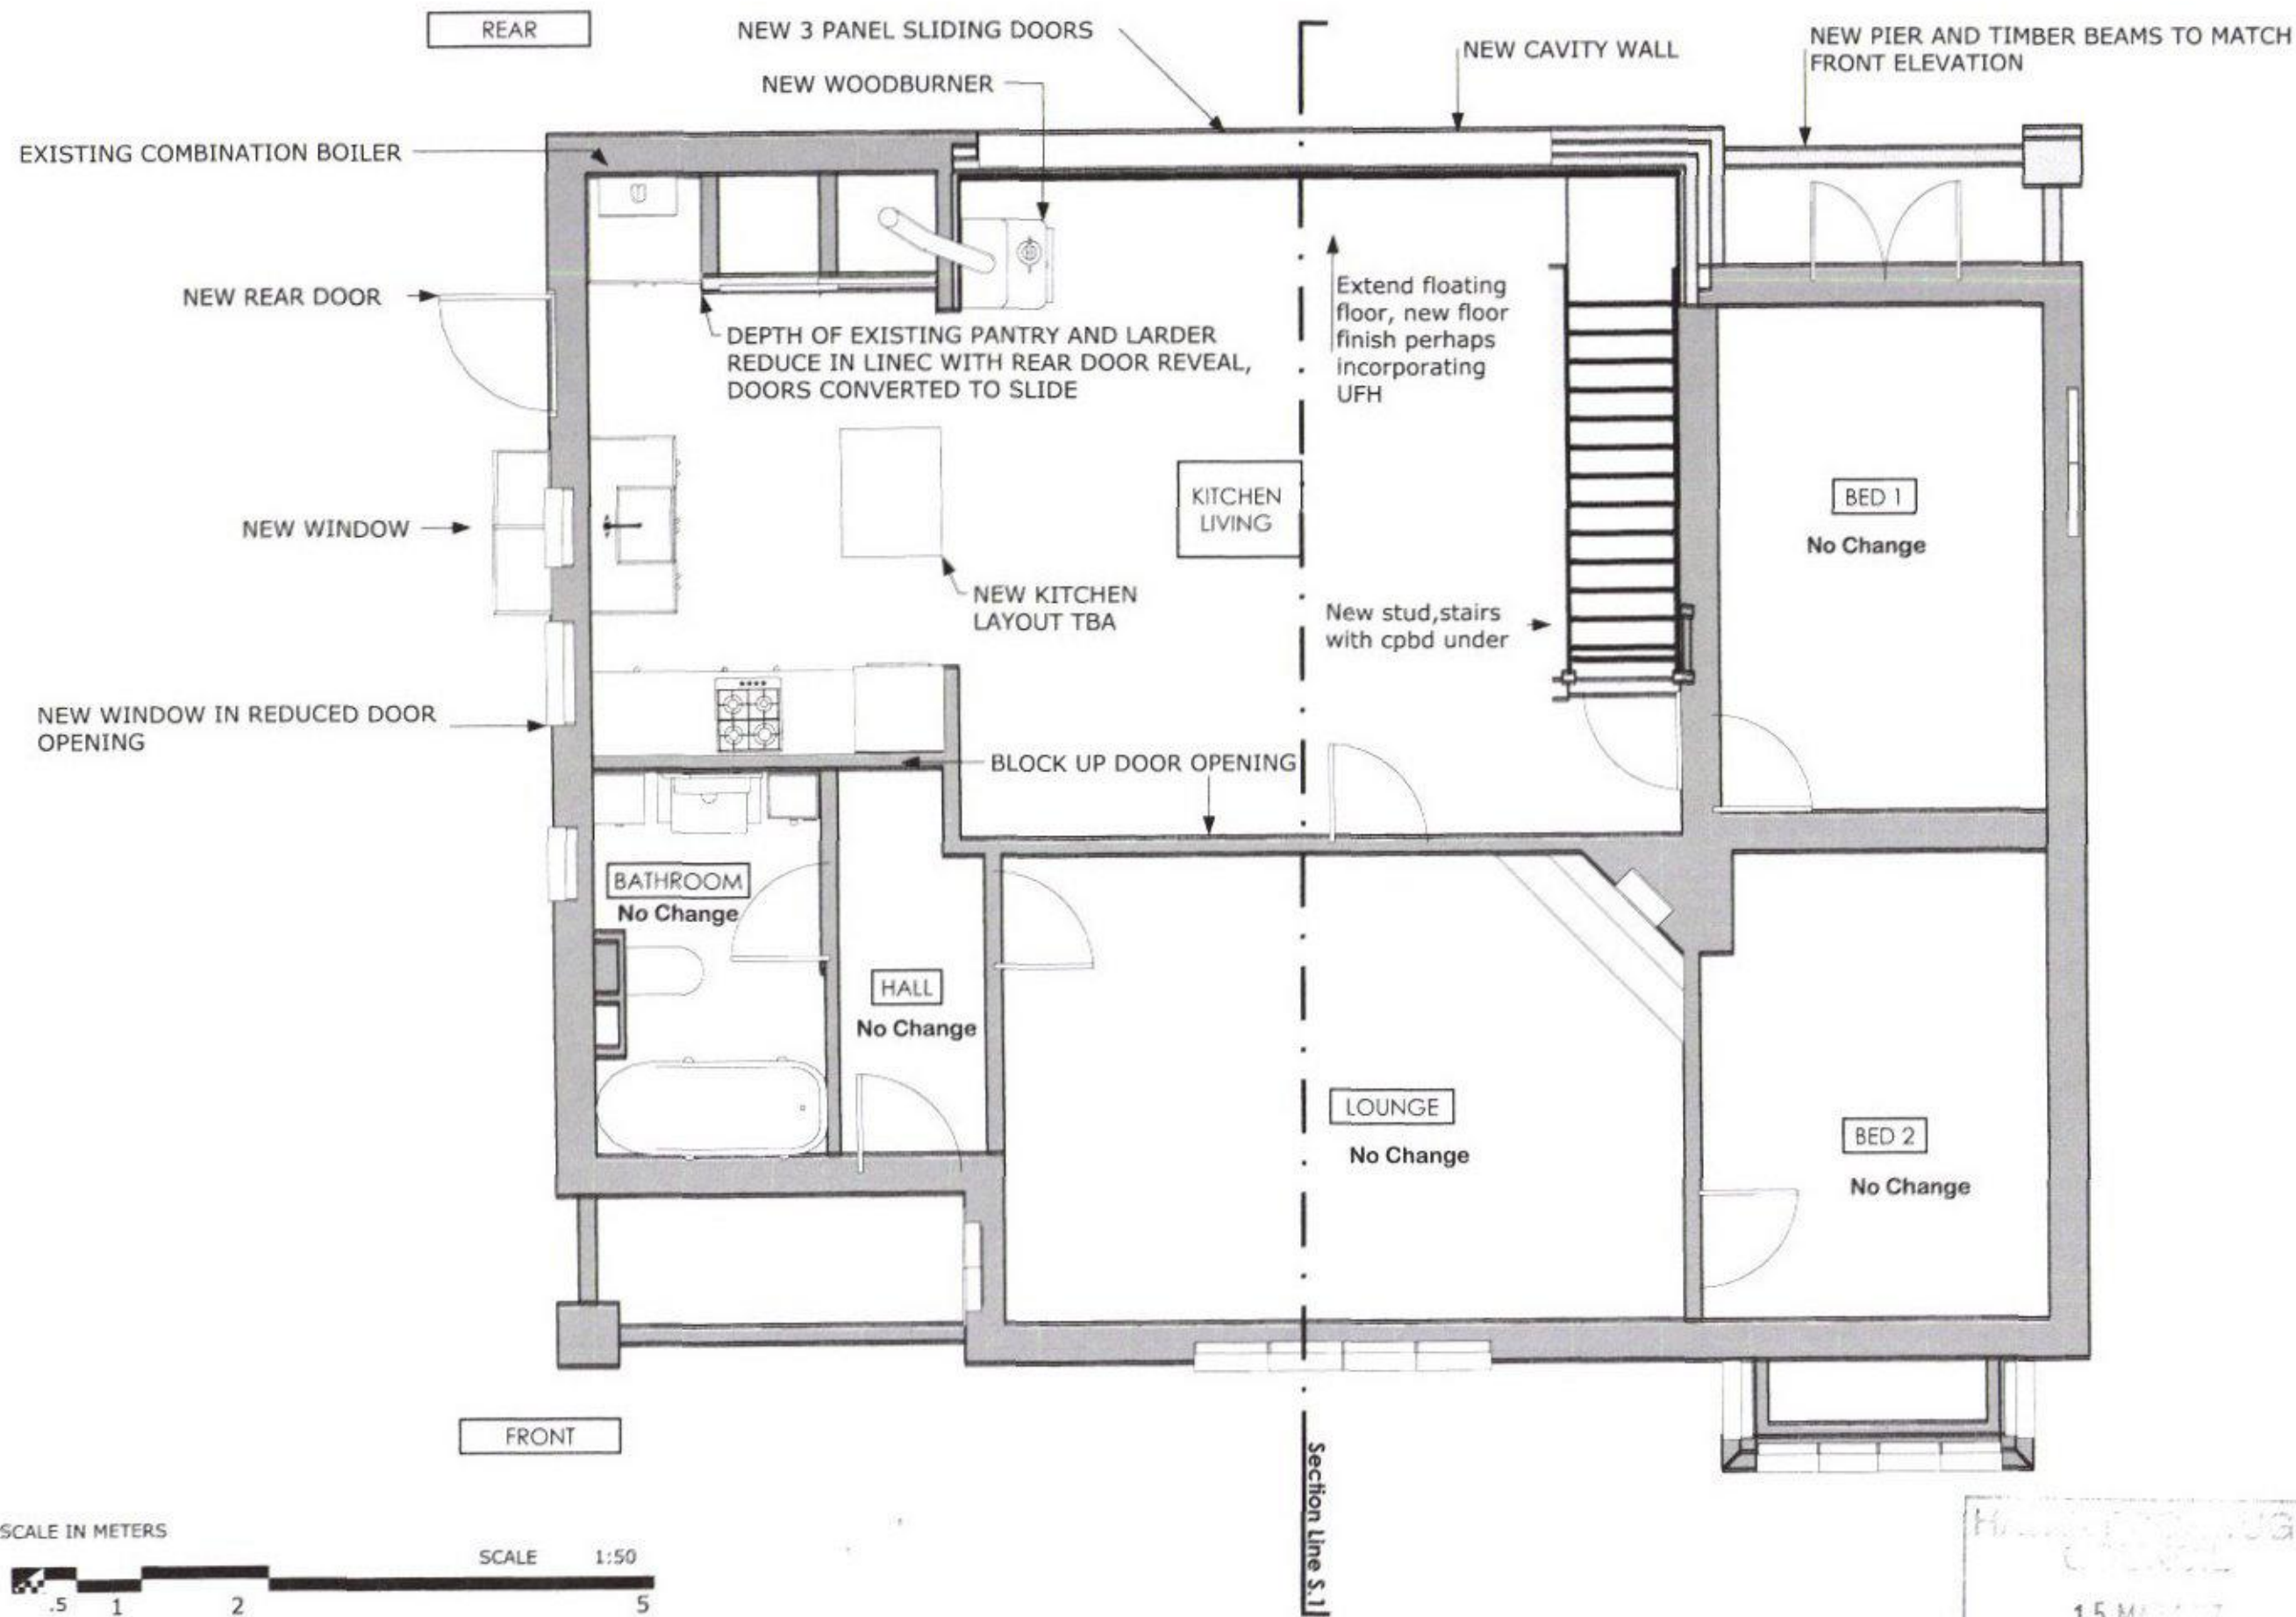

PHILIP BARRATT

53 St Marys Road
Hayling Island
Tel 023 92 46 36 29
Mob: 07932020261
Email: philbarratt@gmail.com

Mr & Mrs P Barratt

Millefleurs
53 St Marys Road
Hayling Island
PO11 9DB

BUNGALOW REFURBISHMENT

Replacement roof to incorporate rooms rear ground floor alterations and replacement side porch

P.1 CONSTRUCTION PLAN

Ground floor

DATE: 06.03.2017
DRAWN BY: PAB
CHECKED BY: -

P.1