


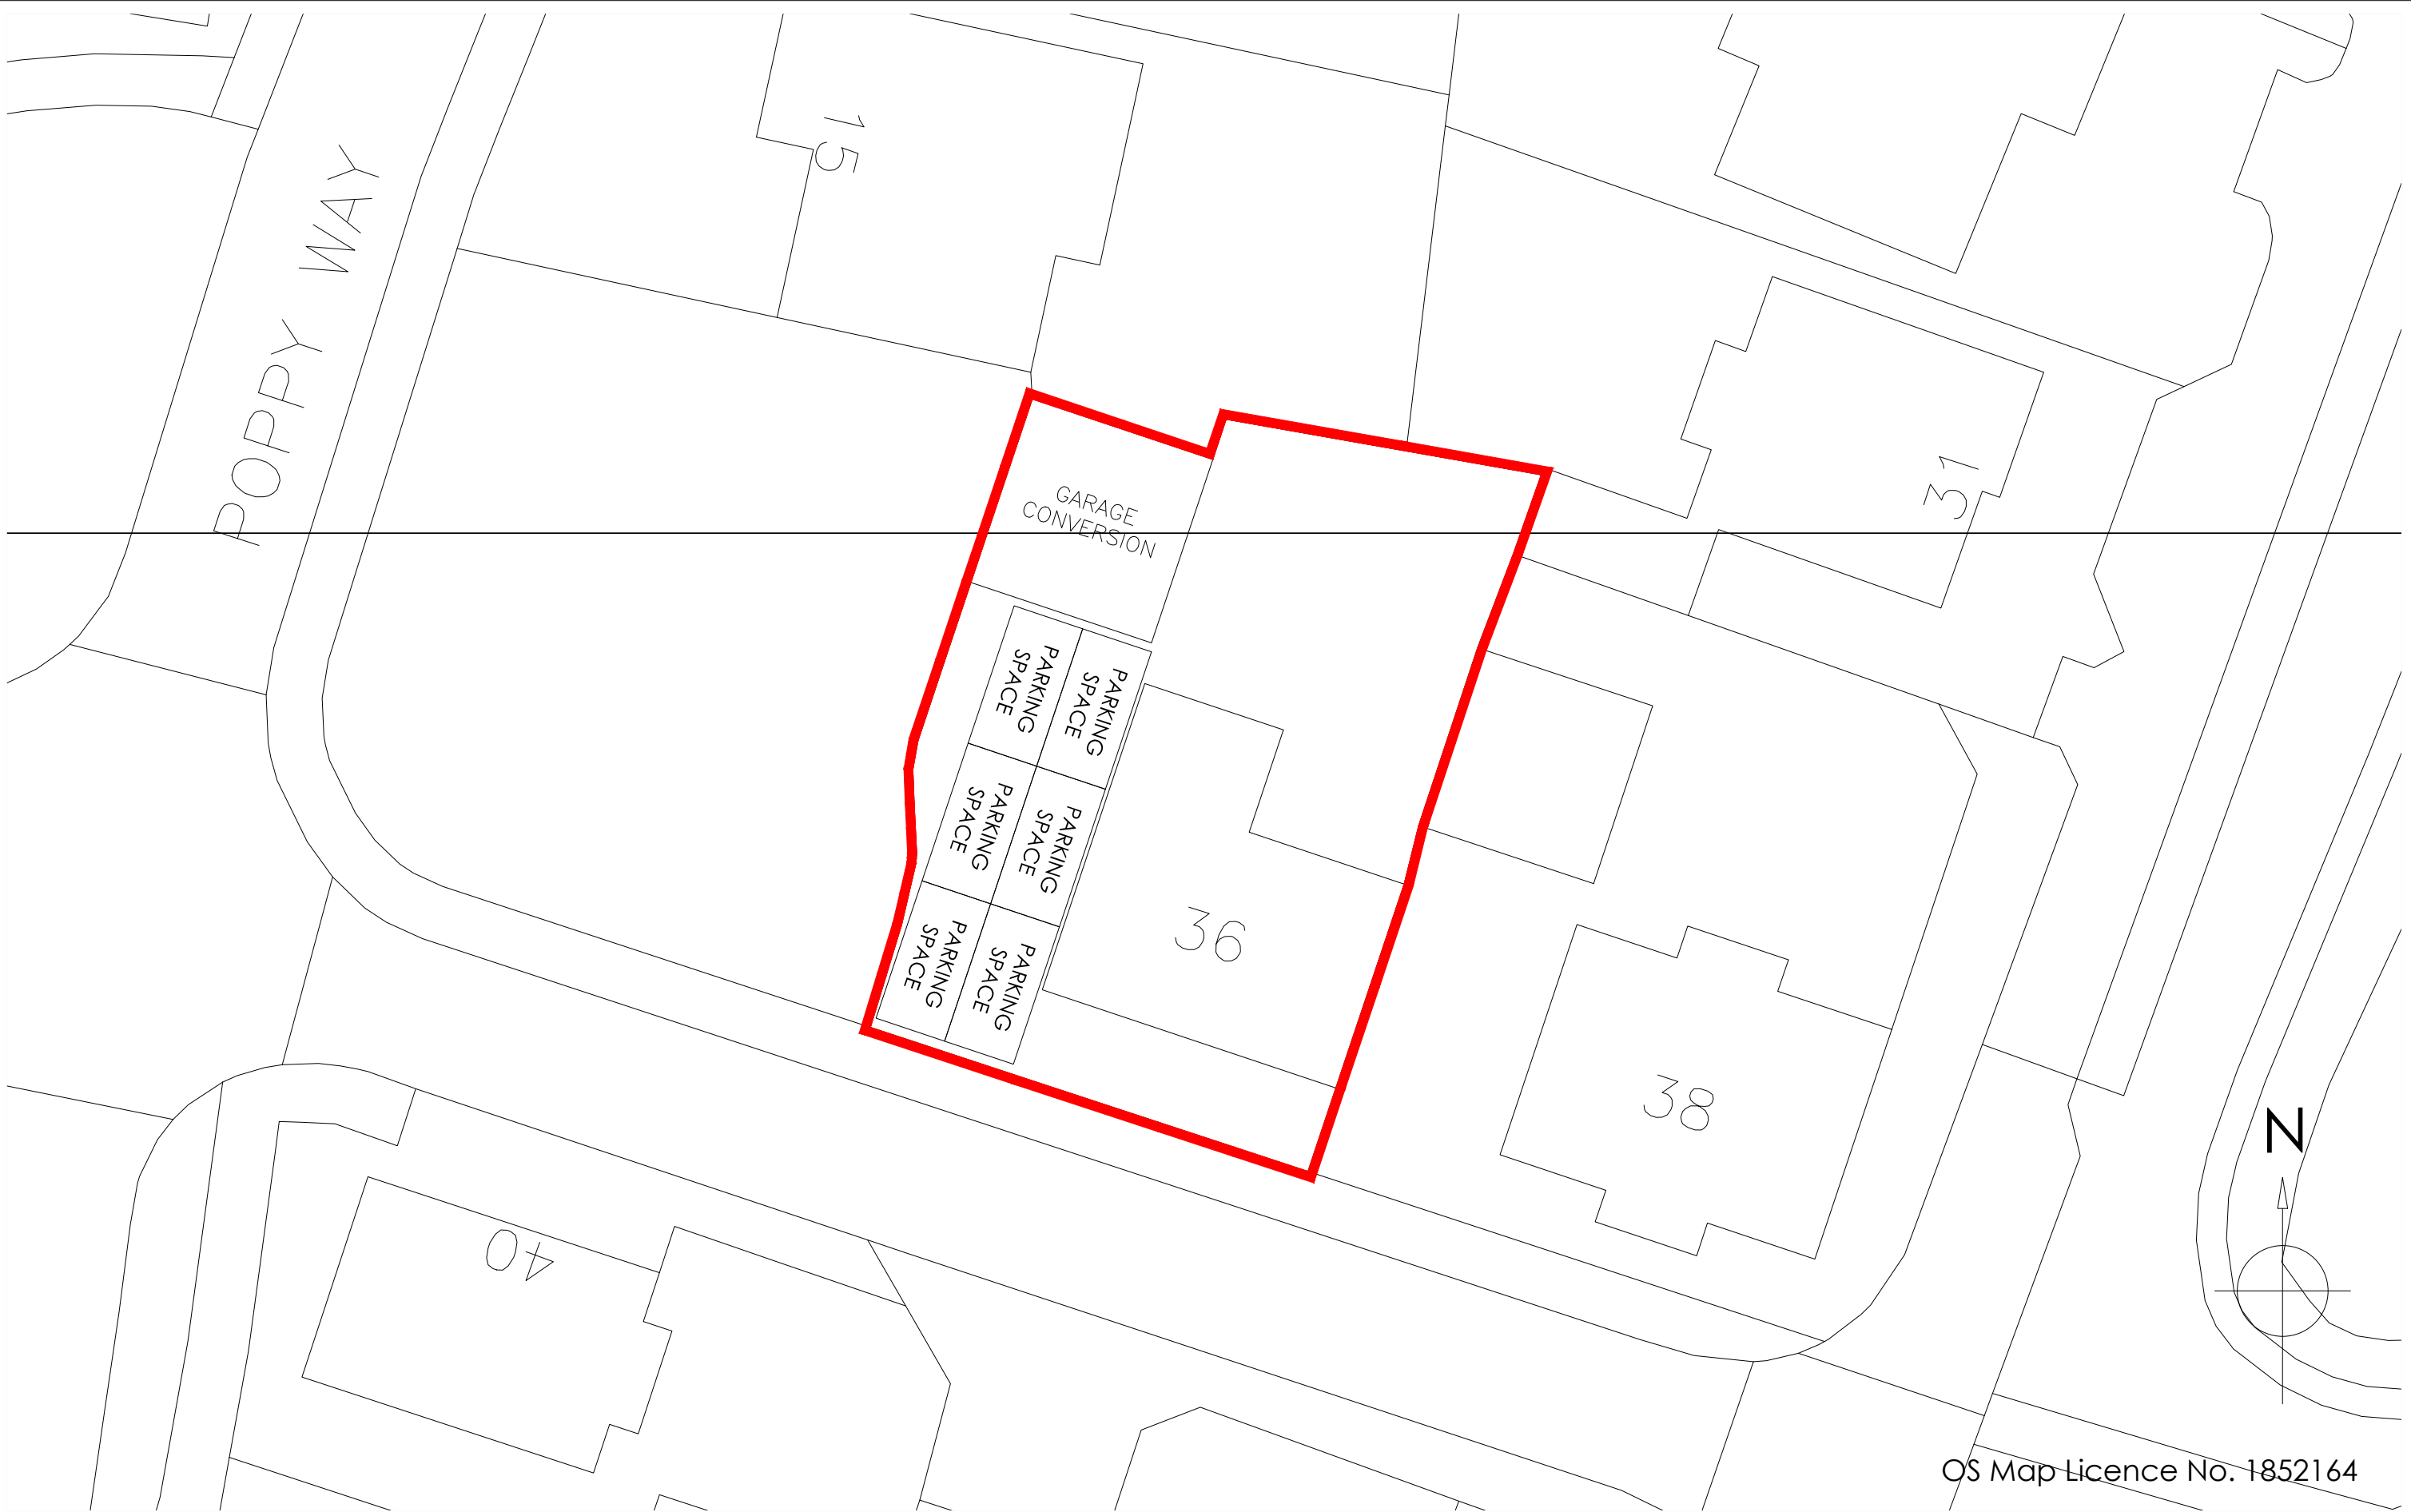


OS Map Licence No. 1852164

Copyright is reserved by GBS Designs and is issued on the condition that it is not copied or disclosed by or to any unauthorised persons without prior consent in writing from GBS Designs.

All dimensions to be checked on site

All structural elements to be specified by a suitably qualified structural engineer.

| REV | DESCRIPTION                     | DRAWN | DATE     |
|-----|---------------------------------|-------|----------|
| -   | Initial design                  | GBS   | 20.06.17 |
| A   | Window widened and door changed | GBS   | 27.06.17 |
|     |                                 |       |          |
|     |                                 |       |          |
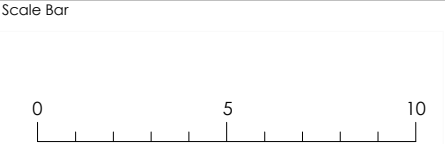

|                         |                                                                    |
|-------------------------|--------------------------------------------------------------------|
| Drawing Ref<br>GREEN 05 | Drawing Title<br>36 Fifth Avenue<br>Havant<br>Hampshire<br>PO9 2PL |
| Scale at A1<br>N/A      | Scale at A3<br>1:200                                               |
| Date<br>20 JUNE 2017    | Drawn by<br>GBS                                                    |



CAD - ARCHITECTURE - DESIGN

6 Shillinglee Waterloooville  
Hampshire PO7 5RW

Tel 023 9225 8315  
www.gbsimages.co.uk