LONG SECTION CONTINUED ON DRAWING NUMBER 20496-237

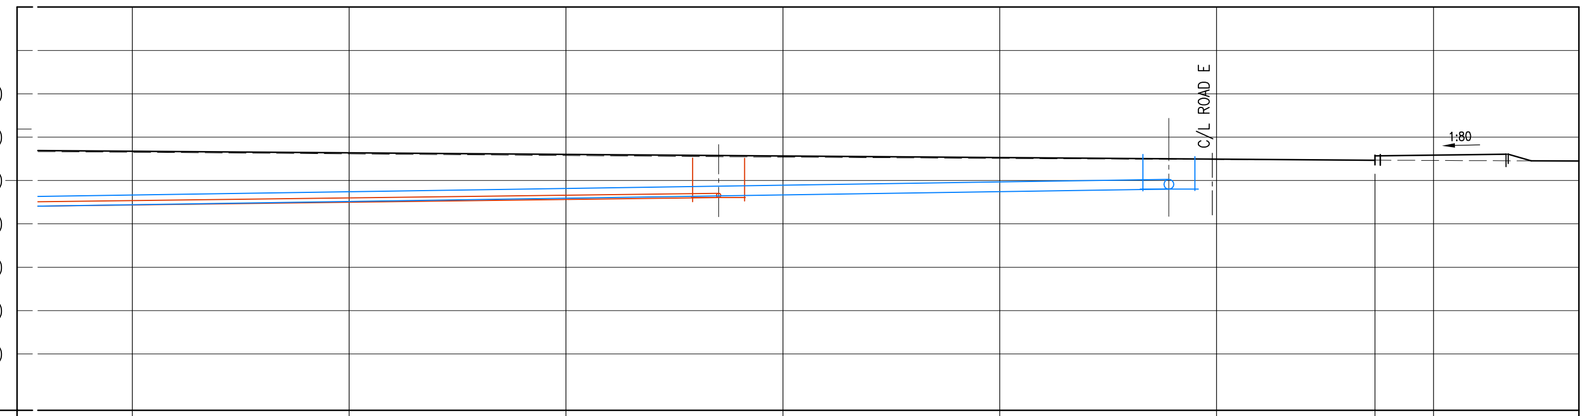

CHAINAGE		45.00	50.00	55.00	60.00	65.00	69.900	70.00	75.00
EX. GROUND LEVEL (m)		19.650	19.615	19.575	19.540	19.505	19.480	19.465	19.460
ALIGNMENT LEVEL (m)		19.680	19.640	19.600	19.570	19.530	19.490	19.470	
VERTICAL ALIGNMENT		36071 @ 1 : 138							
HORIZONTAL ALIGNMENT		STRAIGHT							
LEFT HAND CHANNEL (m)		19.620	19.580	19.540	19.510	19.470			
RIGHT HAND CHANNEL (m)		19.740	19.700	19.660	19.630	19.590			
NORTHING (mm)		N-108469516	N-108469516	N-108469516	N-108469516	N-108469516			
EASTING (mm)		E-471028326	E-471023326	E-471018326	E-471013326	E-471008326			
FOUL WATER	COVER (m)	FWMH-09 19.49							
	INVERT (m)	18.60(100ø)							
	DETAILS	→							
	LENGTHS (mm)	20000 →							
	TYPE SOFFIT	TYPE D 790mm							
HIGHWAY SURFACE WATER	COVER (m)						SWMH-19 19.50		
	INVERT (m)						18.80(225ø)		
	DETAILS						→		
	LENGTHS (mm)	28487 →							
	TYPE SOFFIT						TYPE D 475mm		

ROAD D – LONG SECTION

(HORIZONTAL SCALE 1:100 – VERTICAL SCALE 1:100)

Notes

1. THIS DRAWING IS COPYRIGHT & MUST NOT BE DISCLOSED TO THIRD PARTIES WITHOUT OUR PERMISSION.
2. SCALED DIMENSIONS ARE NOT TO BE USED FOR CONSTRUCTION.

rev.	date	dm	description
P1	02.12.16	MRP	PRELIMINARY FOR INFORMATION

Project

KINGSCLERE AVENUE
LEIGH ROAD
HAVANT

HOUSING DEVELOPMENT

LONG SECTIONS
ROAD D
SHEET 2

PRELIMINARY - NOT TO BE USED FOR CONSTRUCTION

RJWatkinson
Consulting Civil and Structural Engineers
12 High Street, Lyndhurst,
Hampshire SO43 7BD
t: 023 8028 3794
e: rjwptrs@rjwatkinson.co.uk
www.rjwatkinson.co.uk

Drawn	Date	Scale	Size
MRP	NOV 2016	AS SHOWN	A1

Drawing No.	Revision
20496-238	P1

0 100
Original A1 scale of drawing (mm)