




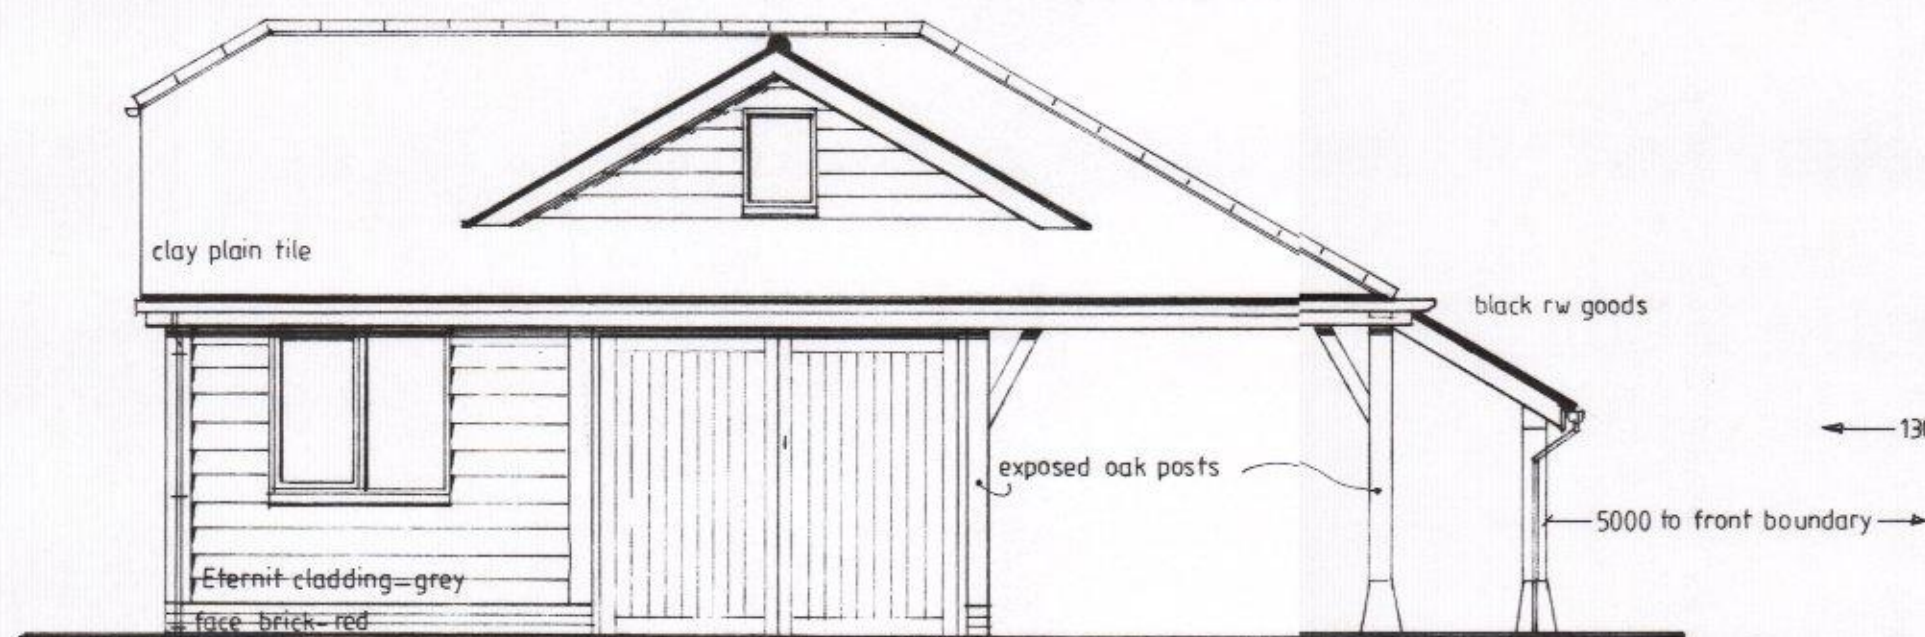


front · south

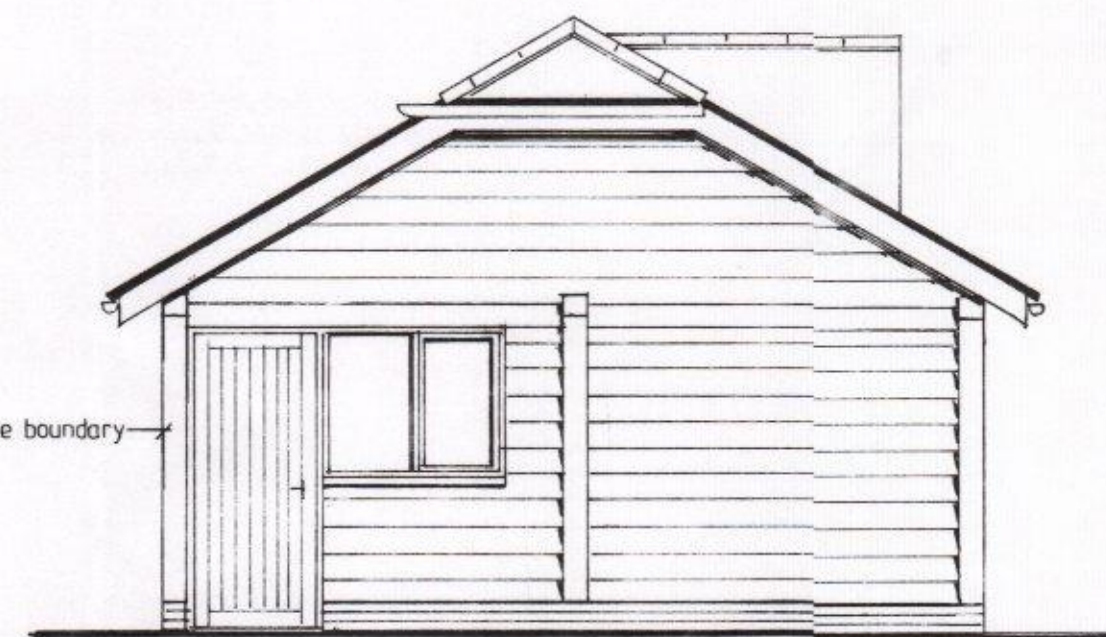


side · west

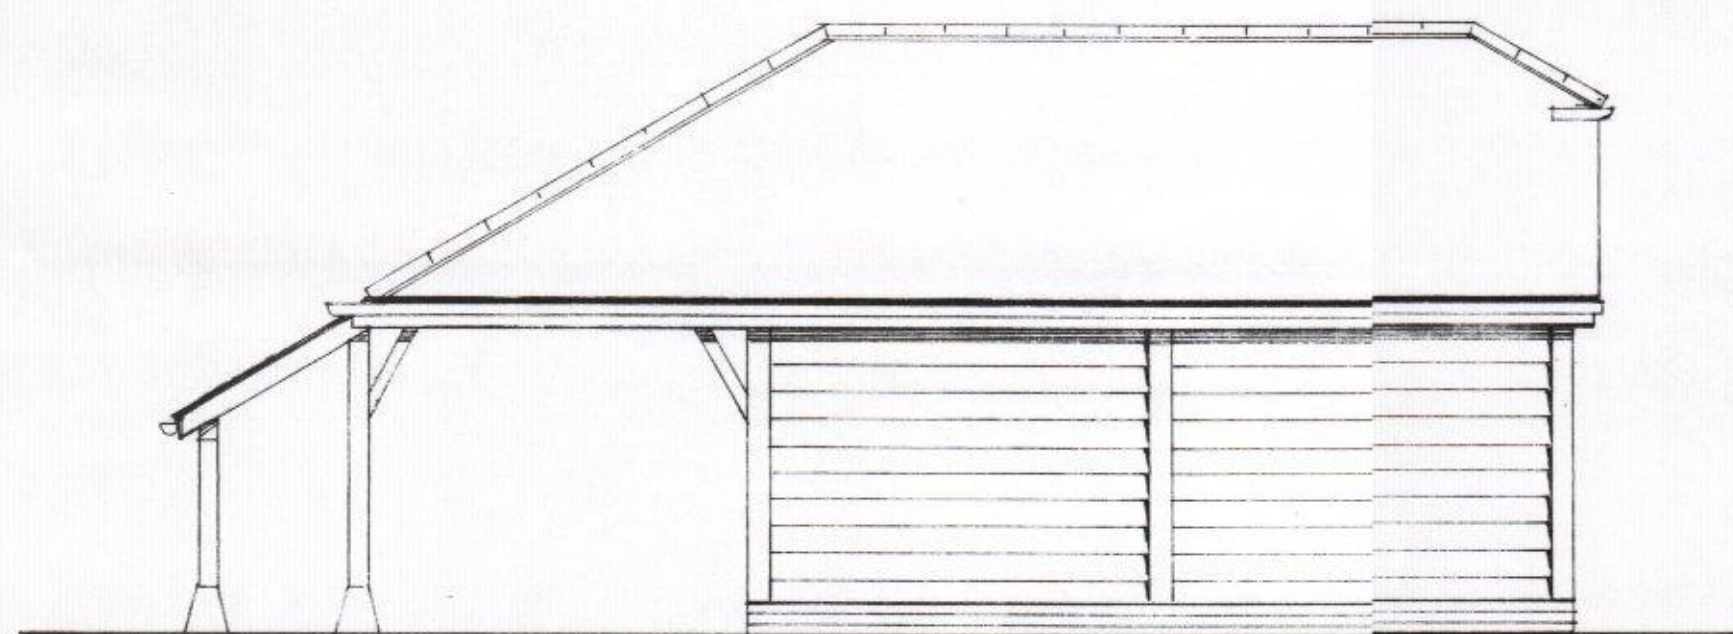


rear · north

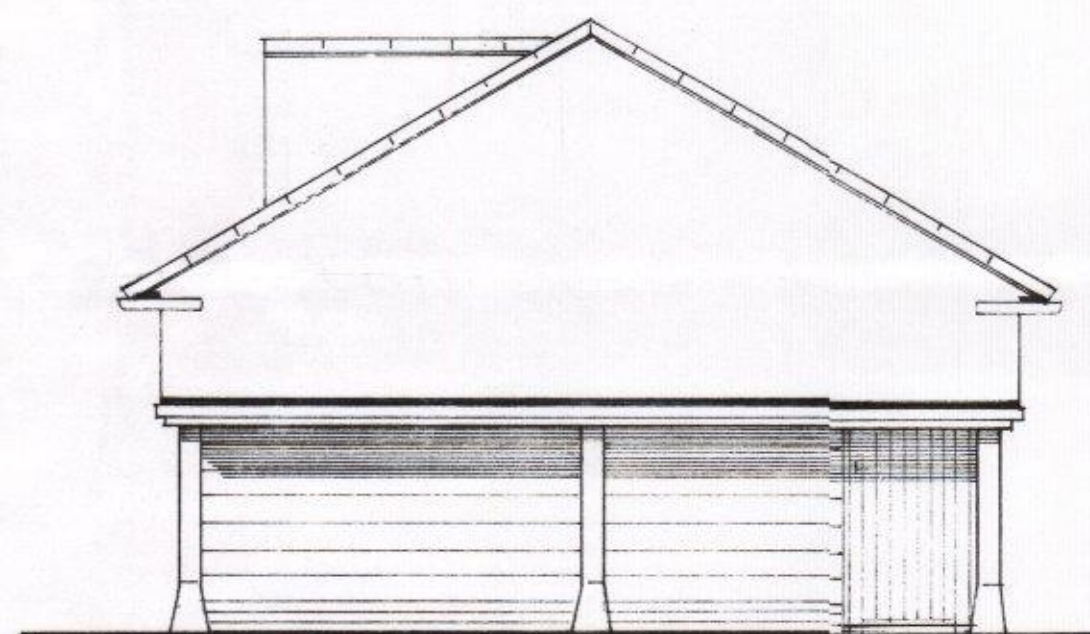

side · east

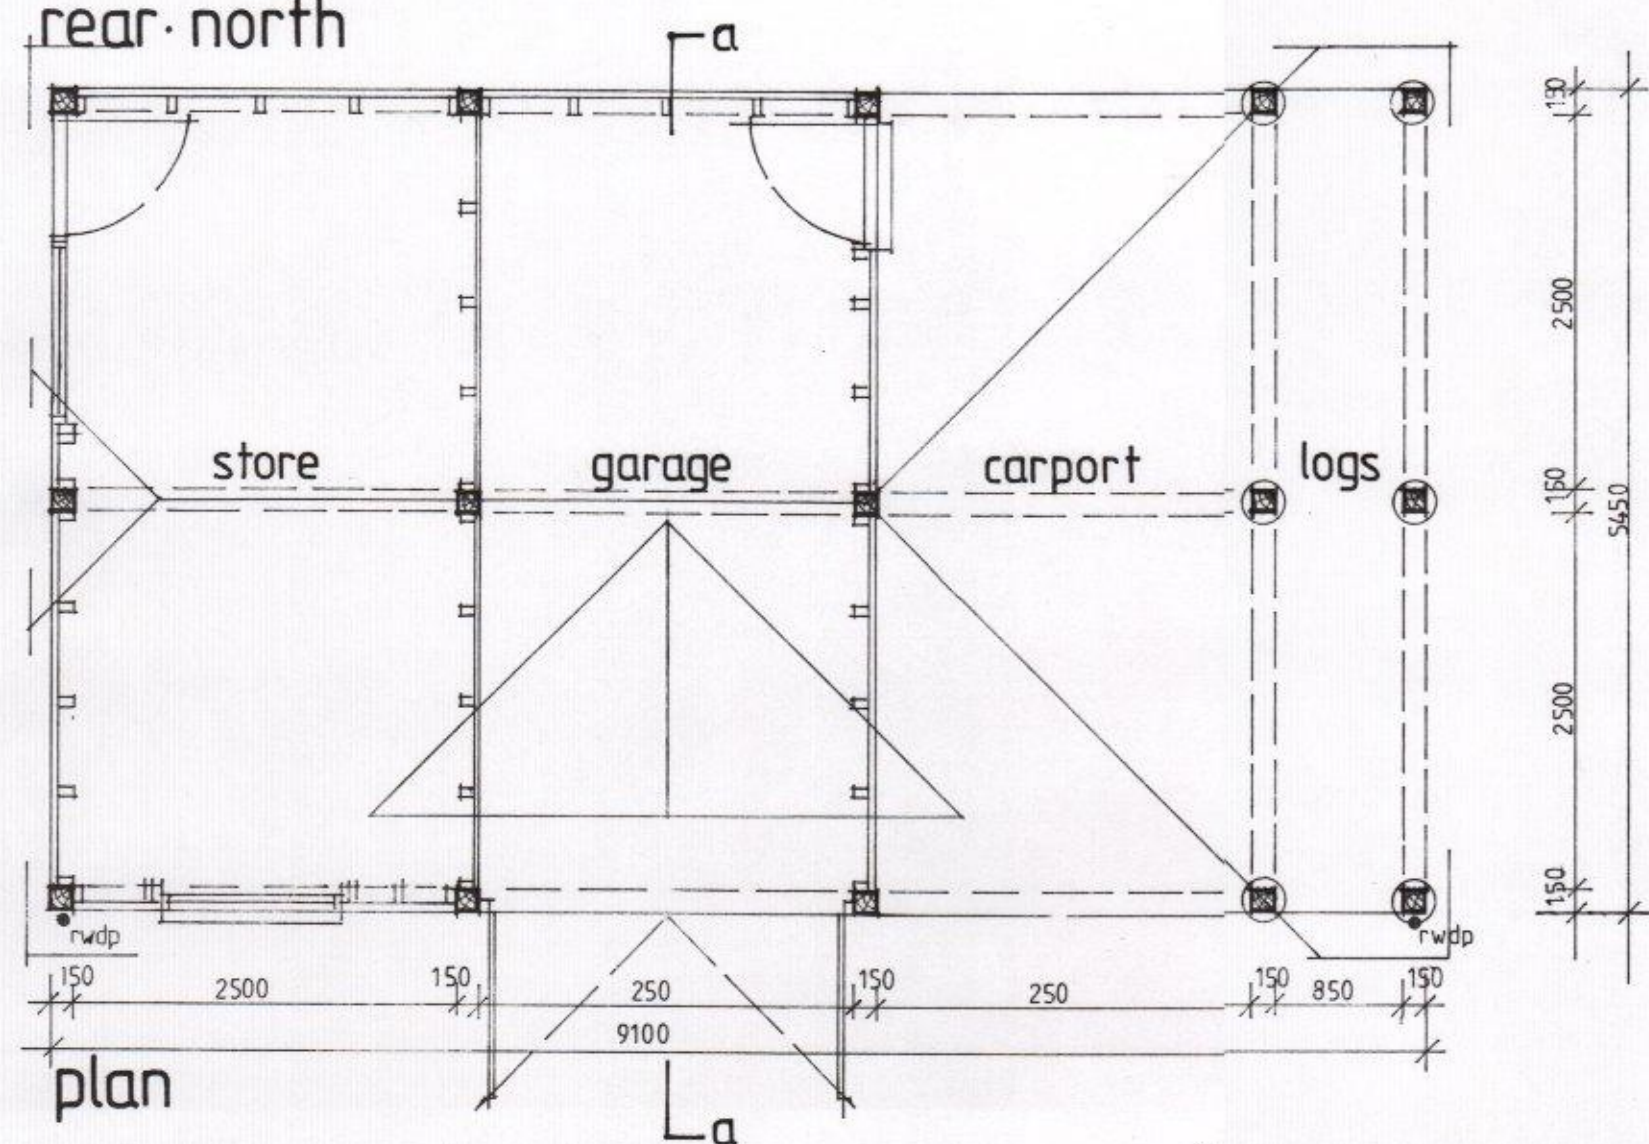

plan

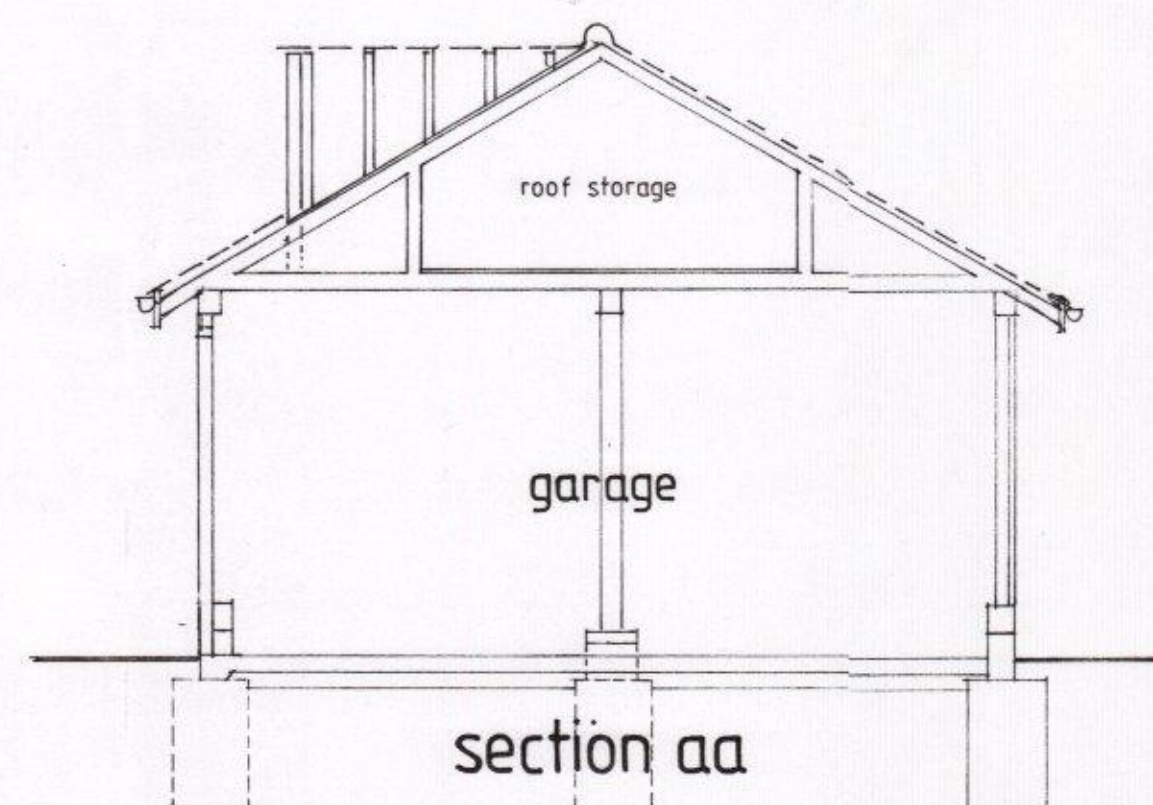

section aa

PROPOSED DETACHED GARAGE,
33 CHURCH ROAD,
HAYLING ISLAND, PO11 0NN.

Scale: 1/50.

Drwg no 16/26/5^A

August 2016.

HAYLING BOROUGH
COUNCIL
01 FEB 2017