


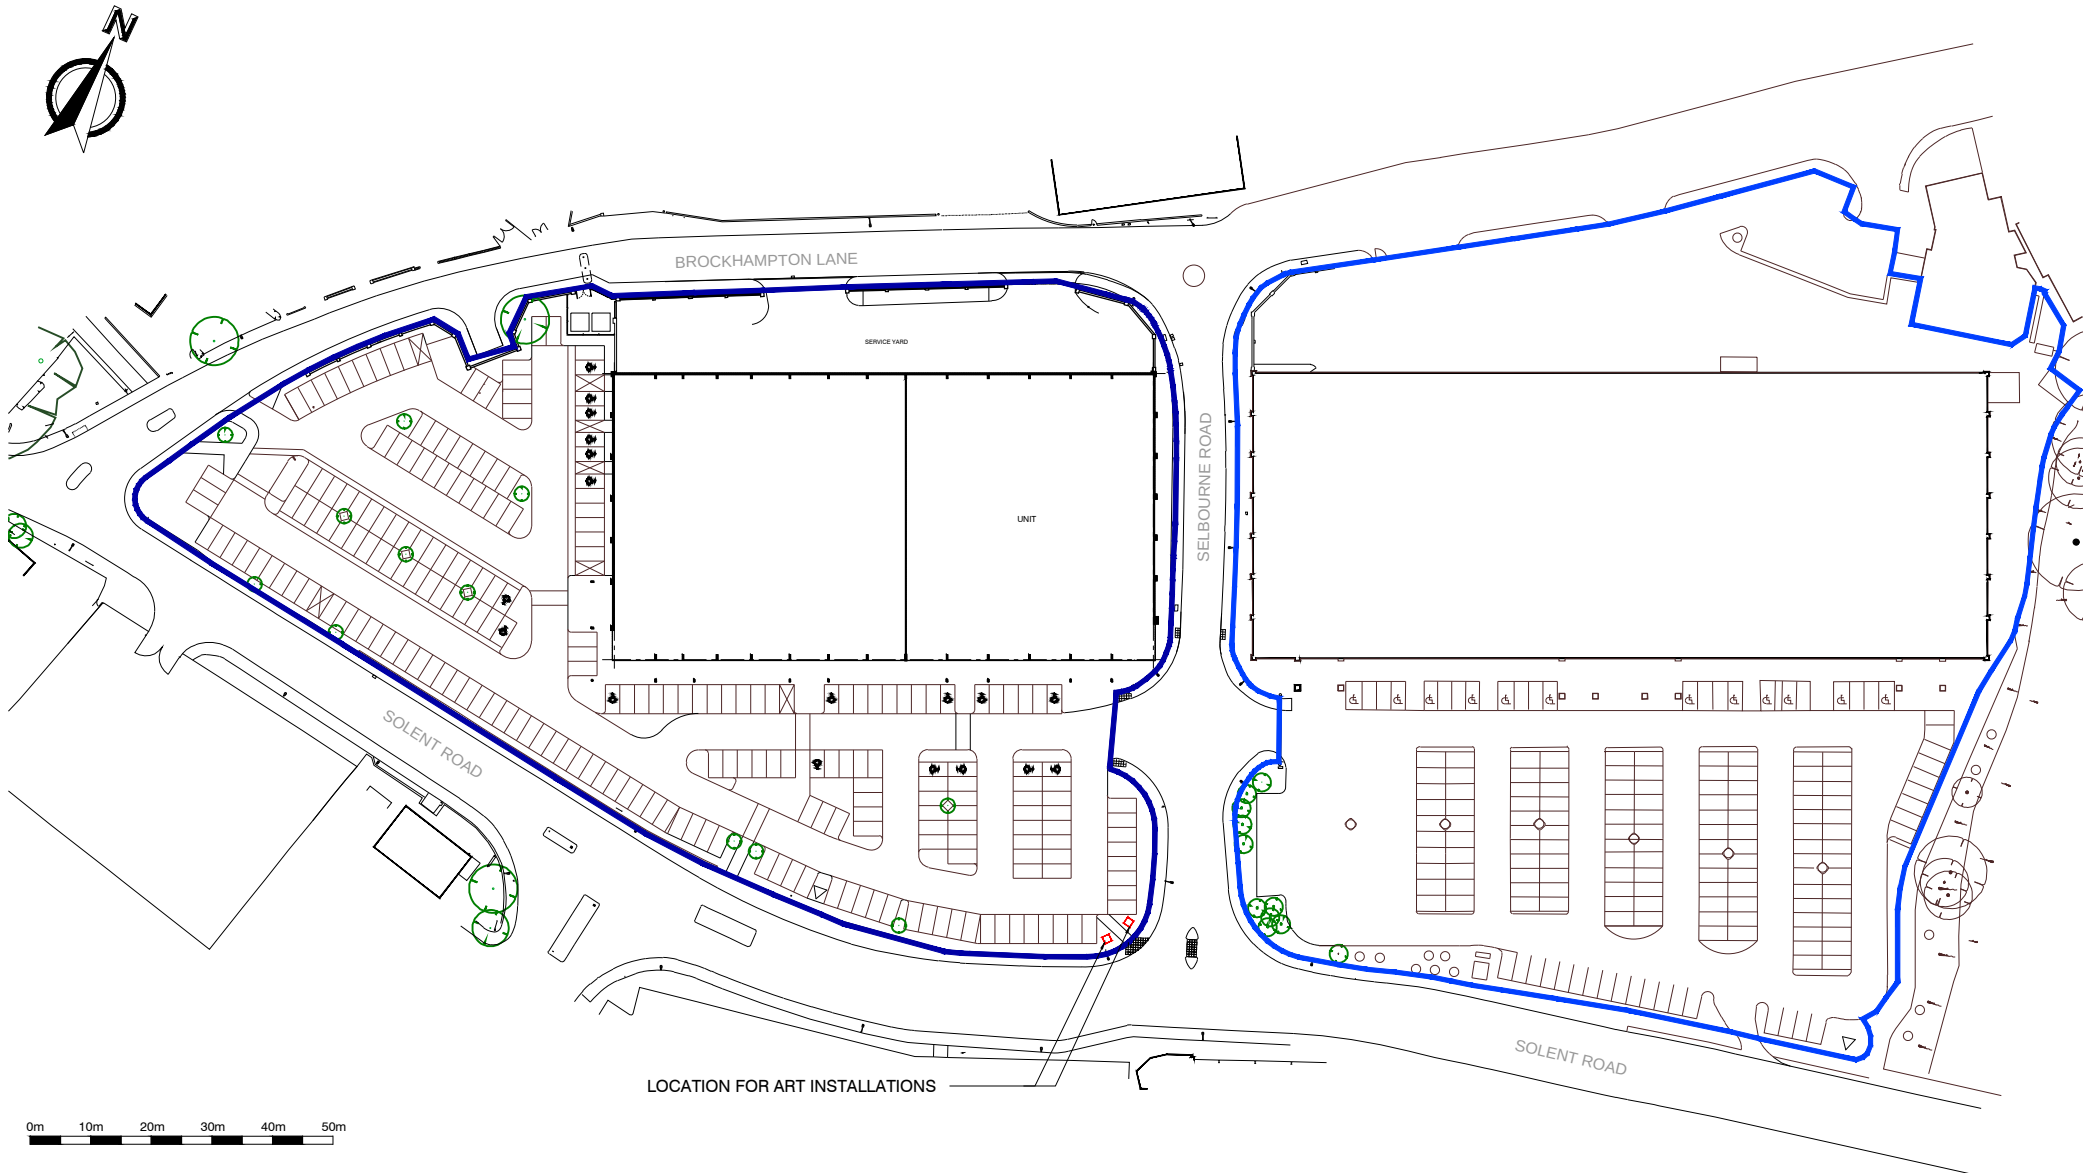

Ordnance Survey (c) Crown Copyright 2012. All rights reserved. Licence number 100020449



Rustington House, Worthing Road, Rustington, West Sussex, BN16 3PS
Tel No: (01903) 777777 Fax No: (01903) 777700

SOLENT RETAIL PARK
SOLENT ROAD, HAVANT

SITE LOCATION PLAN - Art Installations

job no.	drawing no.	rev.
147-000	AI - 01	-
scale	drawn by	date
1:1250	@ A4 SMM	03.02.16