



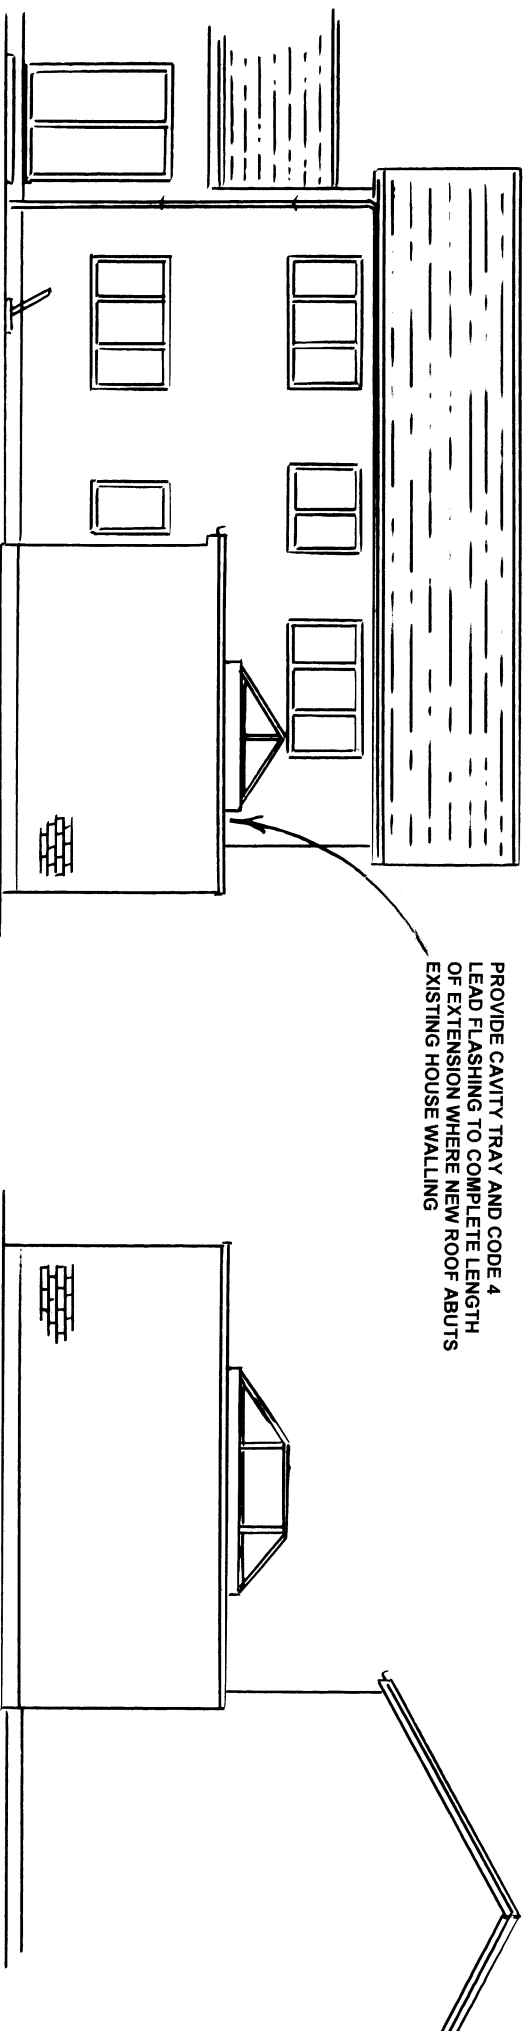

REAR ELEVATION (WEST)

SIDE ELEVATION (SOUTH)

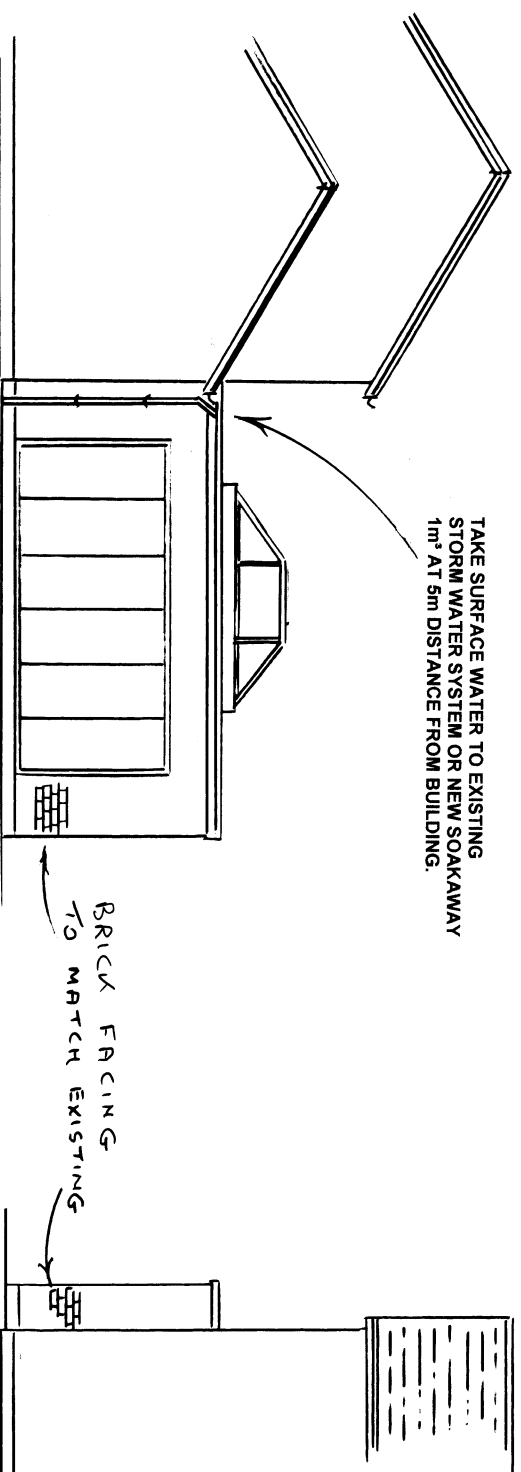

SIDE ELEVATION (NORTH)

FRONT ELEVATION (EAST)

PROPOSED ELEVATIONS 1:100

ROGER CLARK (ARCHITECTURAL SERVICES)	
Tel: 023 9237 3841	
PLAN No:	24433 / 3
Proposed Elevations	1:100 @A3
Drawing :	Scale :
PROPOSED EXTENSION	
5 DORNEMERE LANE	
WATERLOOVILLE	