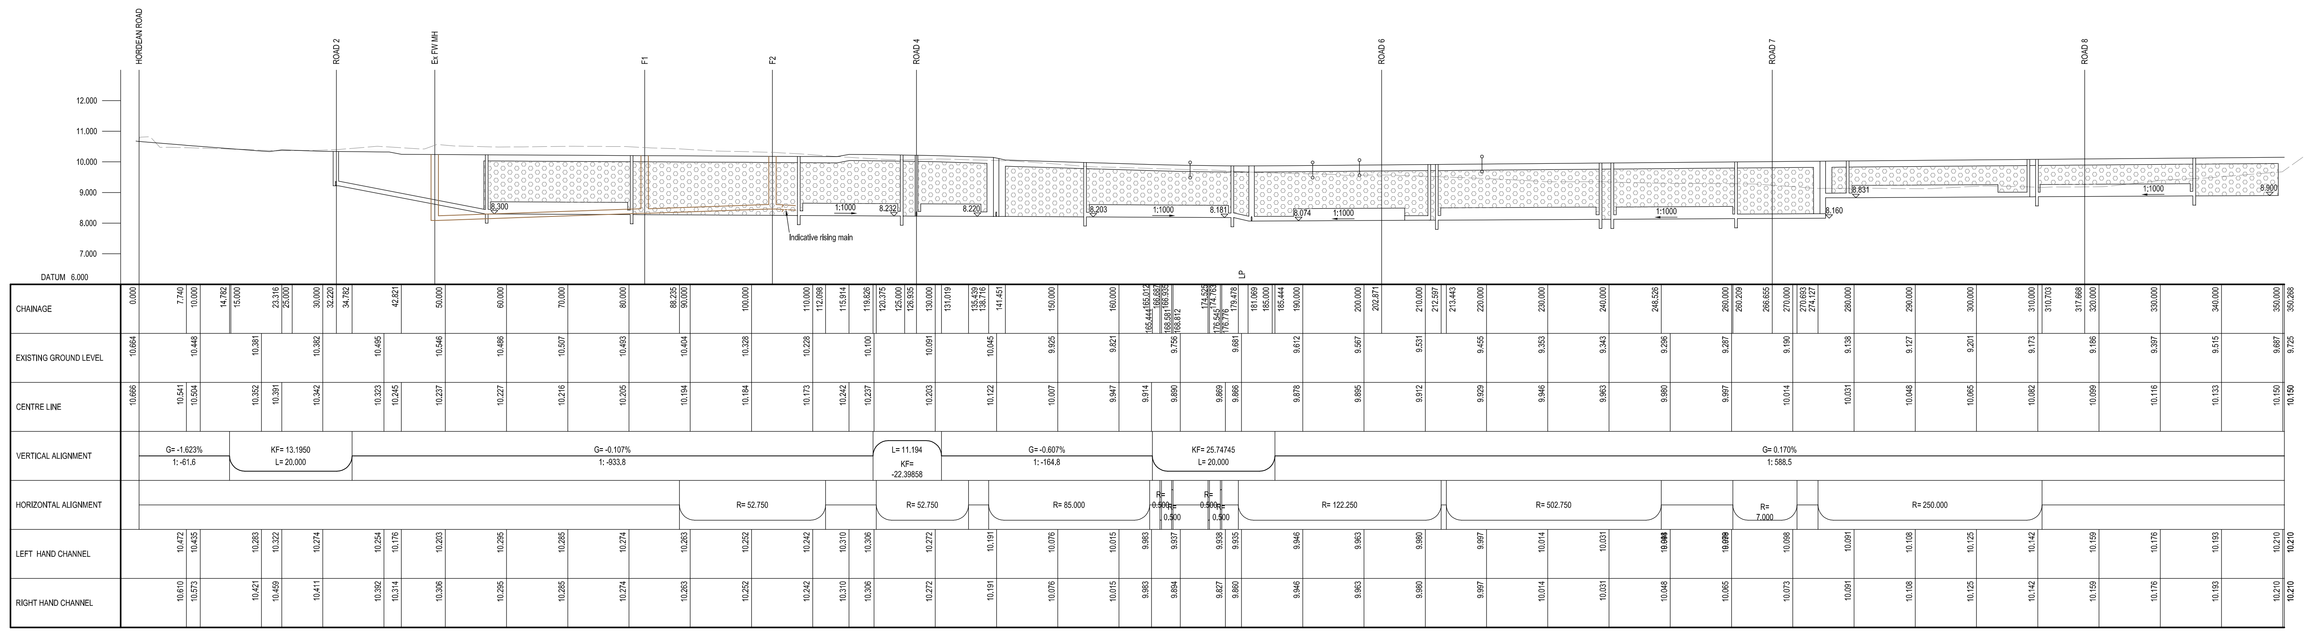

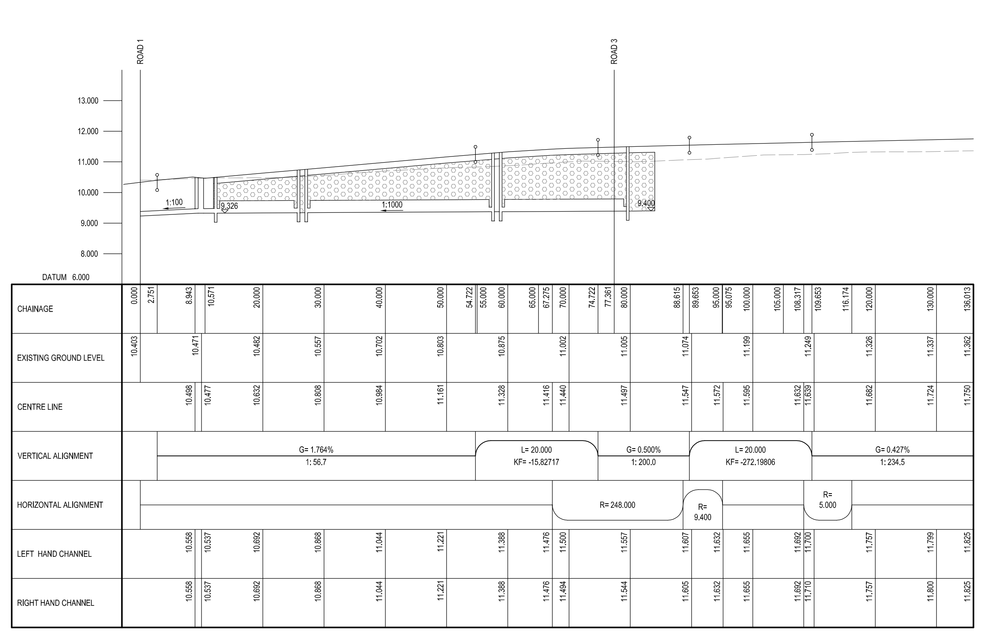

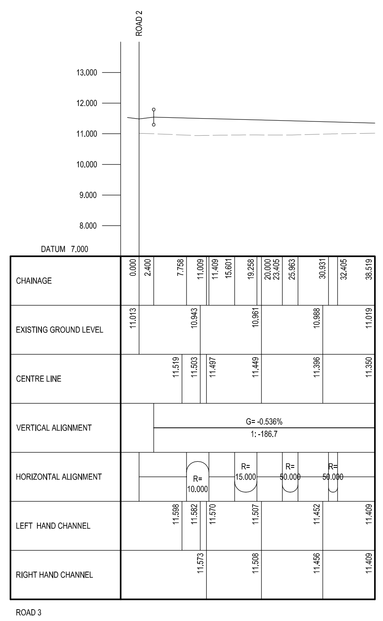

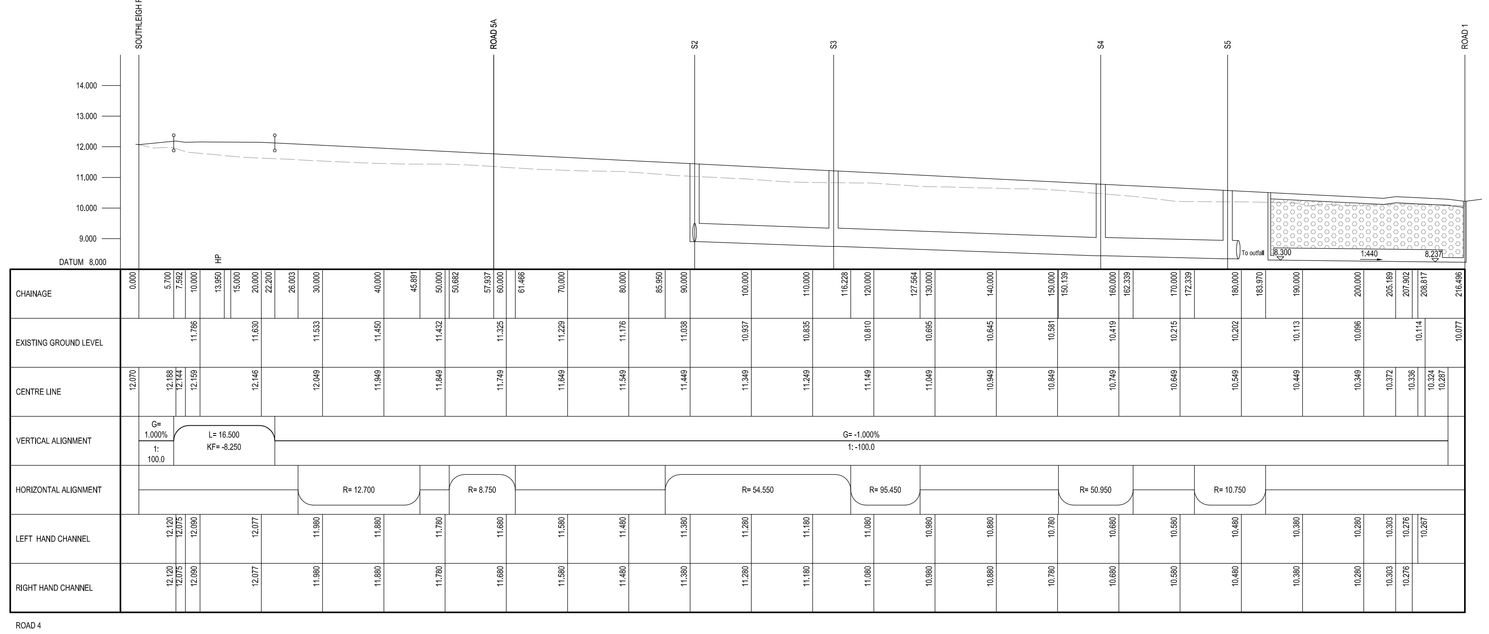

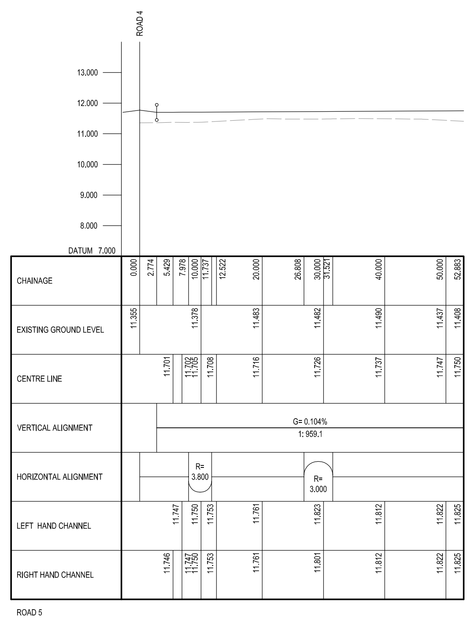

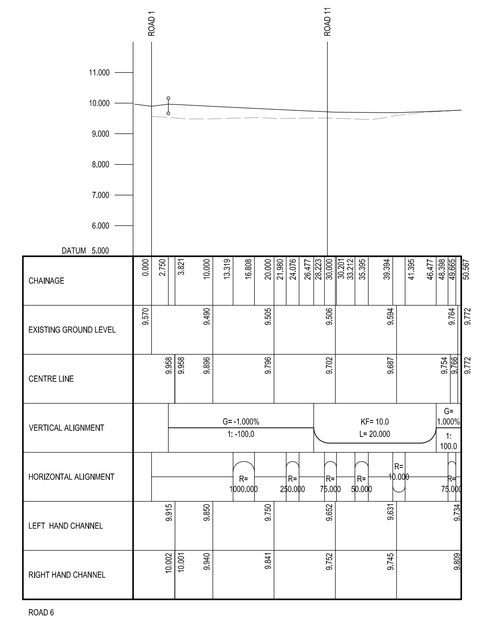

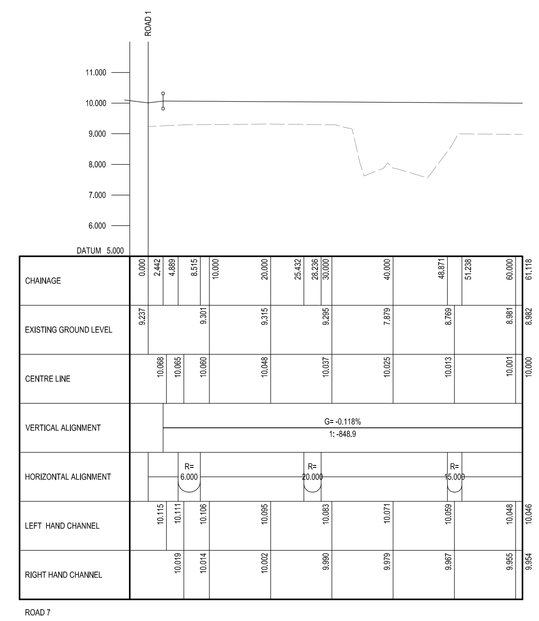

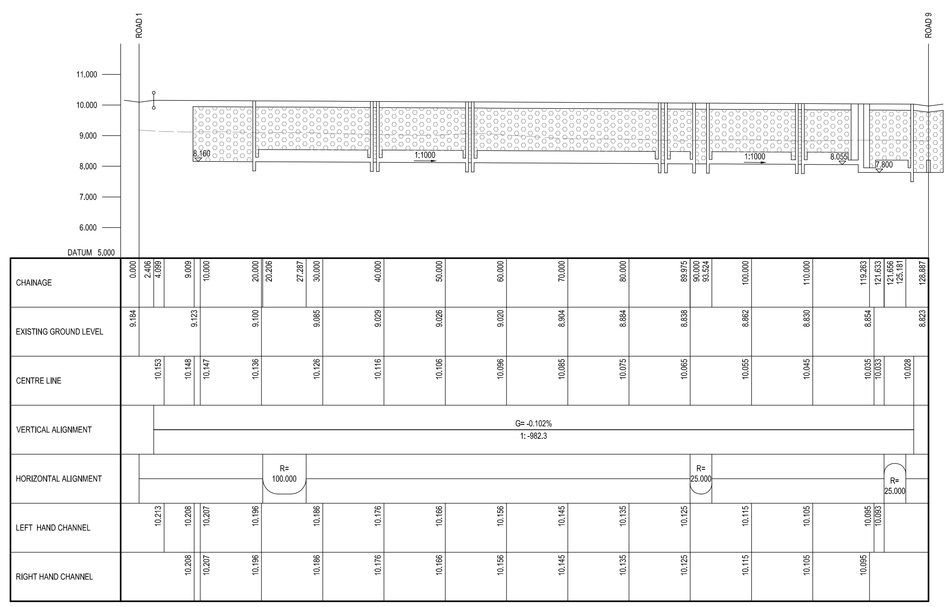

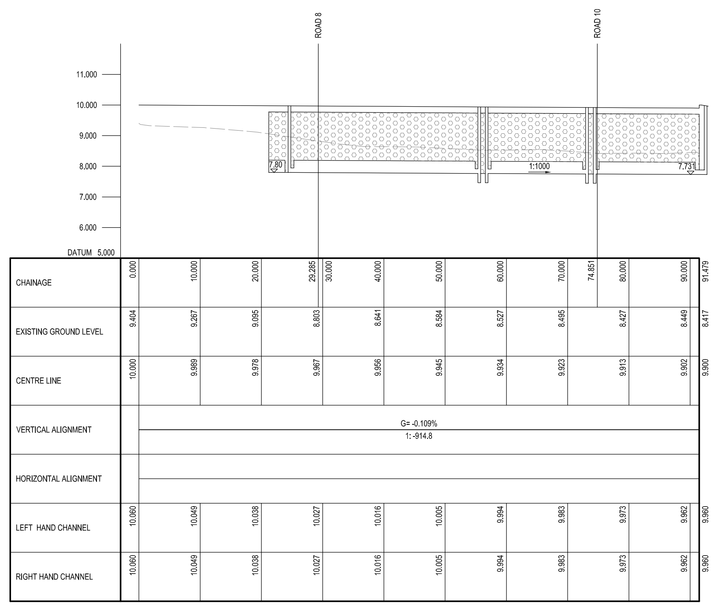

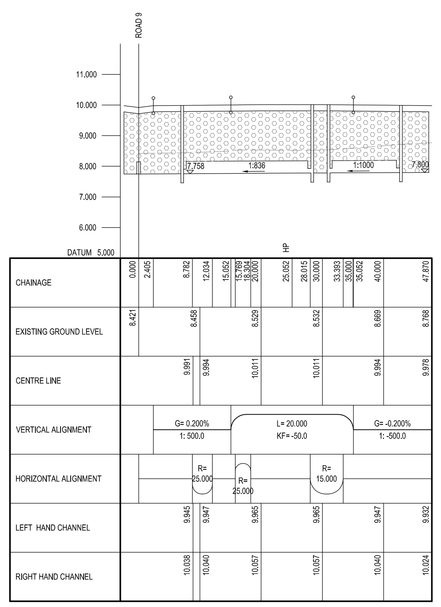

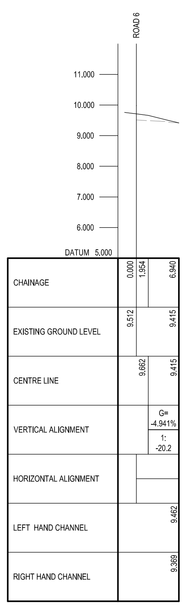

Rev.	Date	Details	Initials
A	07.04.17	Initial Issue	MRH

Drawing Status
PRELIMINARY

Project
Horndean Road
Emsworth

Client
Bellway

ESCHER · SILVERMAN
Civil & Structural Consulting Engineers
The Sidings, Lime Kiln Studios, Basingstoke Lane, Ramsey, Hampshire. SO51 0WR.
Tel: 01794 521213. Fax: 01794 523195. email: mail@escher.co.uk
www.escherstructeng.co.uk

Drawing Title
Engineering Details
Longitudinal Sections

Drawn	Checked	Scales	Paper Size	Date
MRH	KAM	H1: 500 V1: 100	A0	04.17

Job No.	Drawing No.	Revision
ES1711	500–06	A

This drawing is the copyright of Escher Silverman and may not be copied, altered or reproduced in any form or passed to a third party without the consent of Escher Silverman. Do not scale from this drawing, use figured dimensions only.
Dimensions should be checked and verified on site and any discrepancies should be reported to Escher Silverman as soon as possible.