



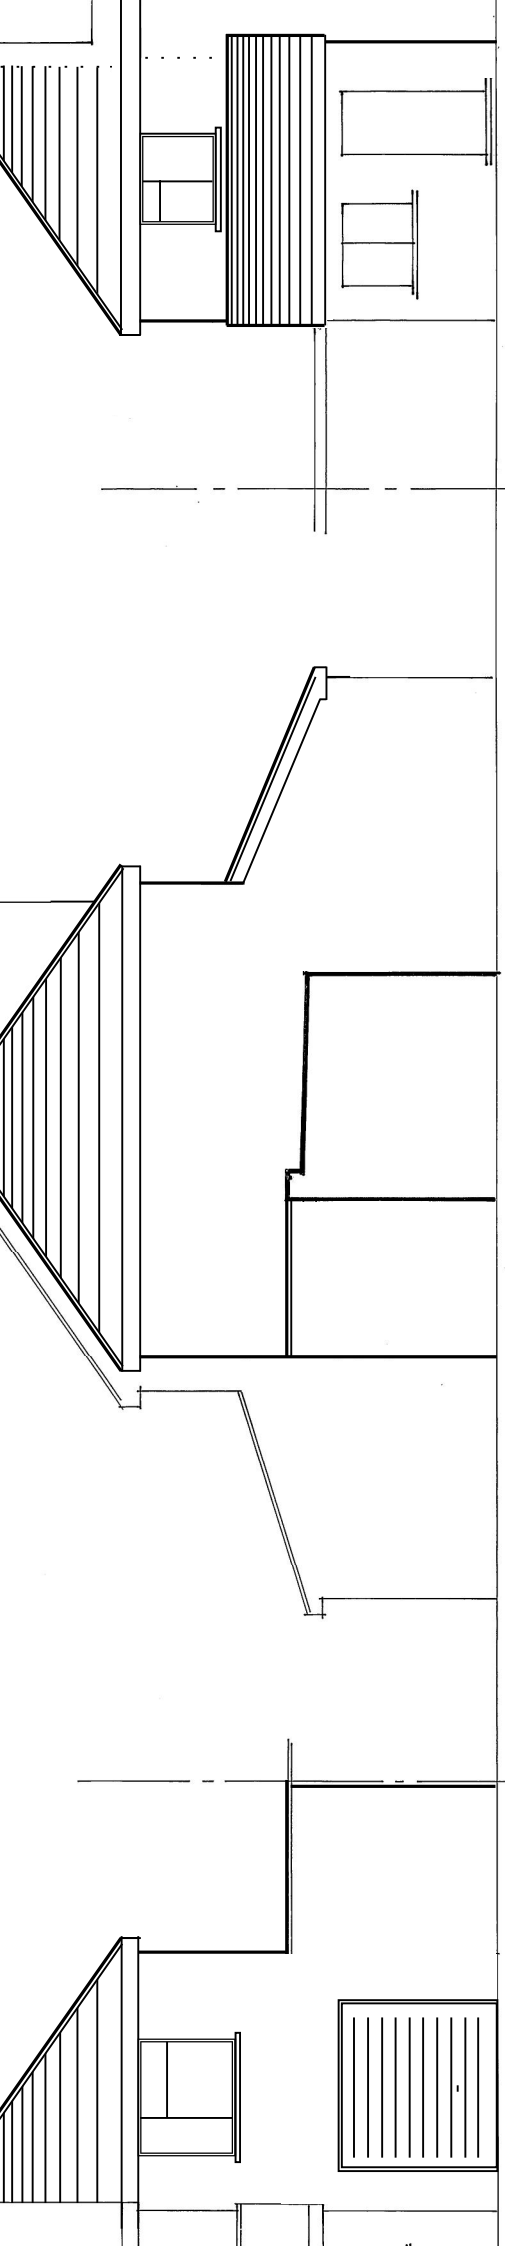

Front Elevation

Proposed Side Elevation

Proposed Rear Elevation

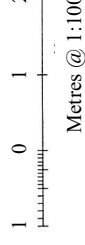

These Plans have been prepared for the
Permission and/or Building Regulation
thereon only and should not be used for
any other purpose.



These Plans remain the copyright
of the author and should not be
copied or reproduced in any way
without the exception of Local Authority.



Andre
BSc(Hons) N

Chartered Surveyor

Unit 1, Basepoint, W
Waterlooville, Har
Tel: (023) 92
e-mail: plans@dunks

Proposed Side
346 Middle
Leigh