










NOTES

This drawing has been prepared for the purpose of Planning and / or Building Regulations approval, and should not be used for any other purpose.

All dimensions to be checked on site and any discrepancy notified to Martin Ralph. Written dimensions are to be used in preference to scaled dimensions.

This drawing is the property of Martin Ralph and must not be reproduced, in part or whole, or deviated from, without their permission.

It is essential that prior to commencement and during construction works, the contractor reviews the drawings and specification and discusses with the practice any inconsistencies, anomalies, non-industry standard features or other concerns.

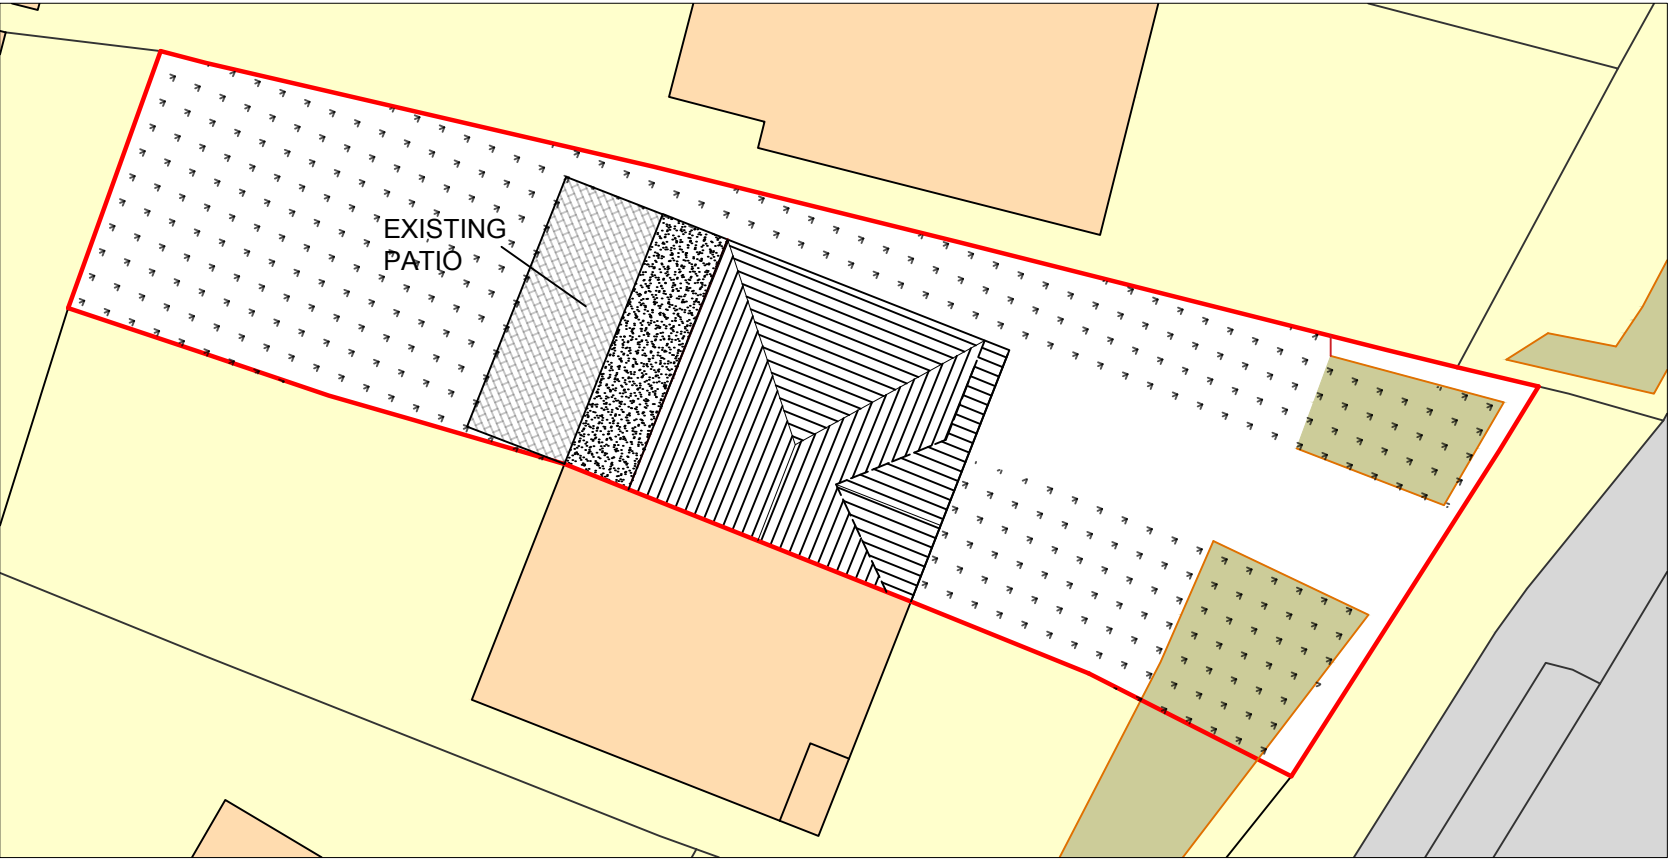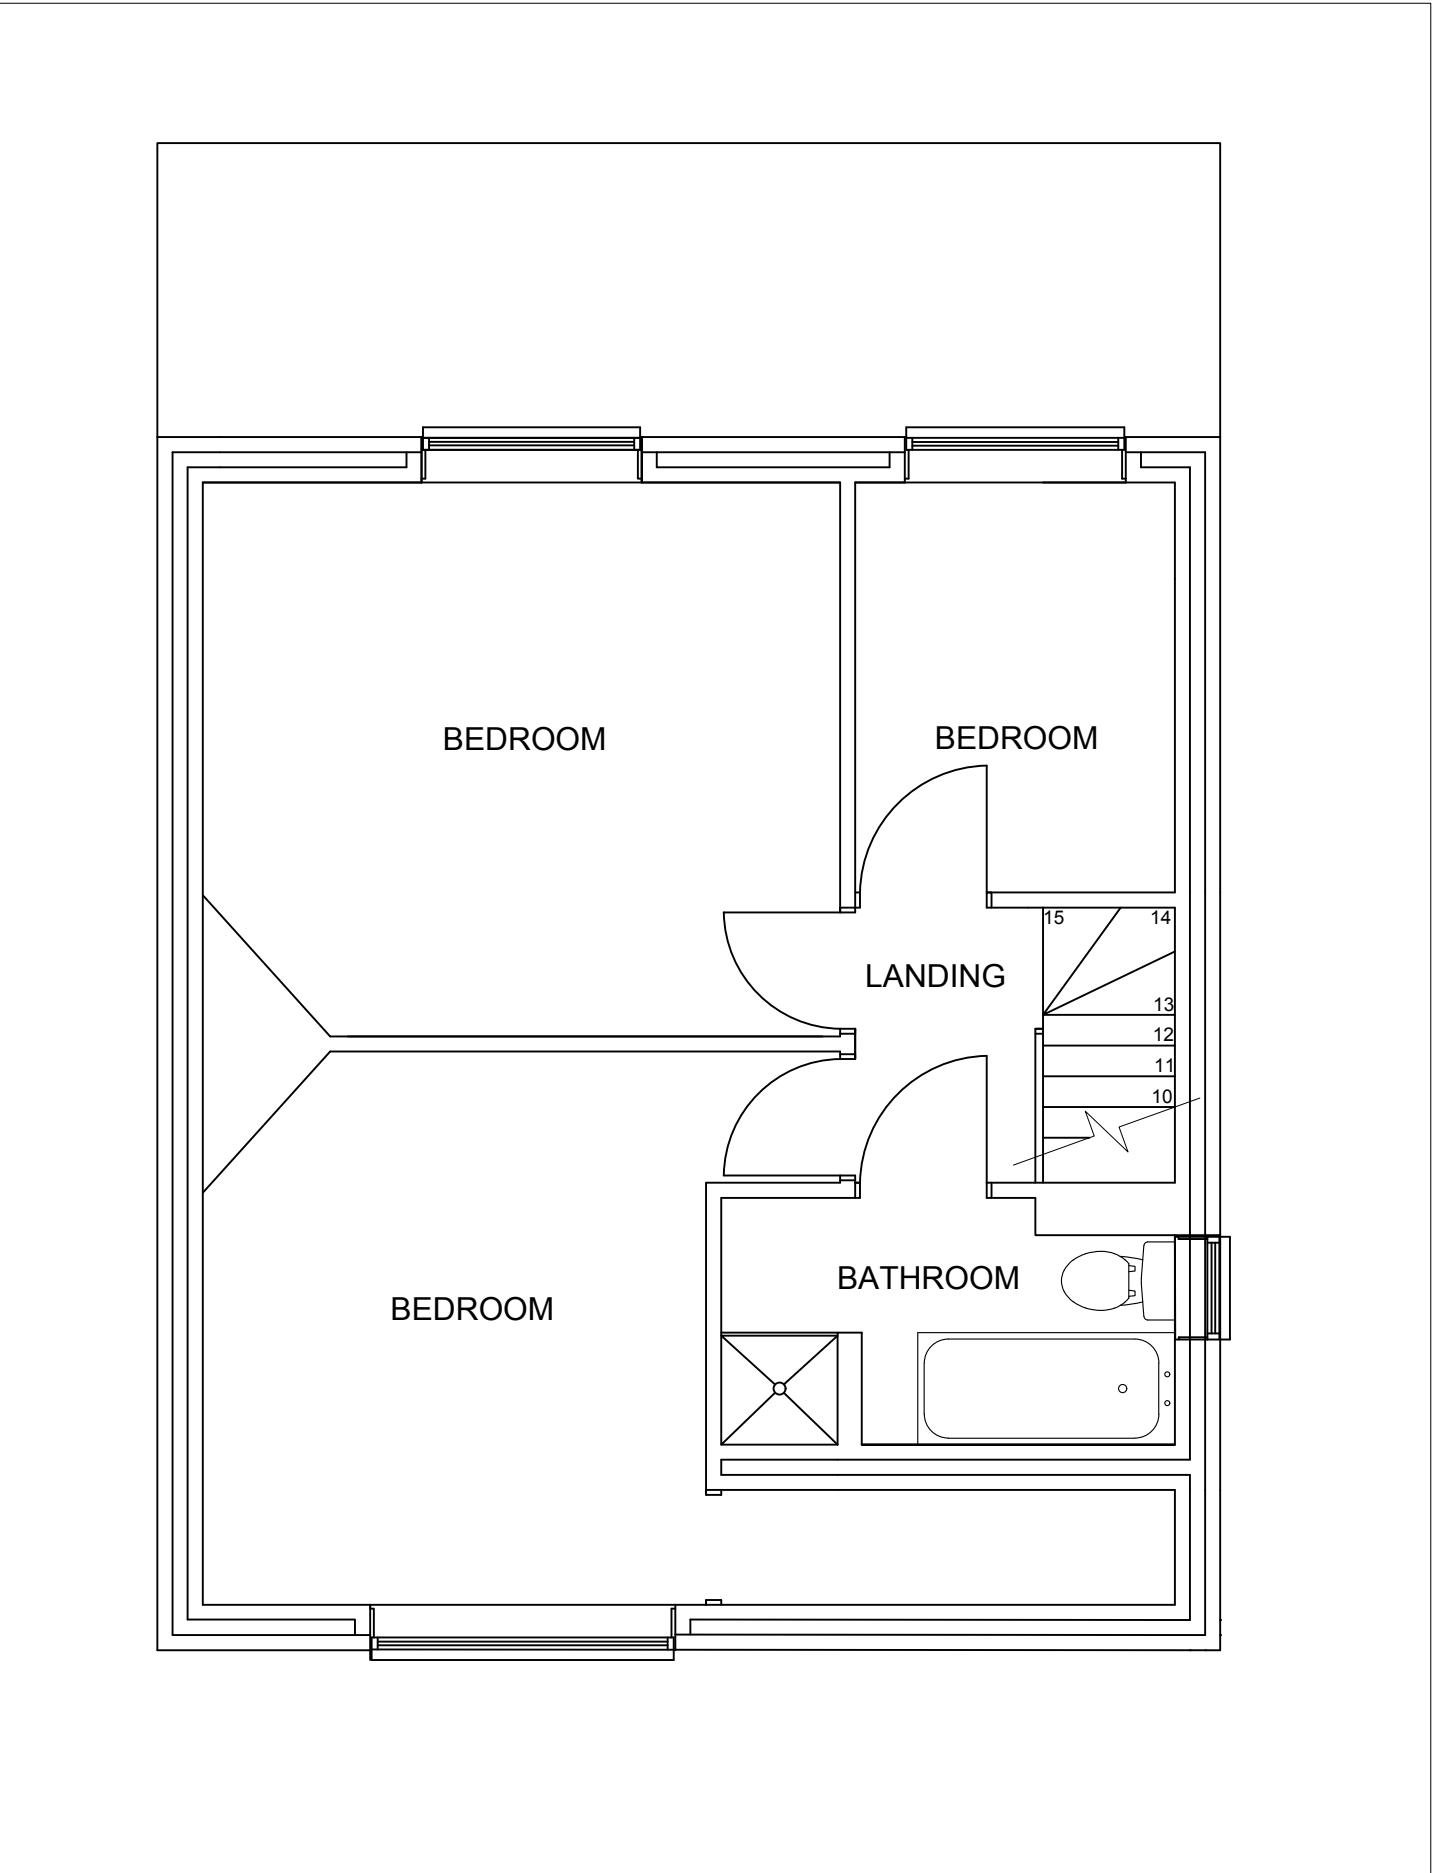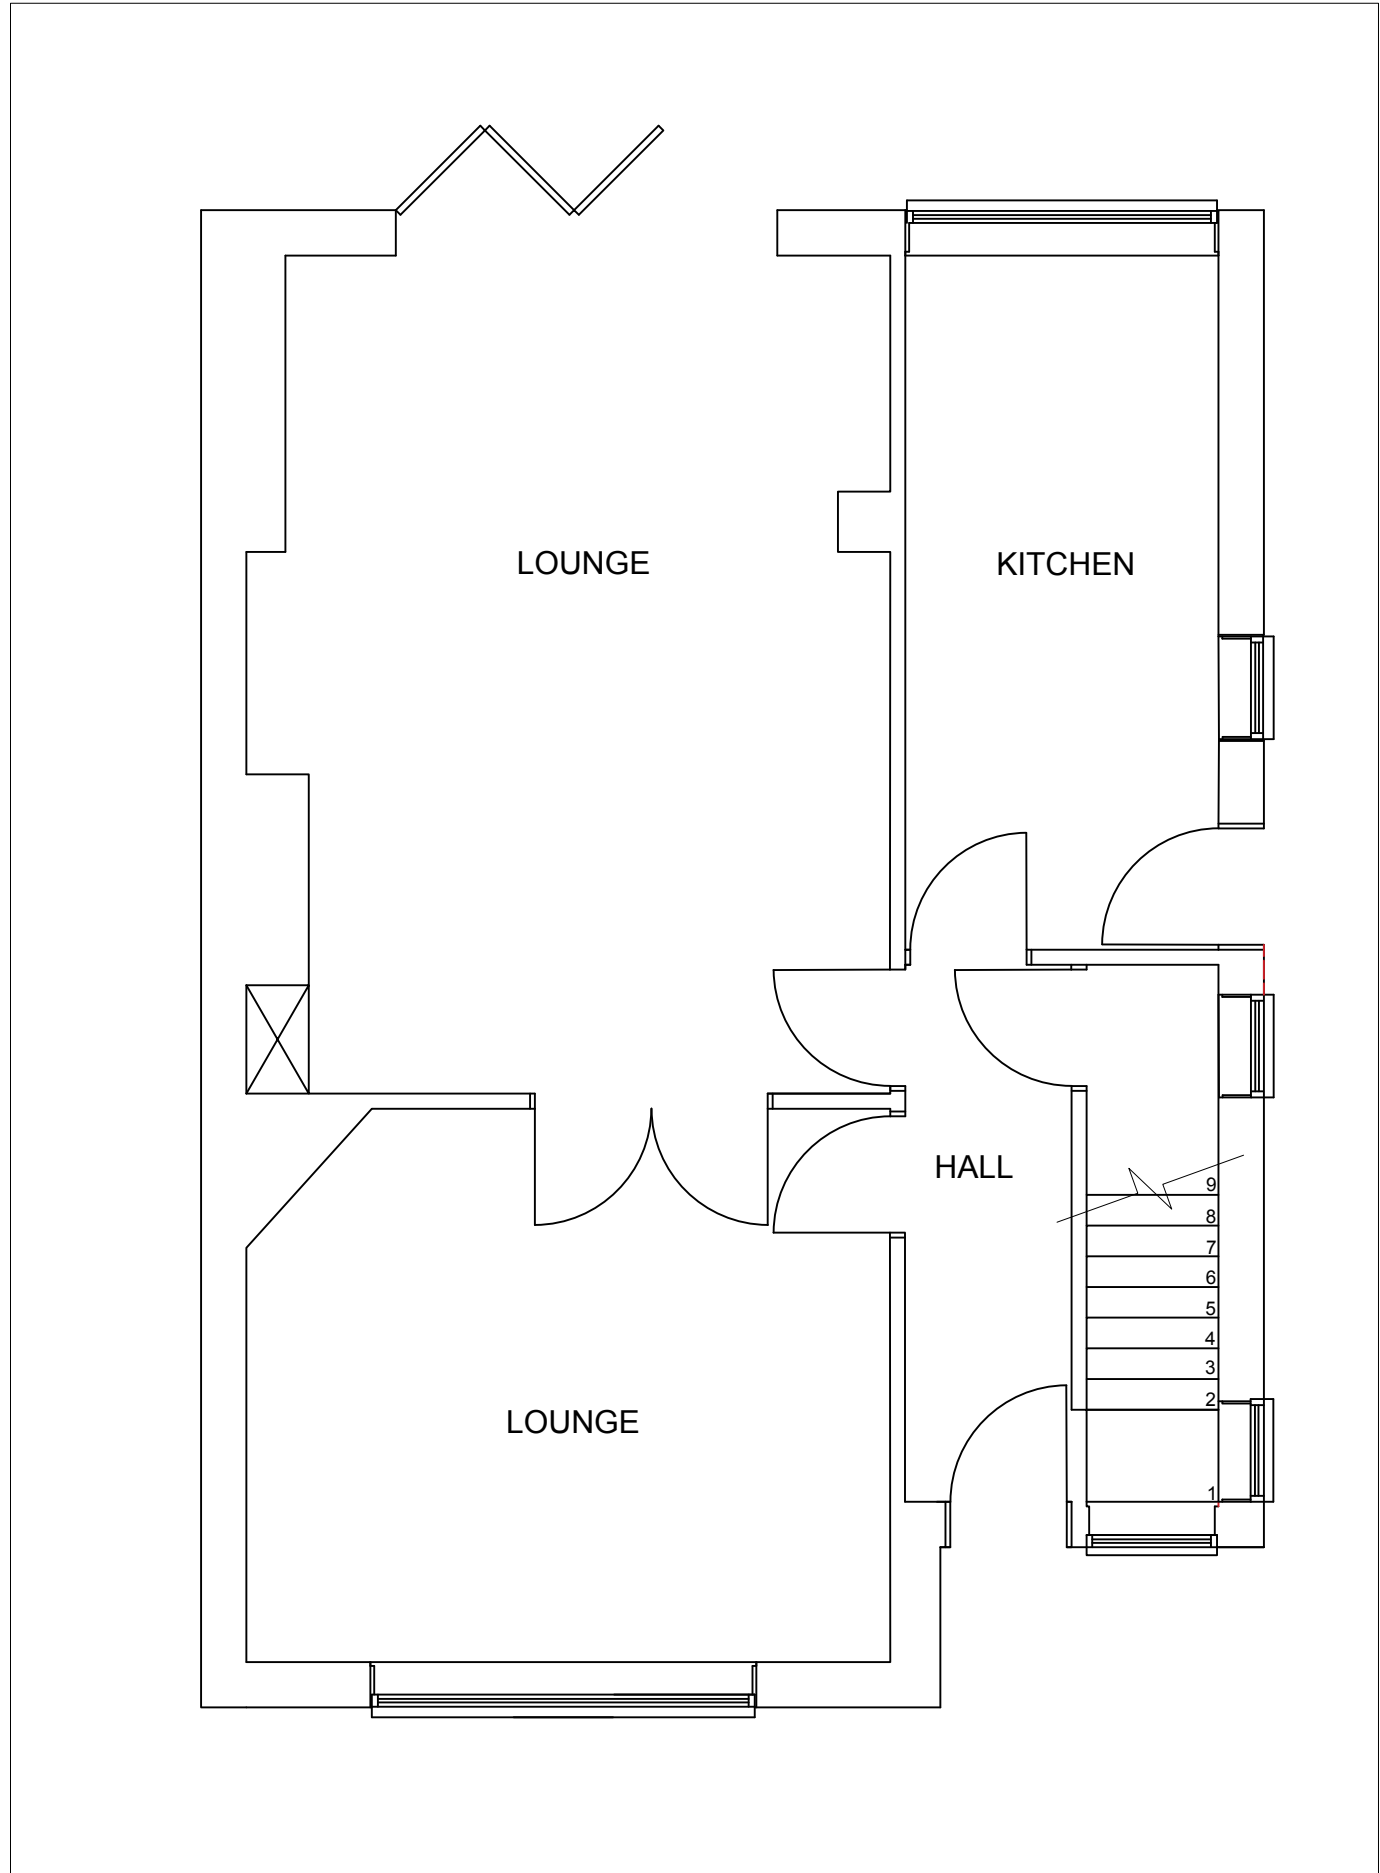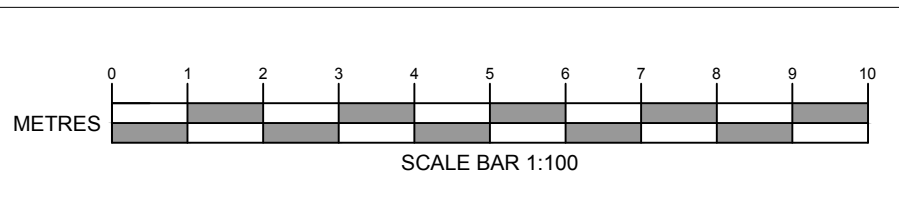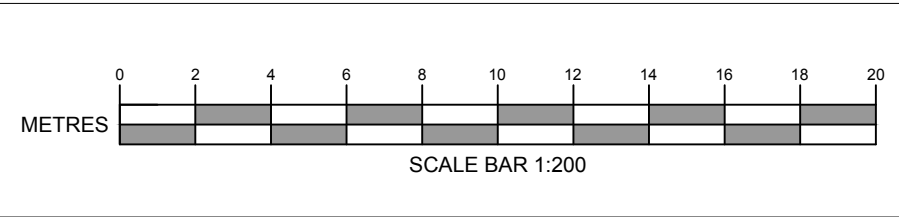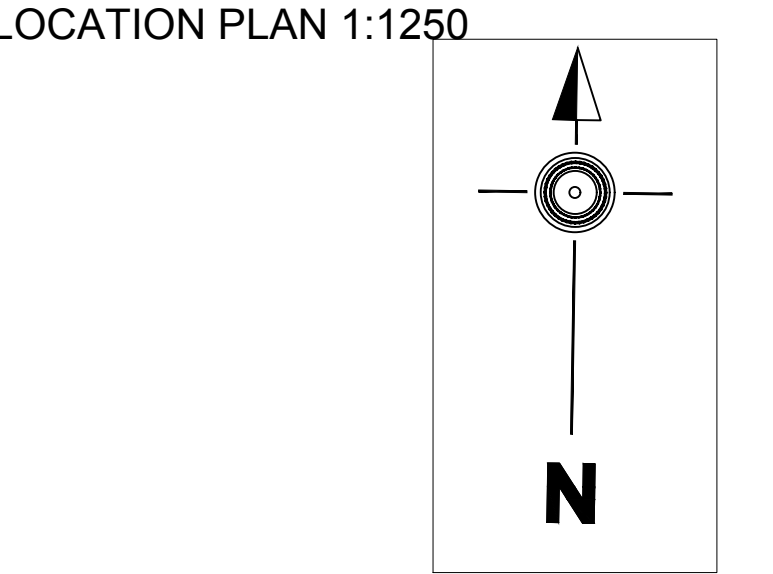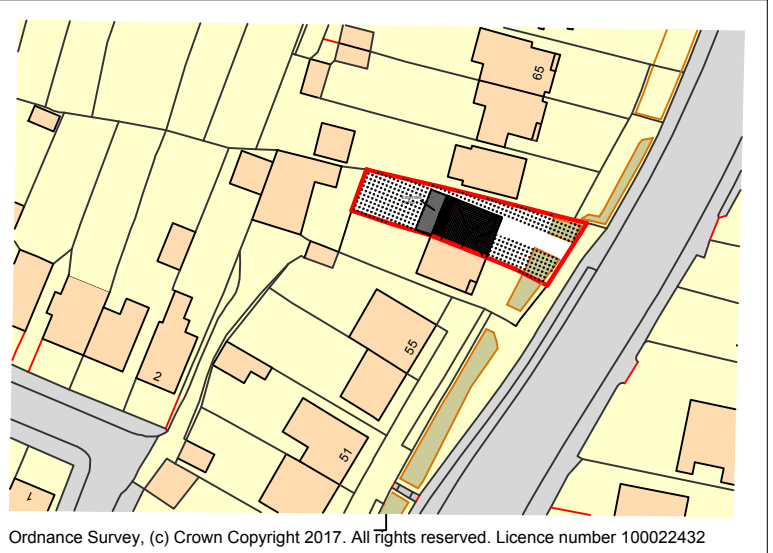

AMENDMENTS	DATE
CLIENT J. Todd 59 London Road Widley Waterlooville PO7 5AQ	
PROJECT LOFT CONVERSION 59 LONDON ROAD WIDLEY WATERLOOVILLE HAMPSHIRE	
DRAWING TITLE	
DATE 04.05.2017	
SCALE 1:20 @ A1	
DRAWING No. 17/012/AK/01	REVISION B



CHARTERED SURVEYORS
ARCHITECTS & ENGINEERS

11 Dragon House
Hussar Court
Brambles Business Park
Portsmouth
Hampshire
PO7 7SE

www.martinralph.co.uk
info@martinralph.co.uk

T. 023 9225 7711
F. 023 9225 7712