


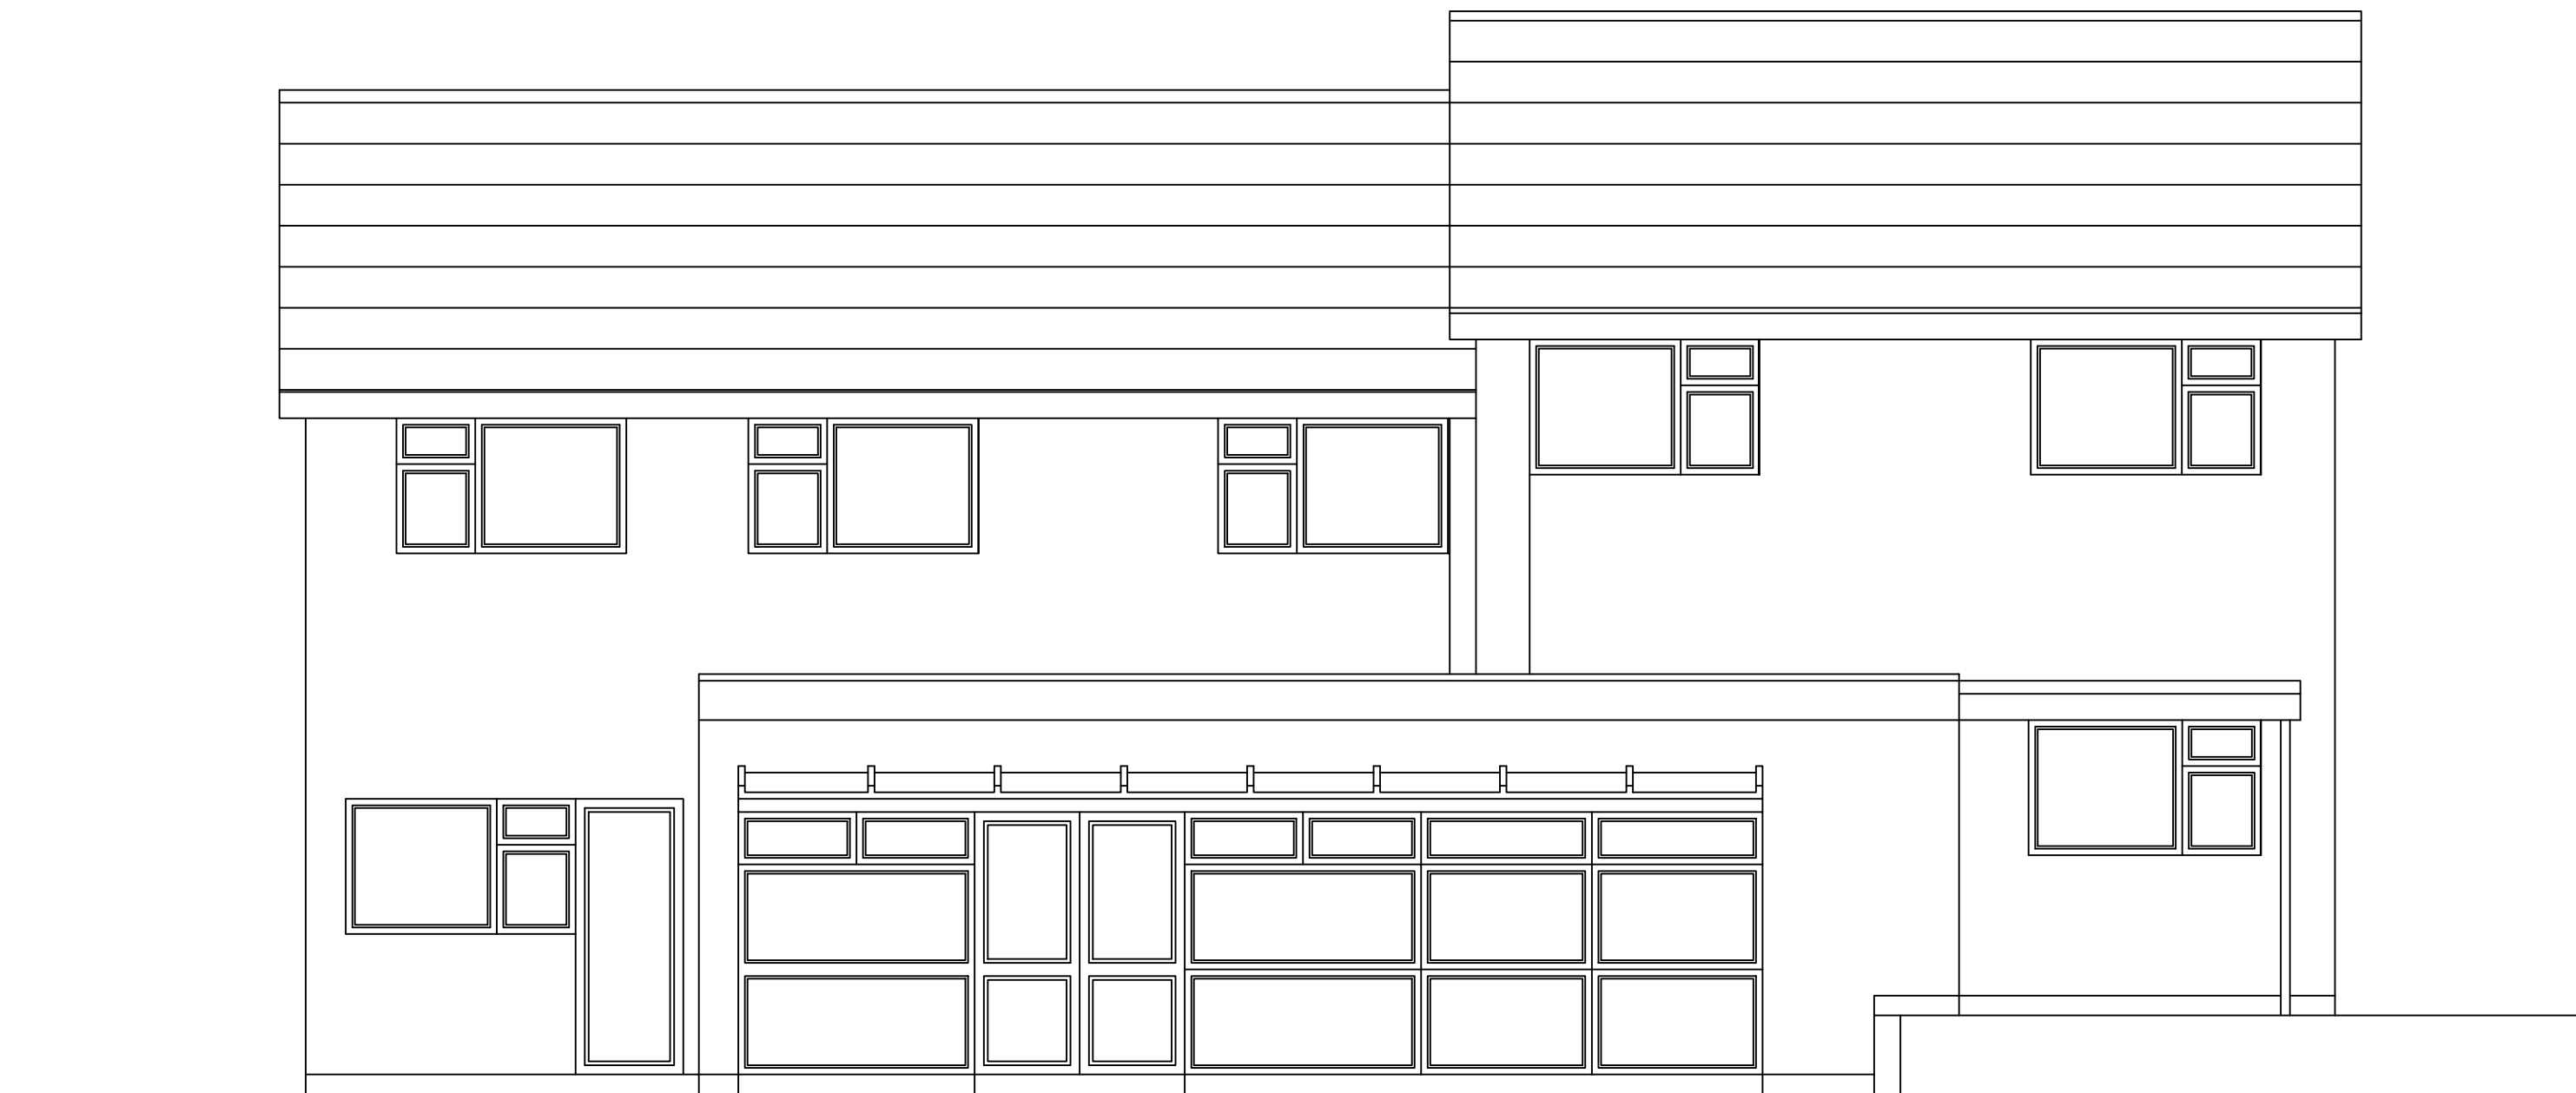

EXISTING BACK ELEVATION



EXISTING FRONT ELEVATION