[redacted]

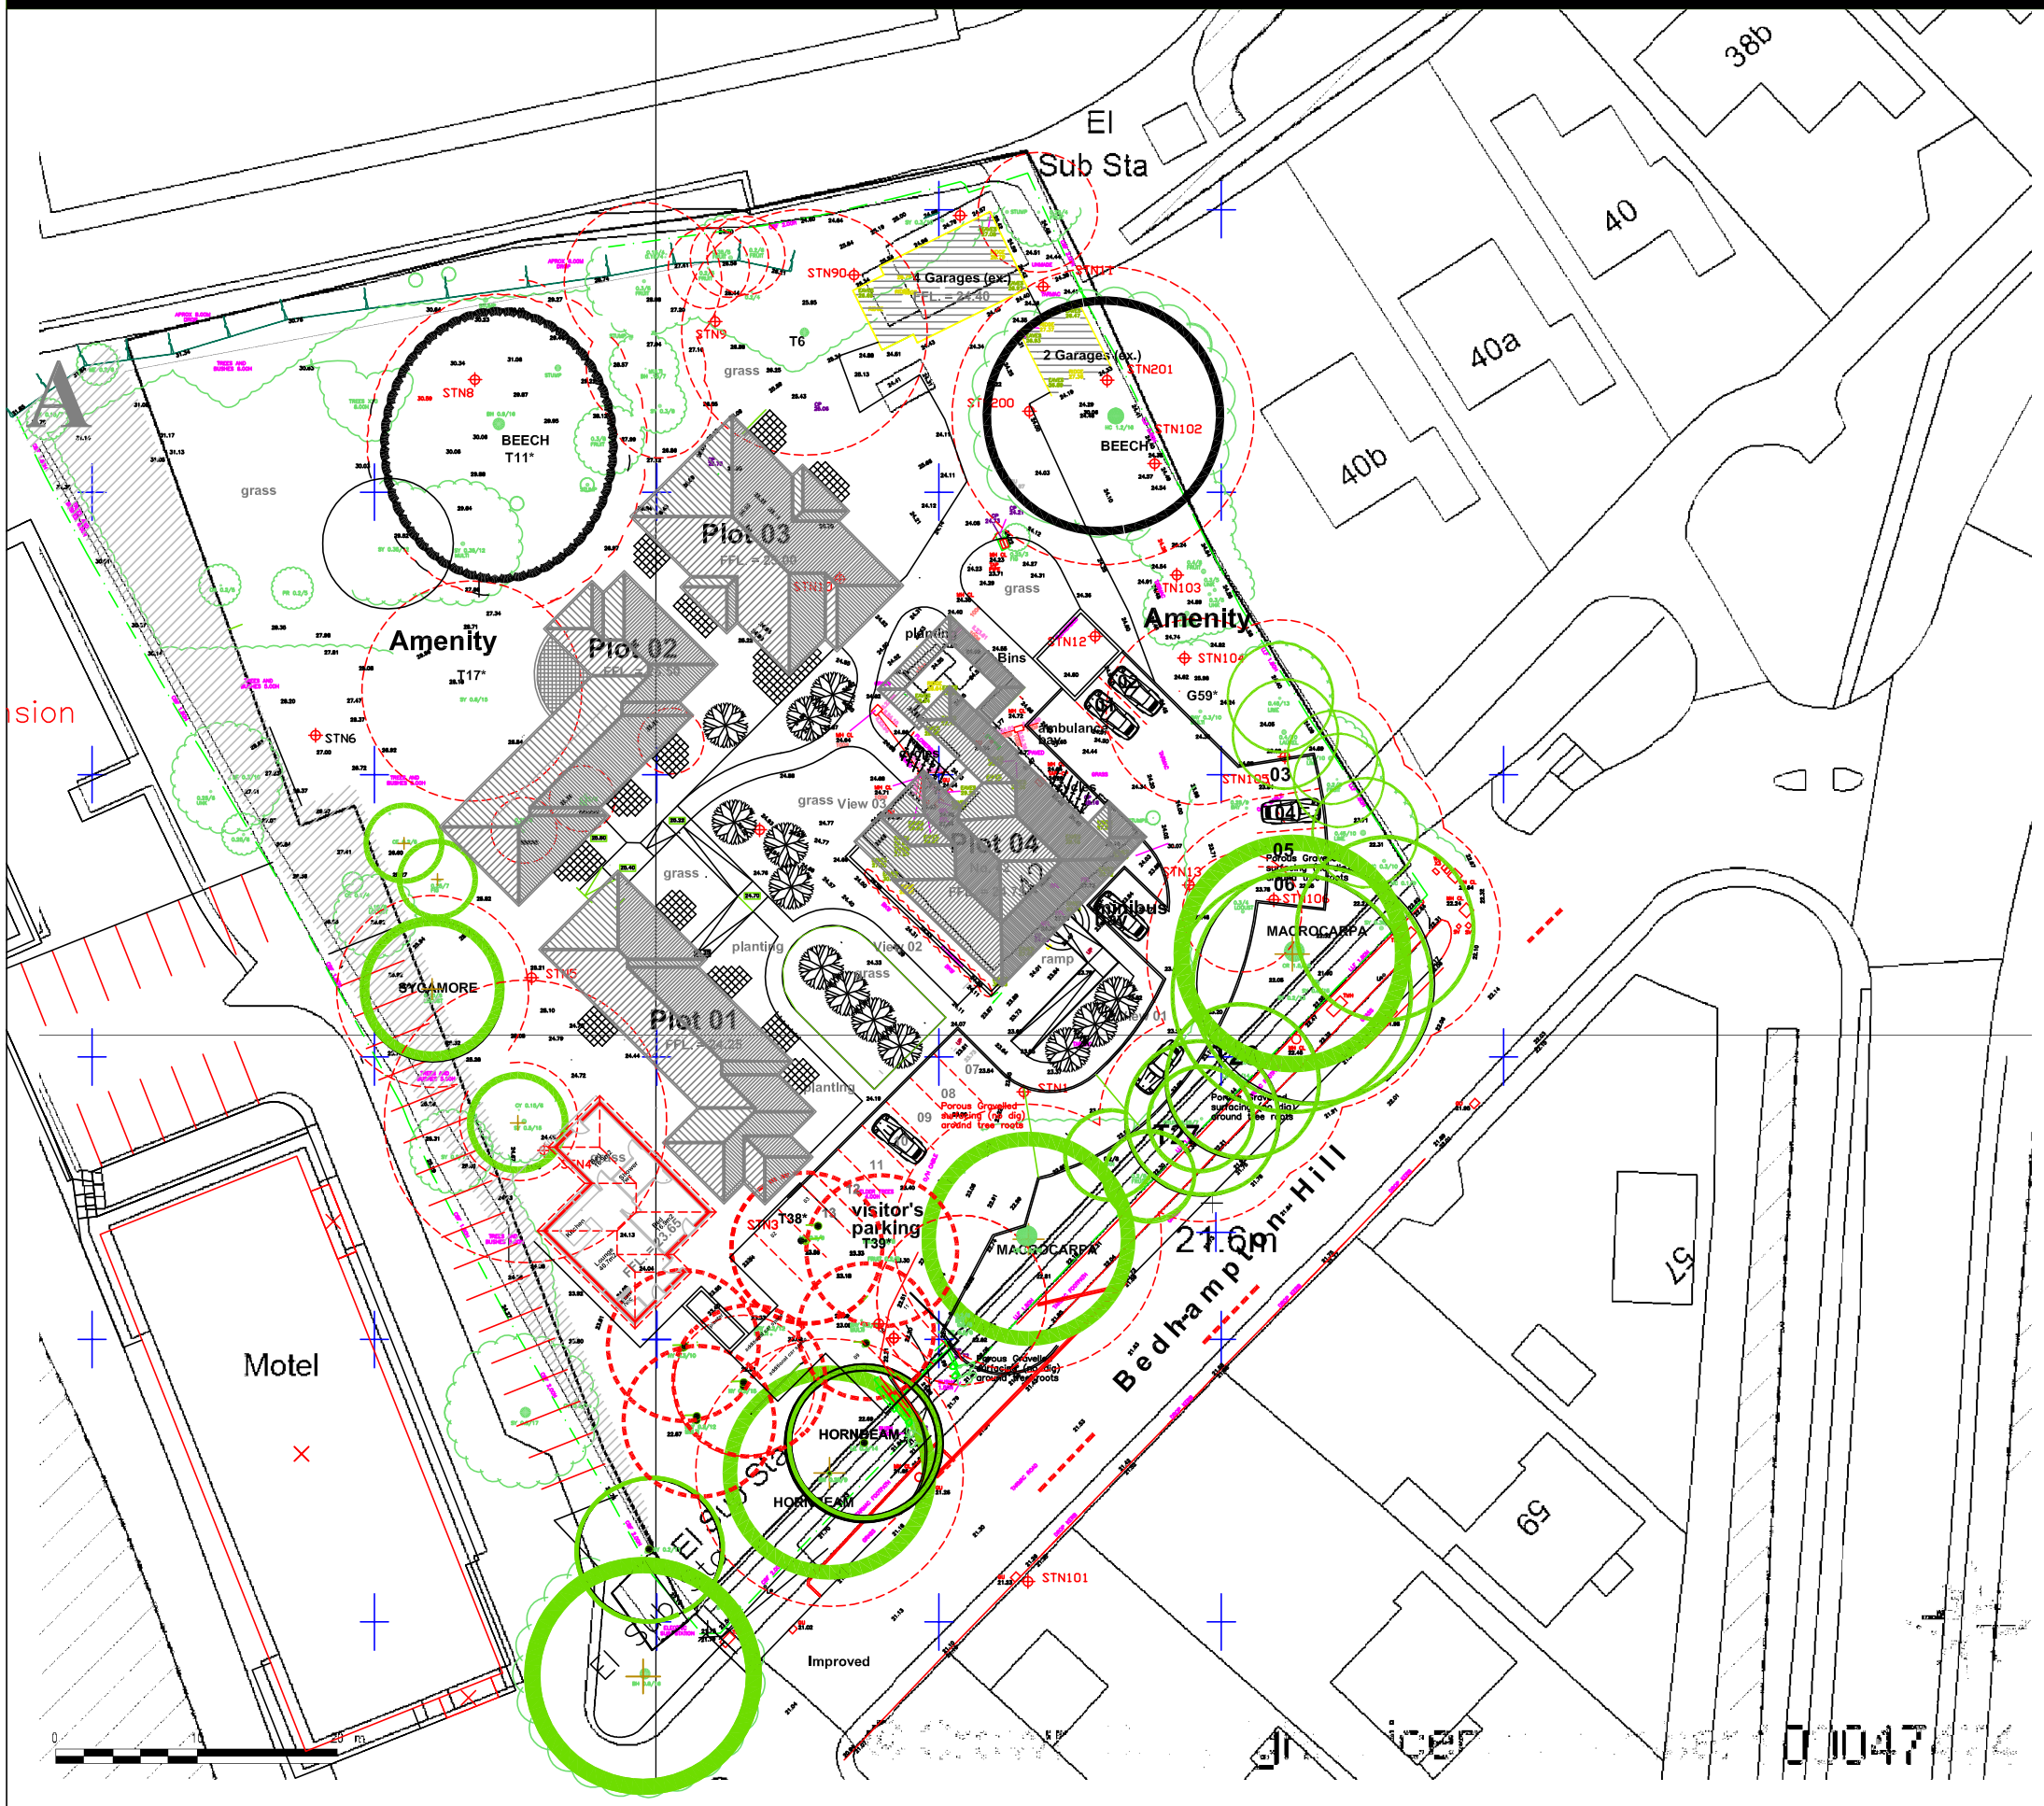

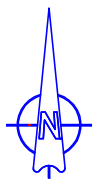

REVISION A: AMENDED - 24/04/17 - PG

SCALE 1/500	TITLE New Lodge
DATE Mar. 2017	42, Bedhampton Hill - Havant
© COPYRIGHT	DETAIL Block Plan
AUTHOR PG	DRAWING No 17/301/B01

Peter Galloway
pgp ARCHITECT
HAVANT, HAMPSHIRE PO9 1RA
TEL 02392 483153 MOB. 07808 483362
E-MAIL: peter@pgparchitects.co.uk

© Crown Copyright Licence Number 100047474