


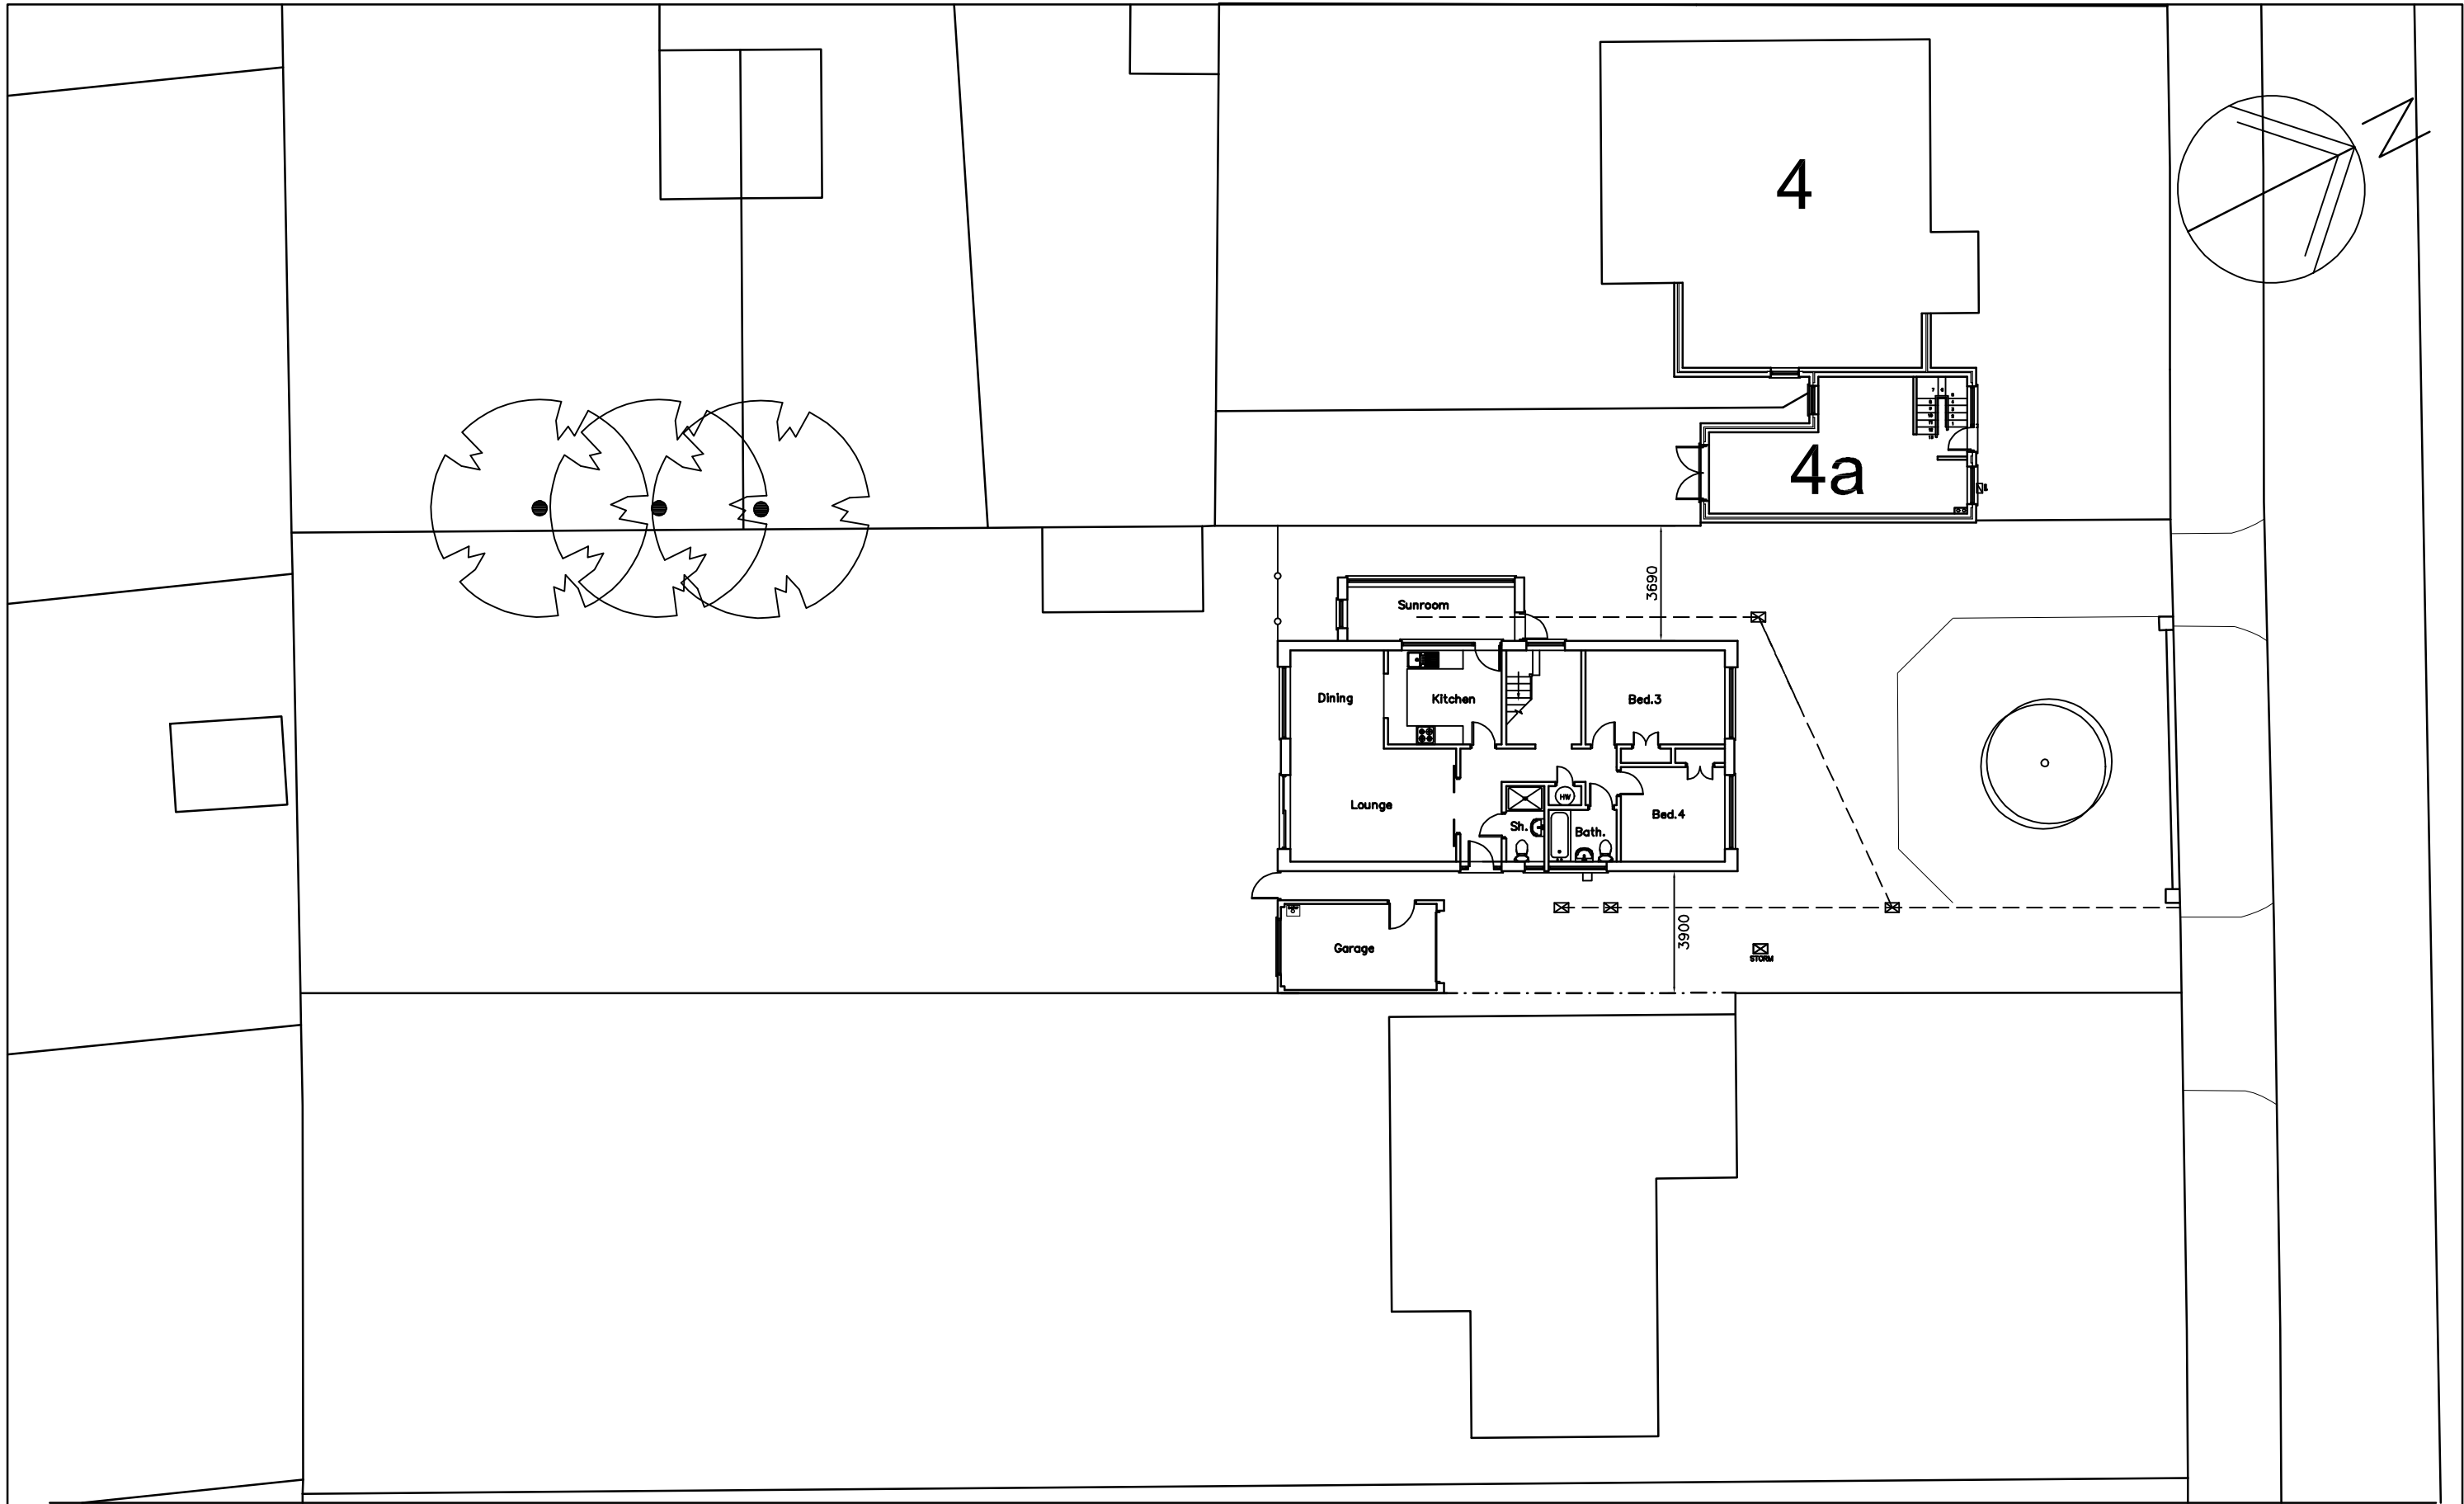

Land Rear of
8 West Haye Road,
Hayling Island,
P011 9RN

EXISTING
SITE PLAN

- Revisions
- A.
 - B.
 - C.



Martin Critchley
CHARTERED ARCHITECT

The Old Brewery,
15E South Street, Havant,
Hampshire, PO9 1BU
023 92 474 919
critchleyarchitect@hotmail.com

Scale A3=1:200 A1=1:100
Date 15/03/17
Drawn JHL

17021-102⁰