

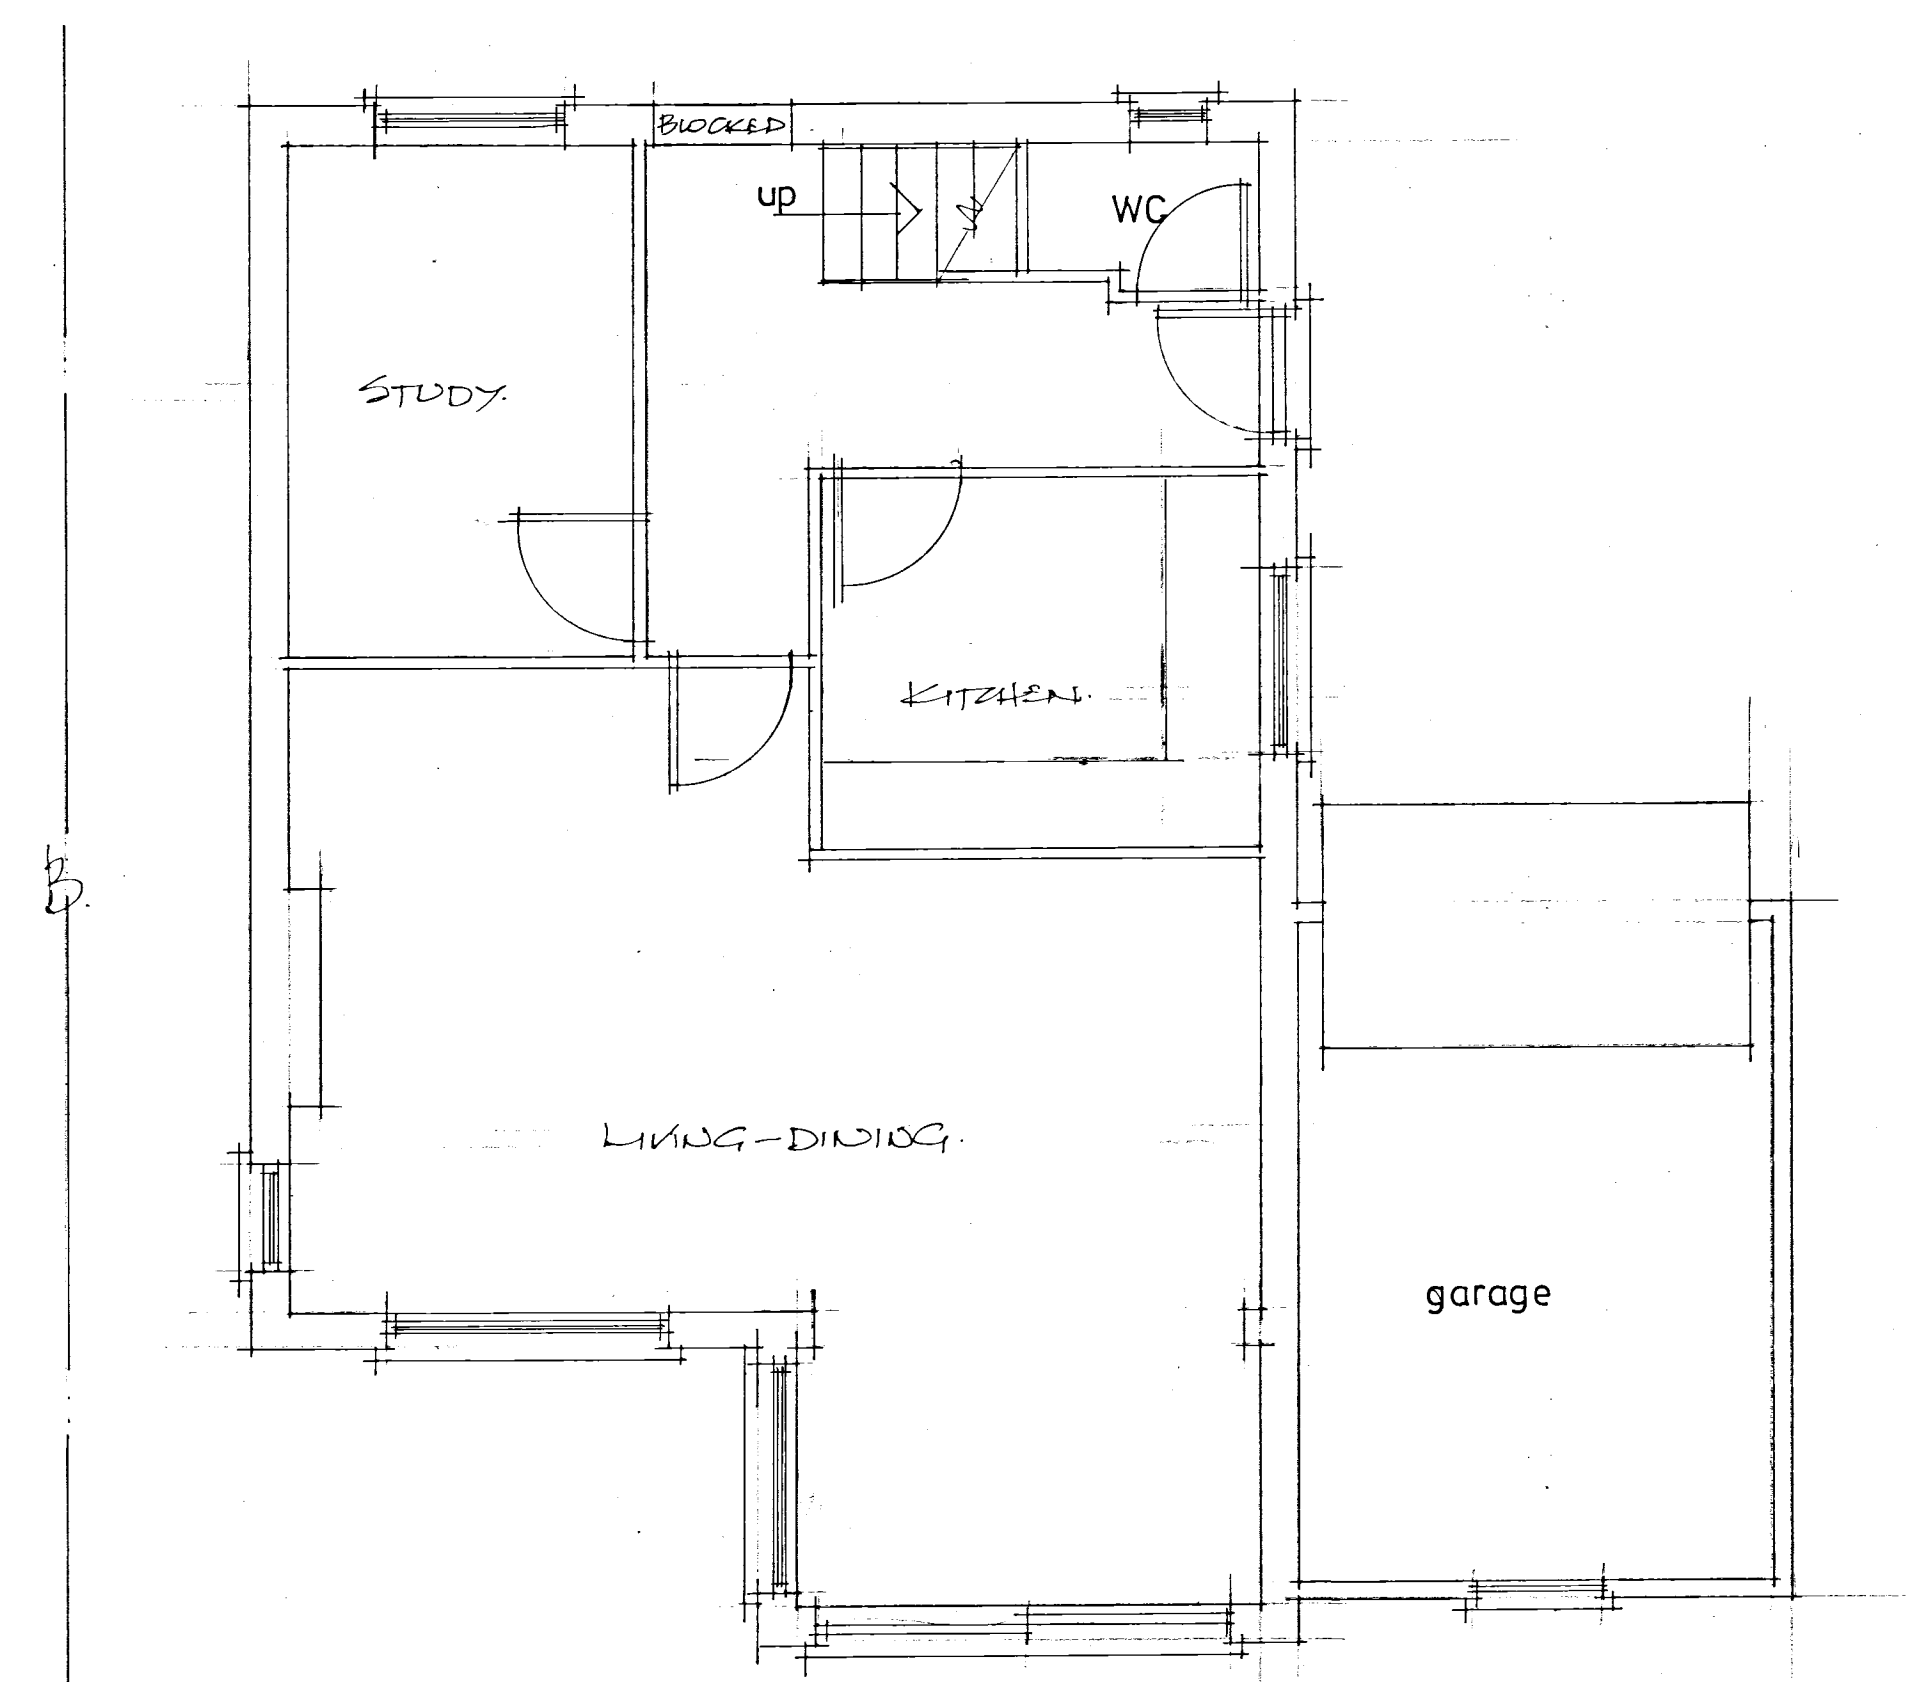


0 1 2 3 4 5 scale 1:50. m.
 0 2 4 6 8 10 scale 1:100.m.

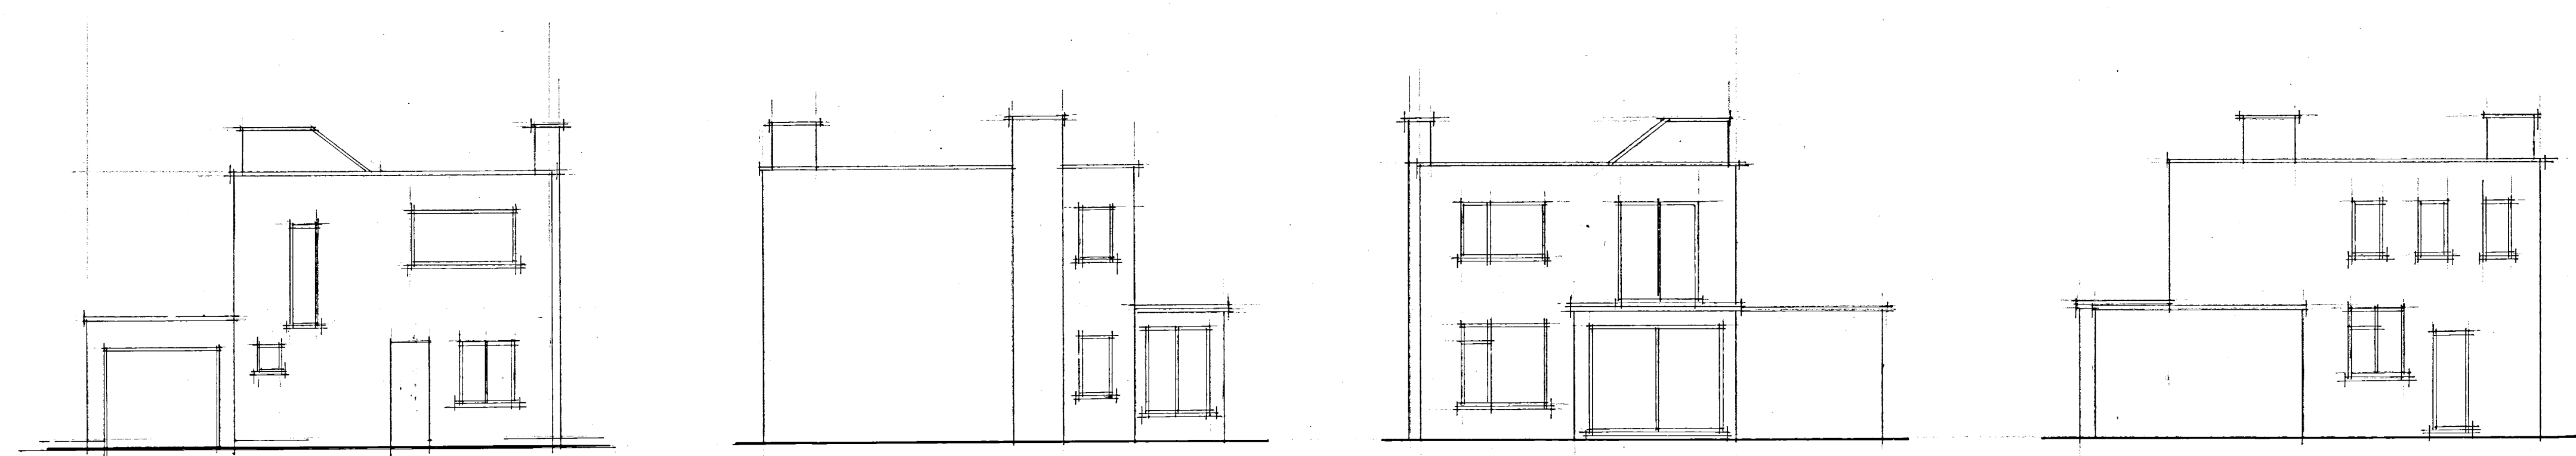

existing ground floor

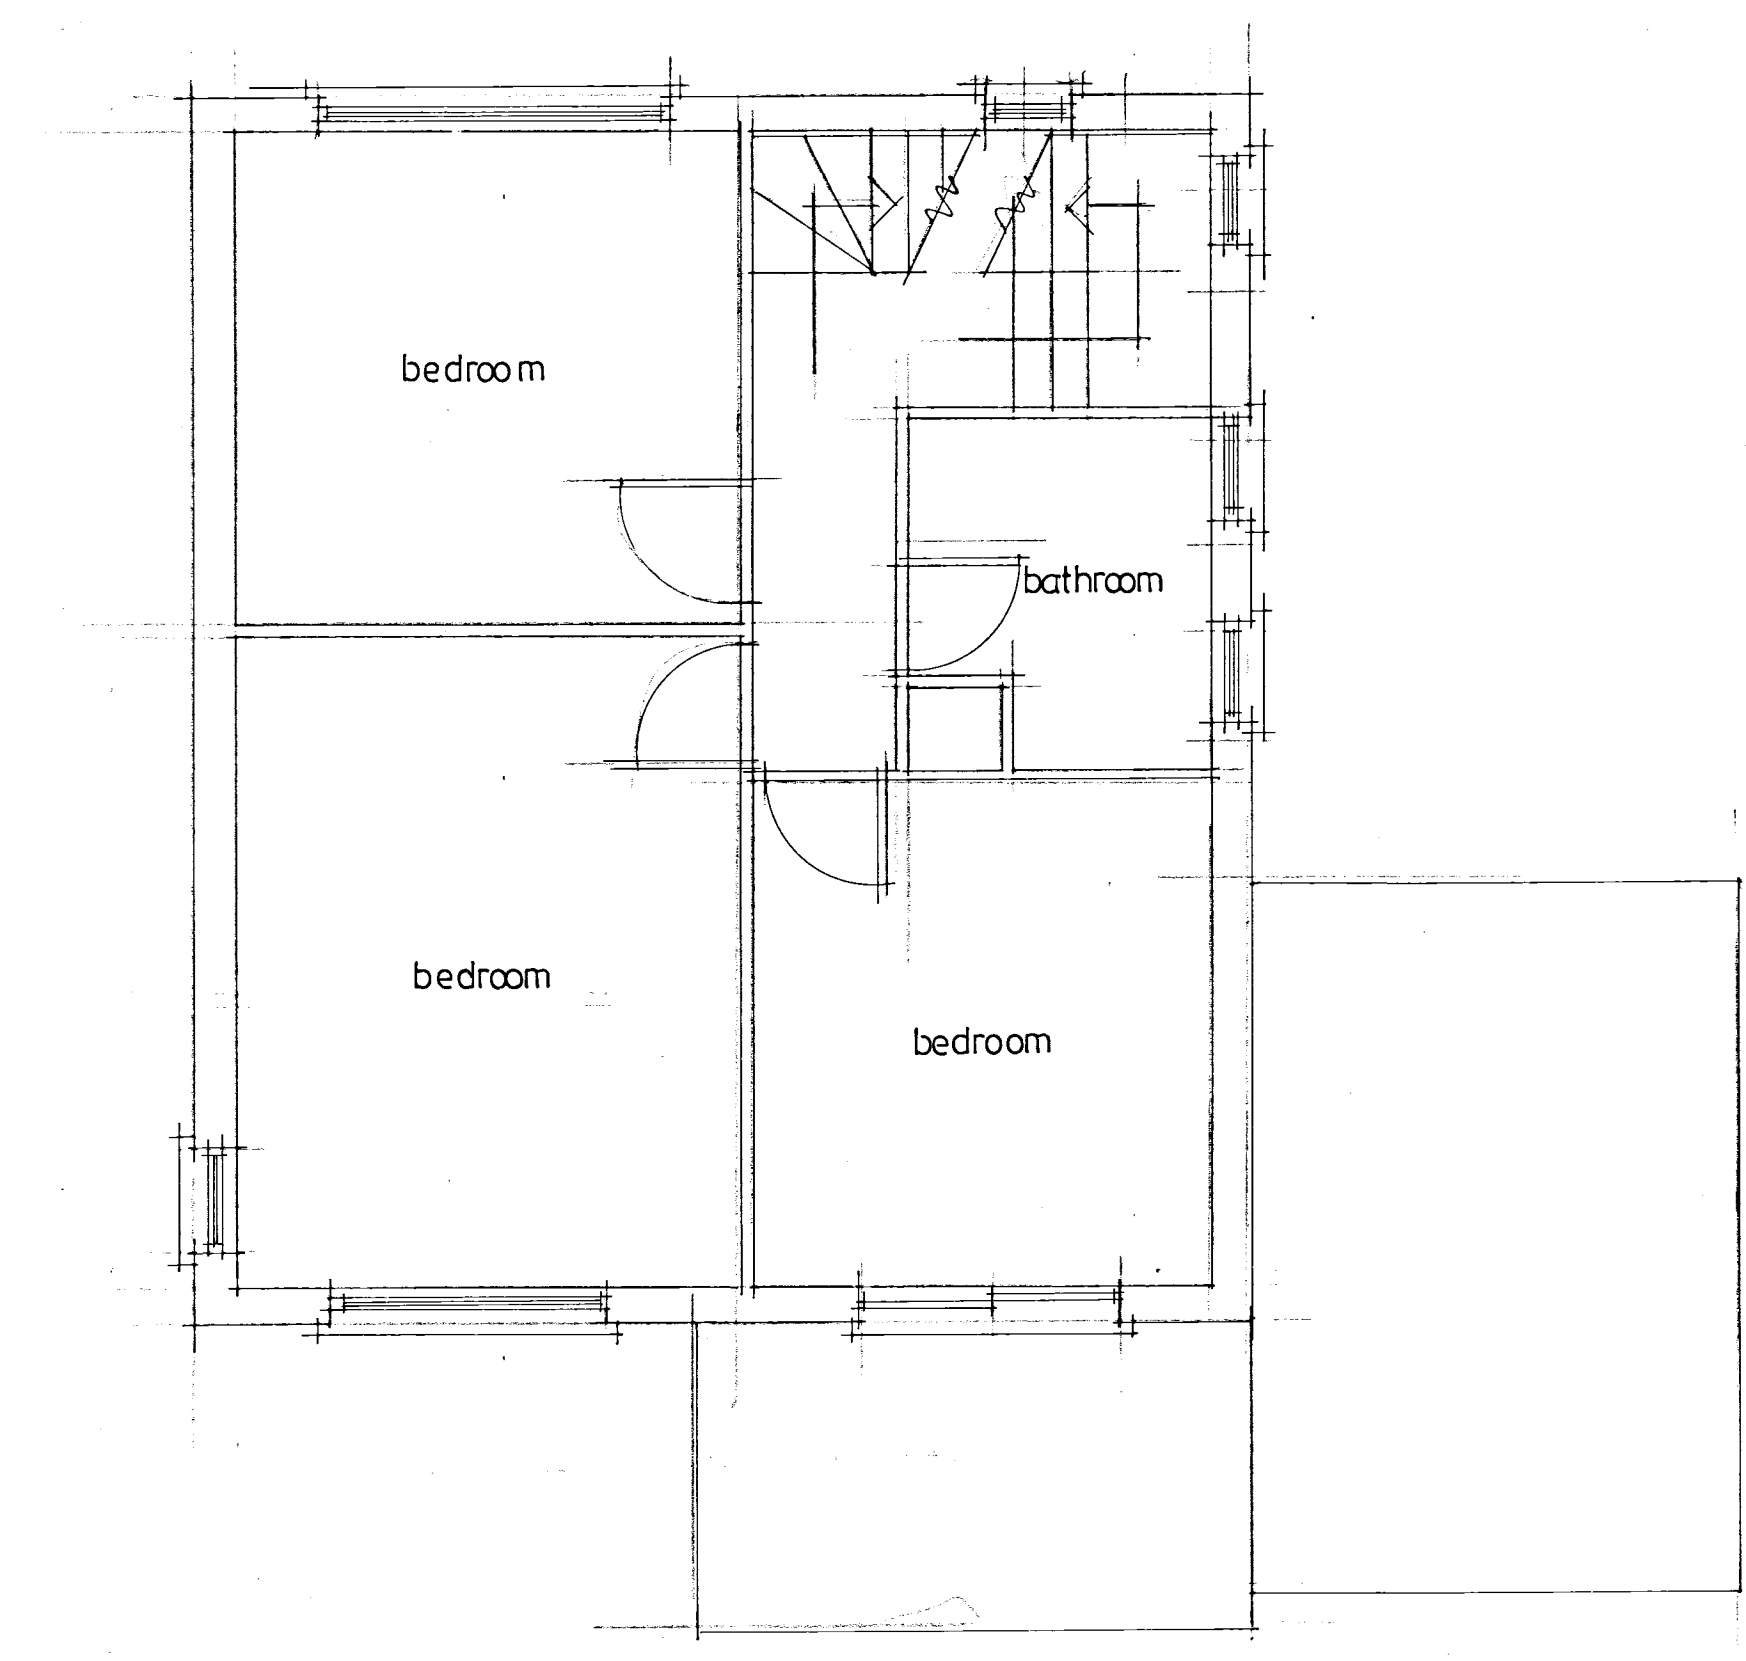

existing elevations

A	Date	Revision
© copyright		
THORNS YOUNG ARCHITECTURAL		
THORNS-YOUNG LTD CHARTERED BUILDING CONSULTANTS Website: www.thornsyoun.co.uk		
Fareham 21 Middle Road Park Gate SO31 7GH Tel: (01329) 888 322	Portsmouth 232 London Road North End PO2 5JQ Tel: (02392) 672 883	
Client		
Mr & Mrs J Marshall		
Job Title		
18 Bembridge Drive Hayling Island		
Drawing Title Existing plans		
Scale 1:100 1:50 at A1		
Date MAR 2017	Drawn by RN	
Drg. No.	Rev.	
1038-17-1		