


PROPOSED SINGLE STOREY REAR ADDITION 9A, HAWTHORNE GROVE, HAYLING I. HANTS FOR MR & MRS R. ELLIOTT.

NOTE ANY EXISTING DRAINS UNDER THE NEW EXTENSION
TO BE EXPOSED AND ENCASED IN 150MM CONCRETE
AND PROTECTED WITH LINTELS THROUGH
FOUNDATIONS.

PLANS TO BE READ STRICTLY IN ACCORDANCE WITH
THE ENGINEER'S CALCULATIONS AND DETAILS FOR NEW
BEAMS / PADSTONES / FOUNDATIONS ETC
ALSO FIXING OF RAFTERS TO RIDGE BEAM TO PREVENT
ROOF SPREAD. ENCASE STEEL WORK IN 12.5MM FIRE
LINE BOARDING

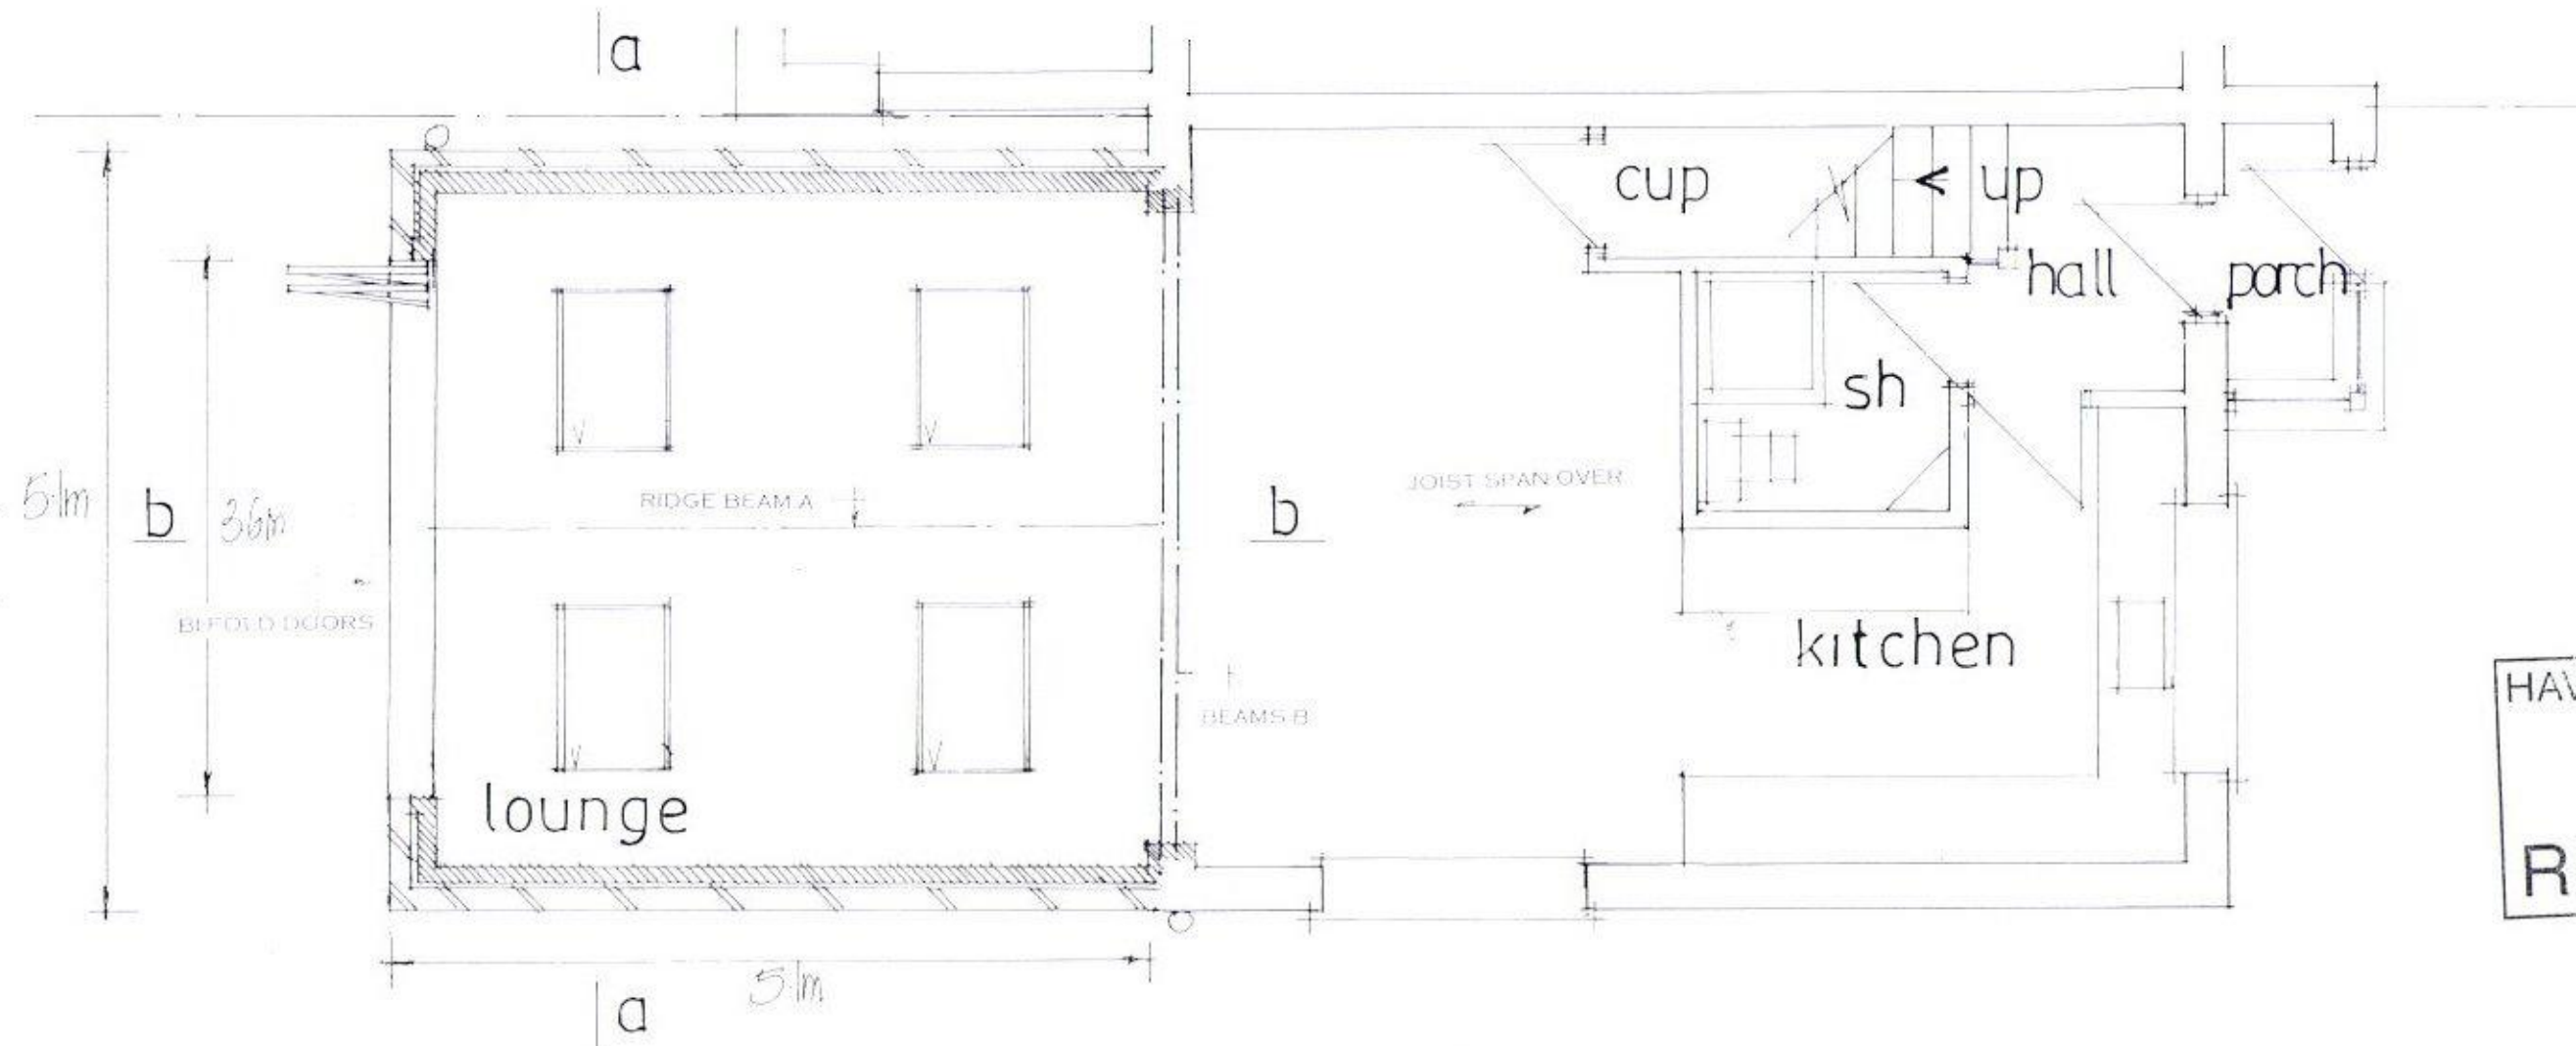

THE BUILDER/OWNER IS RESPONSIBLE FOR OBTAINING
A PARTY WALL AGREEMENT WITH THE NEIGHBOUR AT
NUMBER 7 FOR THE EXCAVATION OF FOUNDATIONS
WITHIN 3M. NOTE THIS IS TO BE IN WRITING AND BEFORE
THE COMMENCEMENT OF ANY WORK ON SITE.

date june 17
scale 1:50

Proposed Ground Floor

PETER J. WALKER
ISLAND DESIGN
182 SEAFRONT, HAYLING ISLAND, HANTS
PO11 9AN
TEL 02392467571