


PROPOSED SINGLE STOREY SIDE/REAR ADDITION  
26, DURHAM GARDENS, WATERLOOVILLE, HANTS  
FOR MR & MRS J. COOPER.

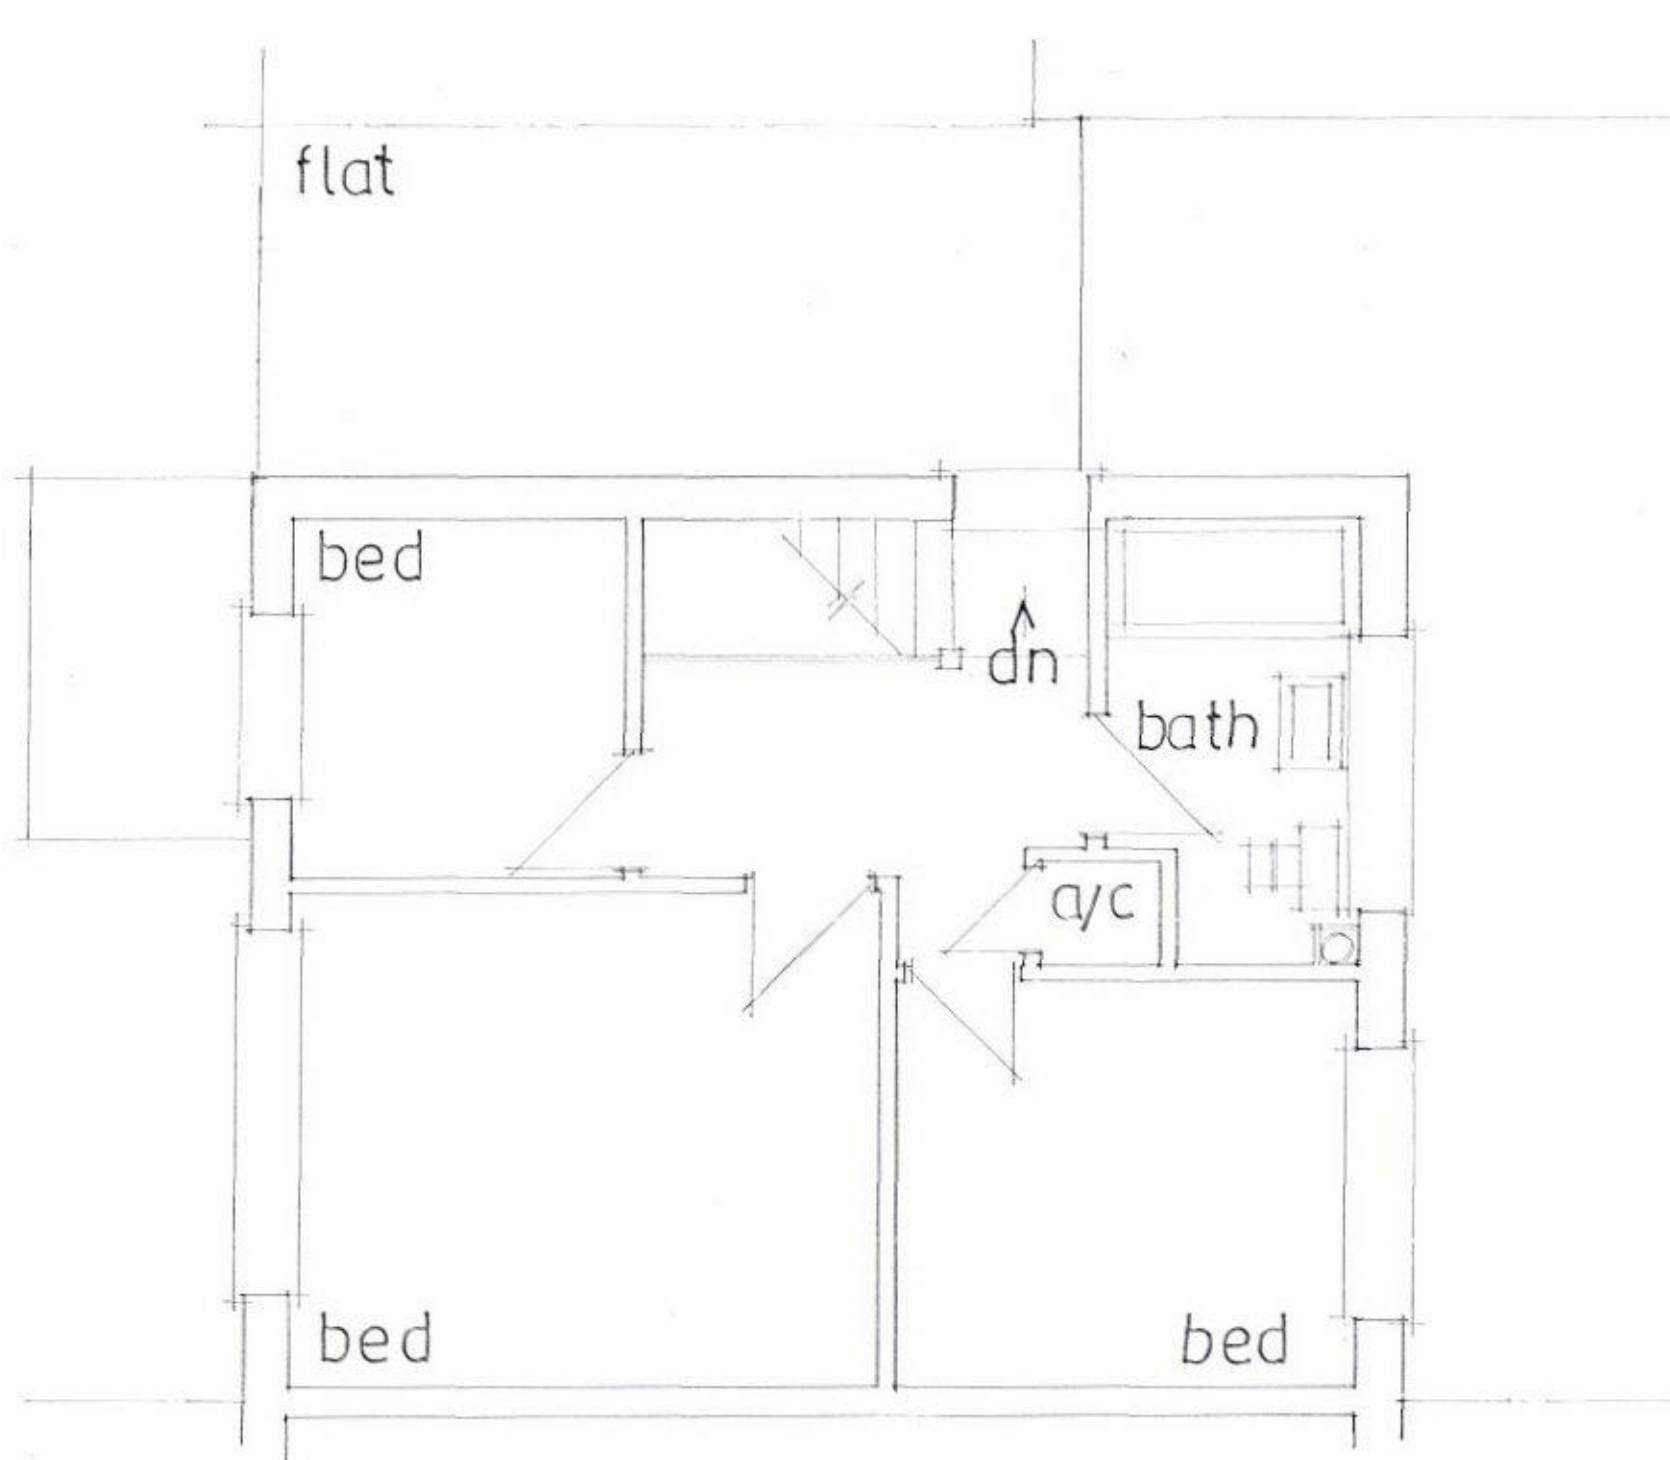

scale 1:50

EXISTING FIRST FLOOR



PETER J. WALKER MRICS  
CHARTERED SURVEYOR  
182 SEAFRONT, HAYLING ISLAND, HANTS  
PO11 9 AN

TEL: 02392467571