


PROPOSED TWO STOREY SIDE ADDITION
CLEAR COTTAGE, MANOR RD, HAYLING IS HANTS
FOR M. WILSON.



date June 16
scale 1:100

EXISTING FIRST FLOOR

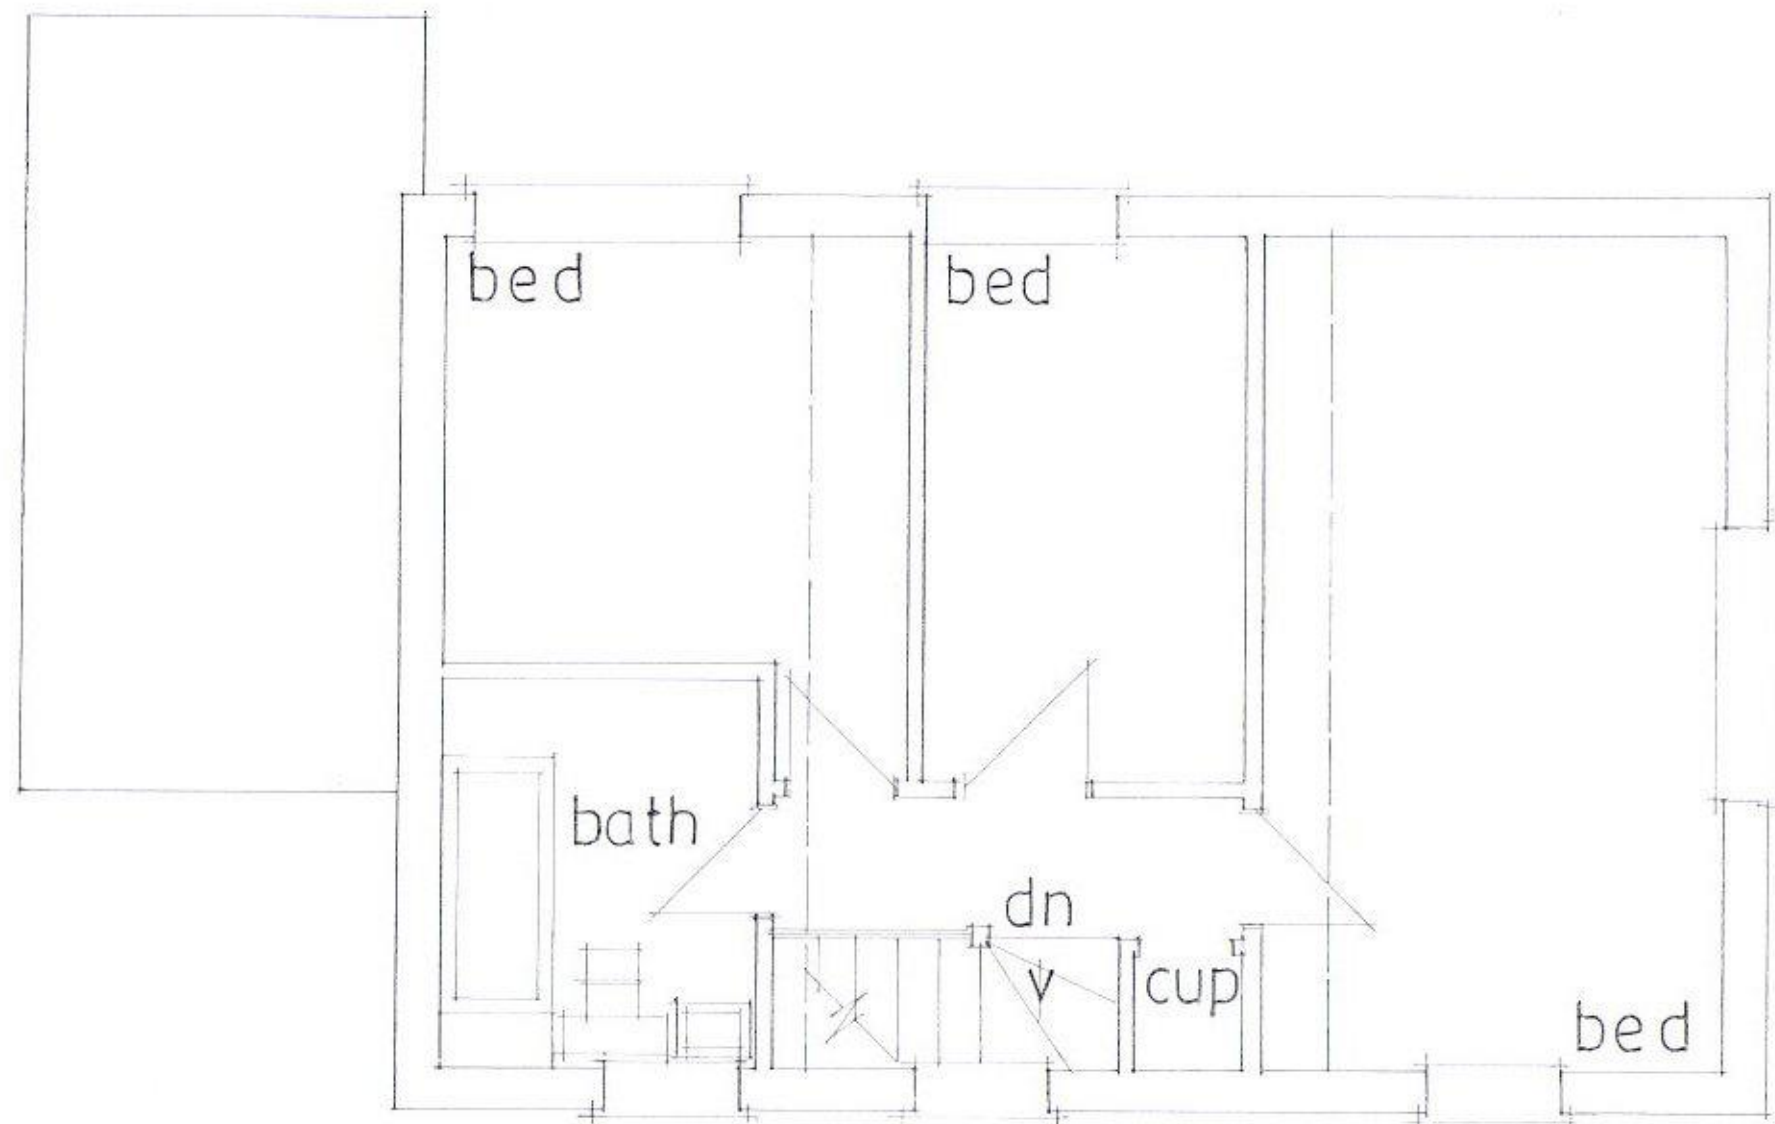

PETER J. WALKER MRICS
CHARTERED SURVEYOR
182 SEAFRONT, HAYLING ISLAND, HANTS
PO11 9 AN

TEL: 02392467571