
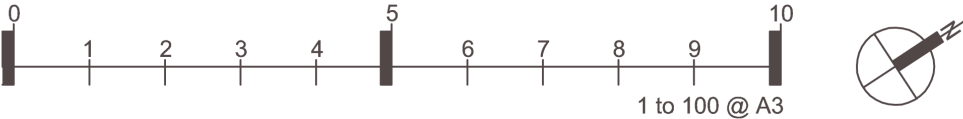


Alterations and Extensions : 13 New Lane, Havant, Hampshire, PO9 2JJ

EXISTING GROUND FLOOR PLAN

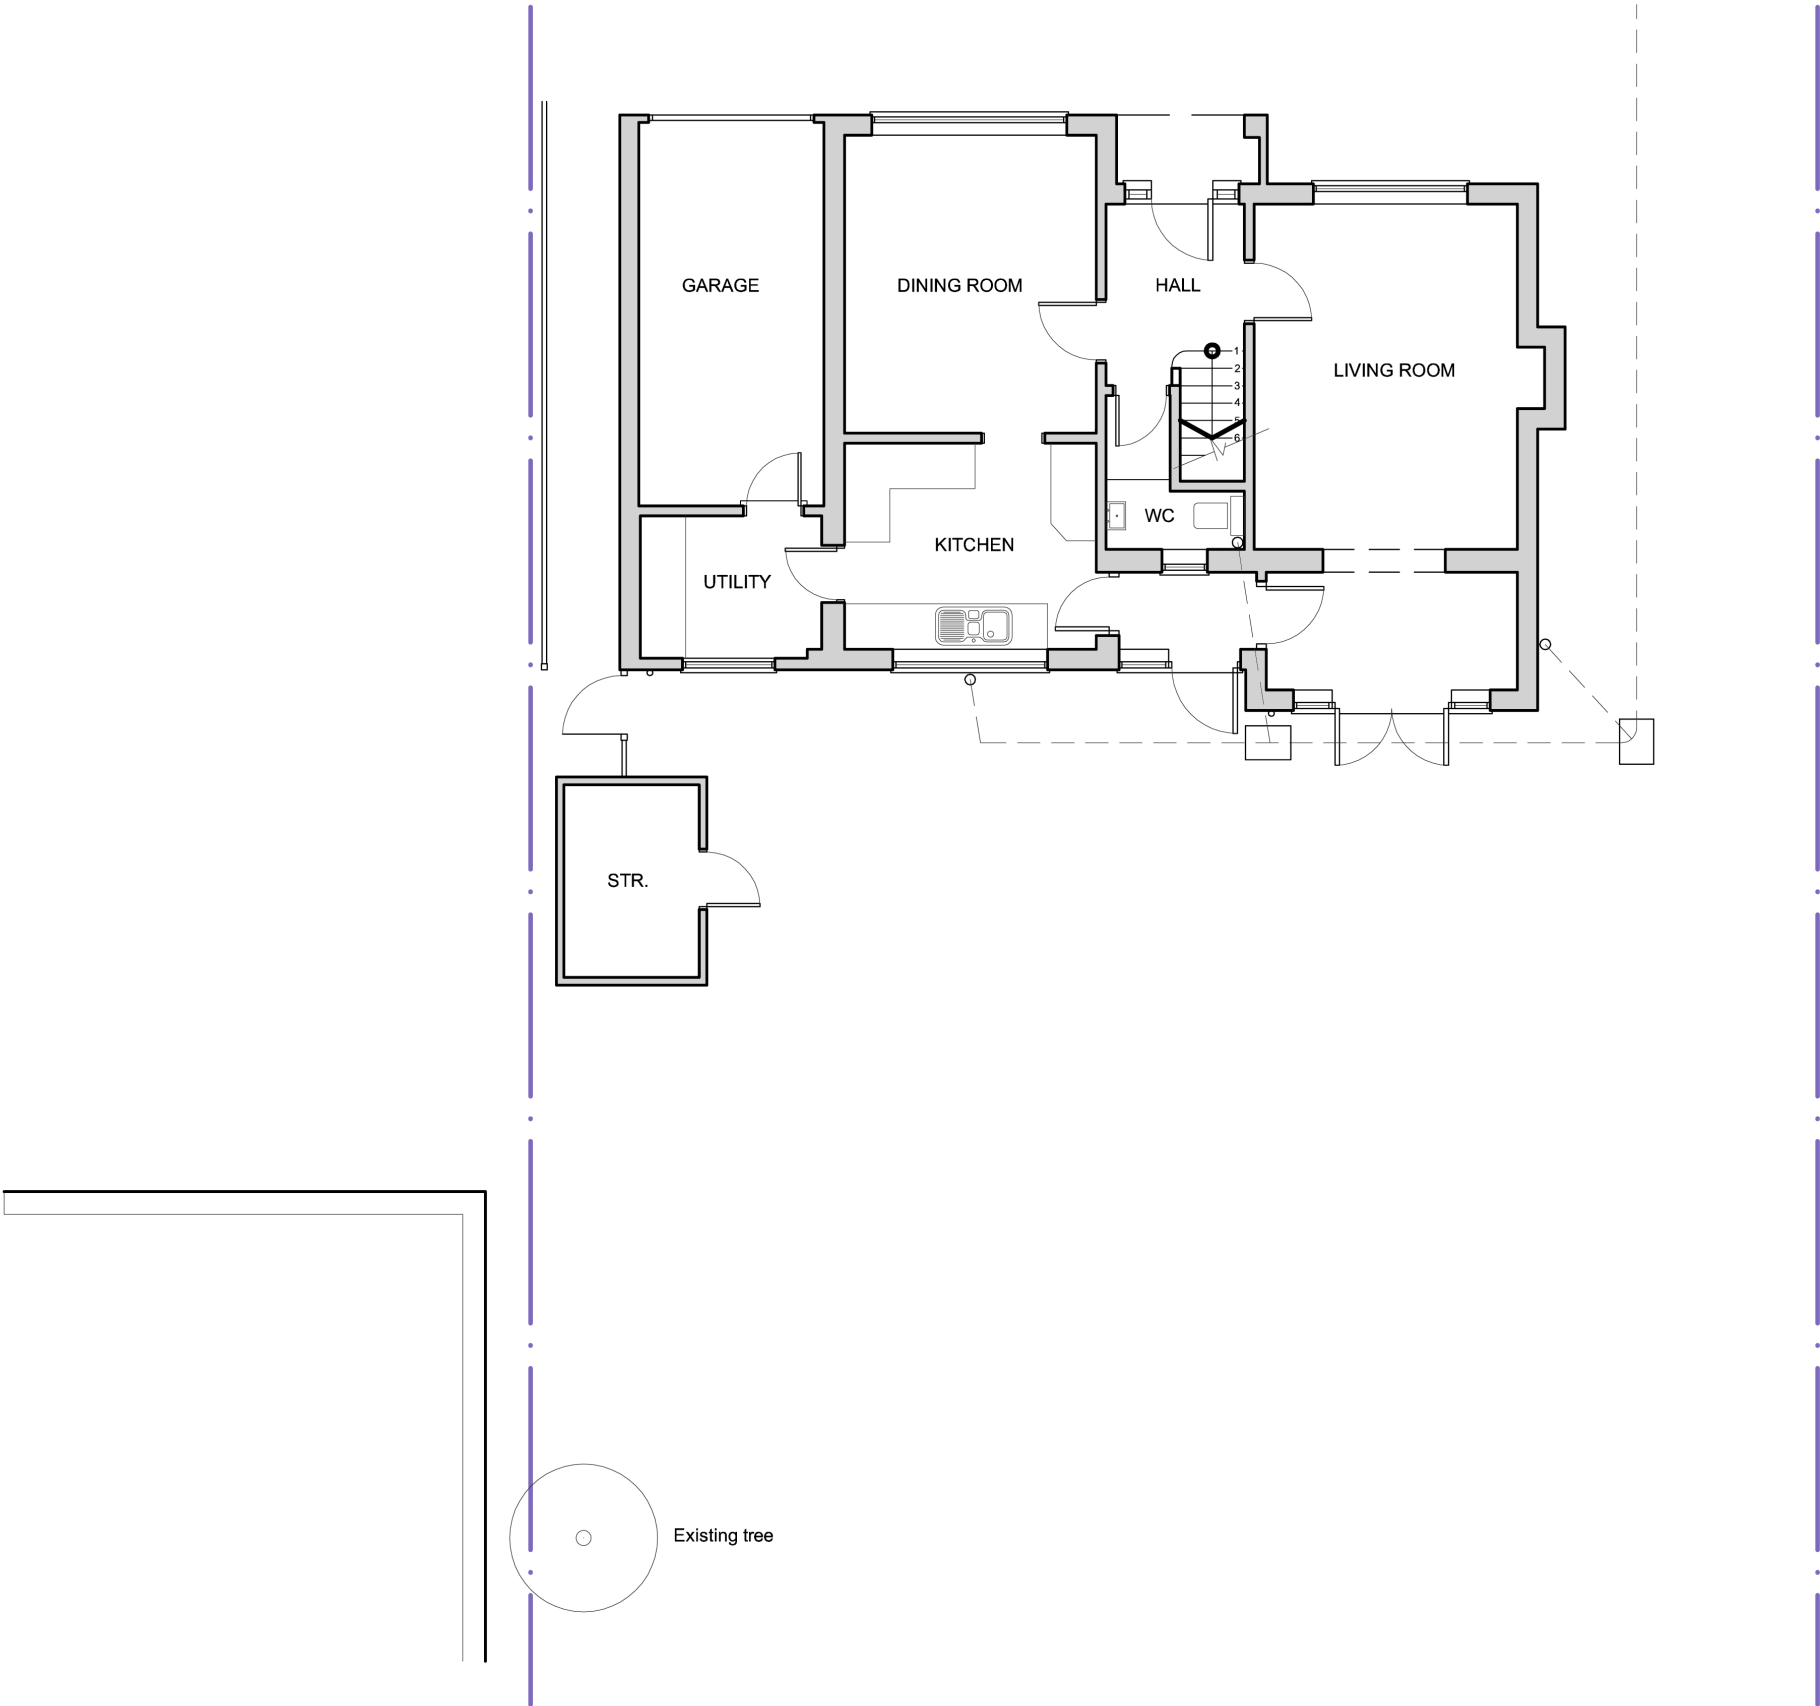

BESPRAK
architects + interior designers