


PROPOSED SINGLE STOREY REAR ADDITION  
63, COTWELL AVENUE, HORNDEN, HANTS  
FOR MR & MRS E. CHEASLEY

HAVANT BOROUGH  
COUNCIL

21 MAR 2017

RECEIVED

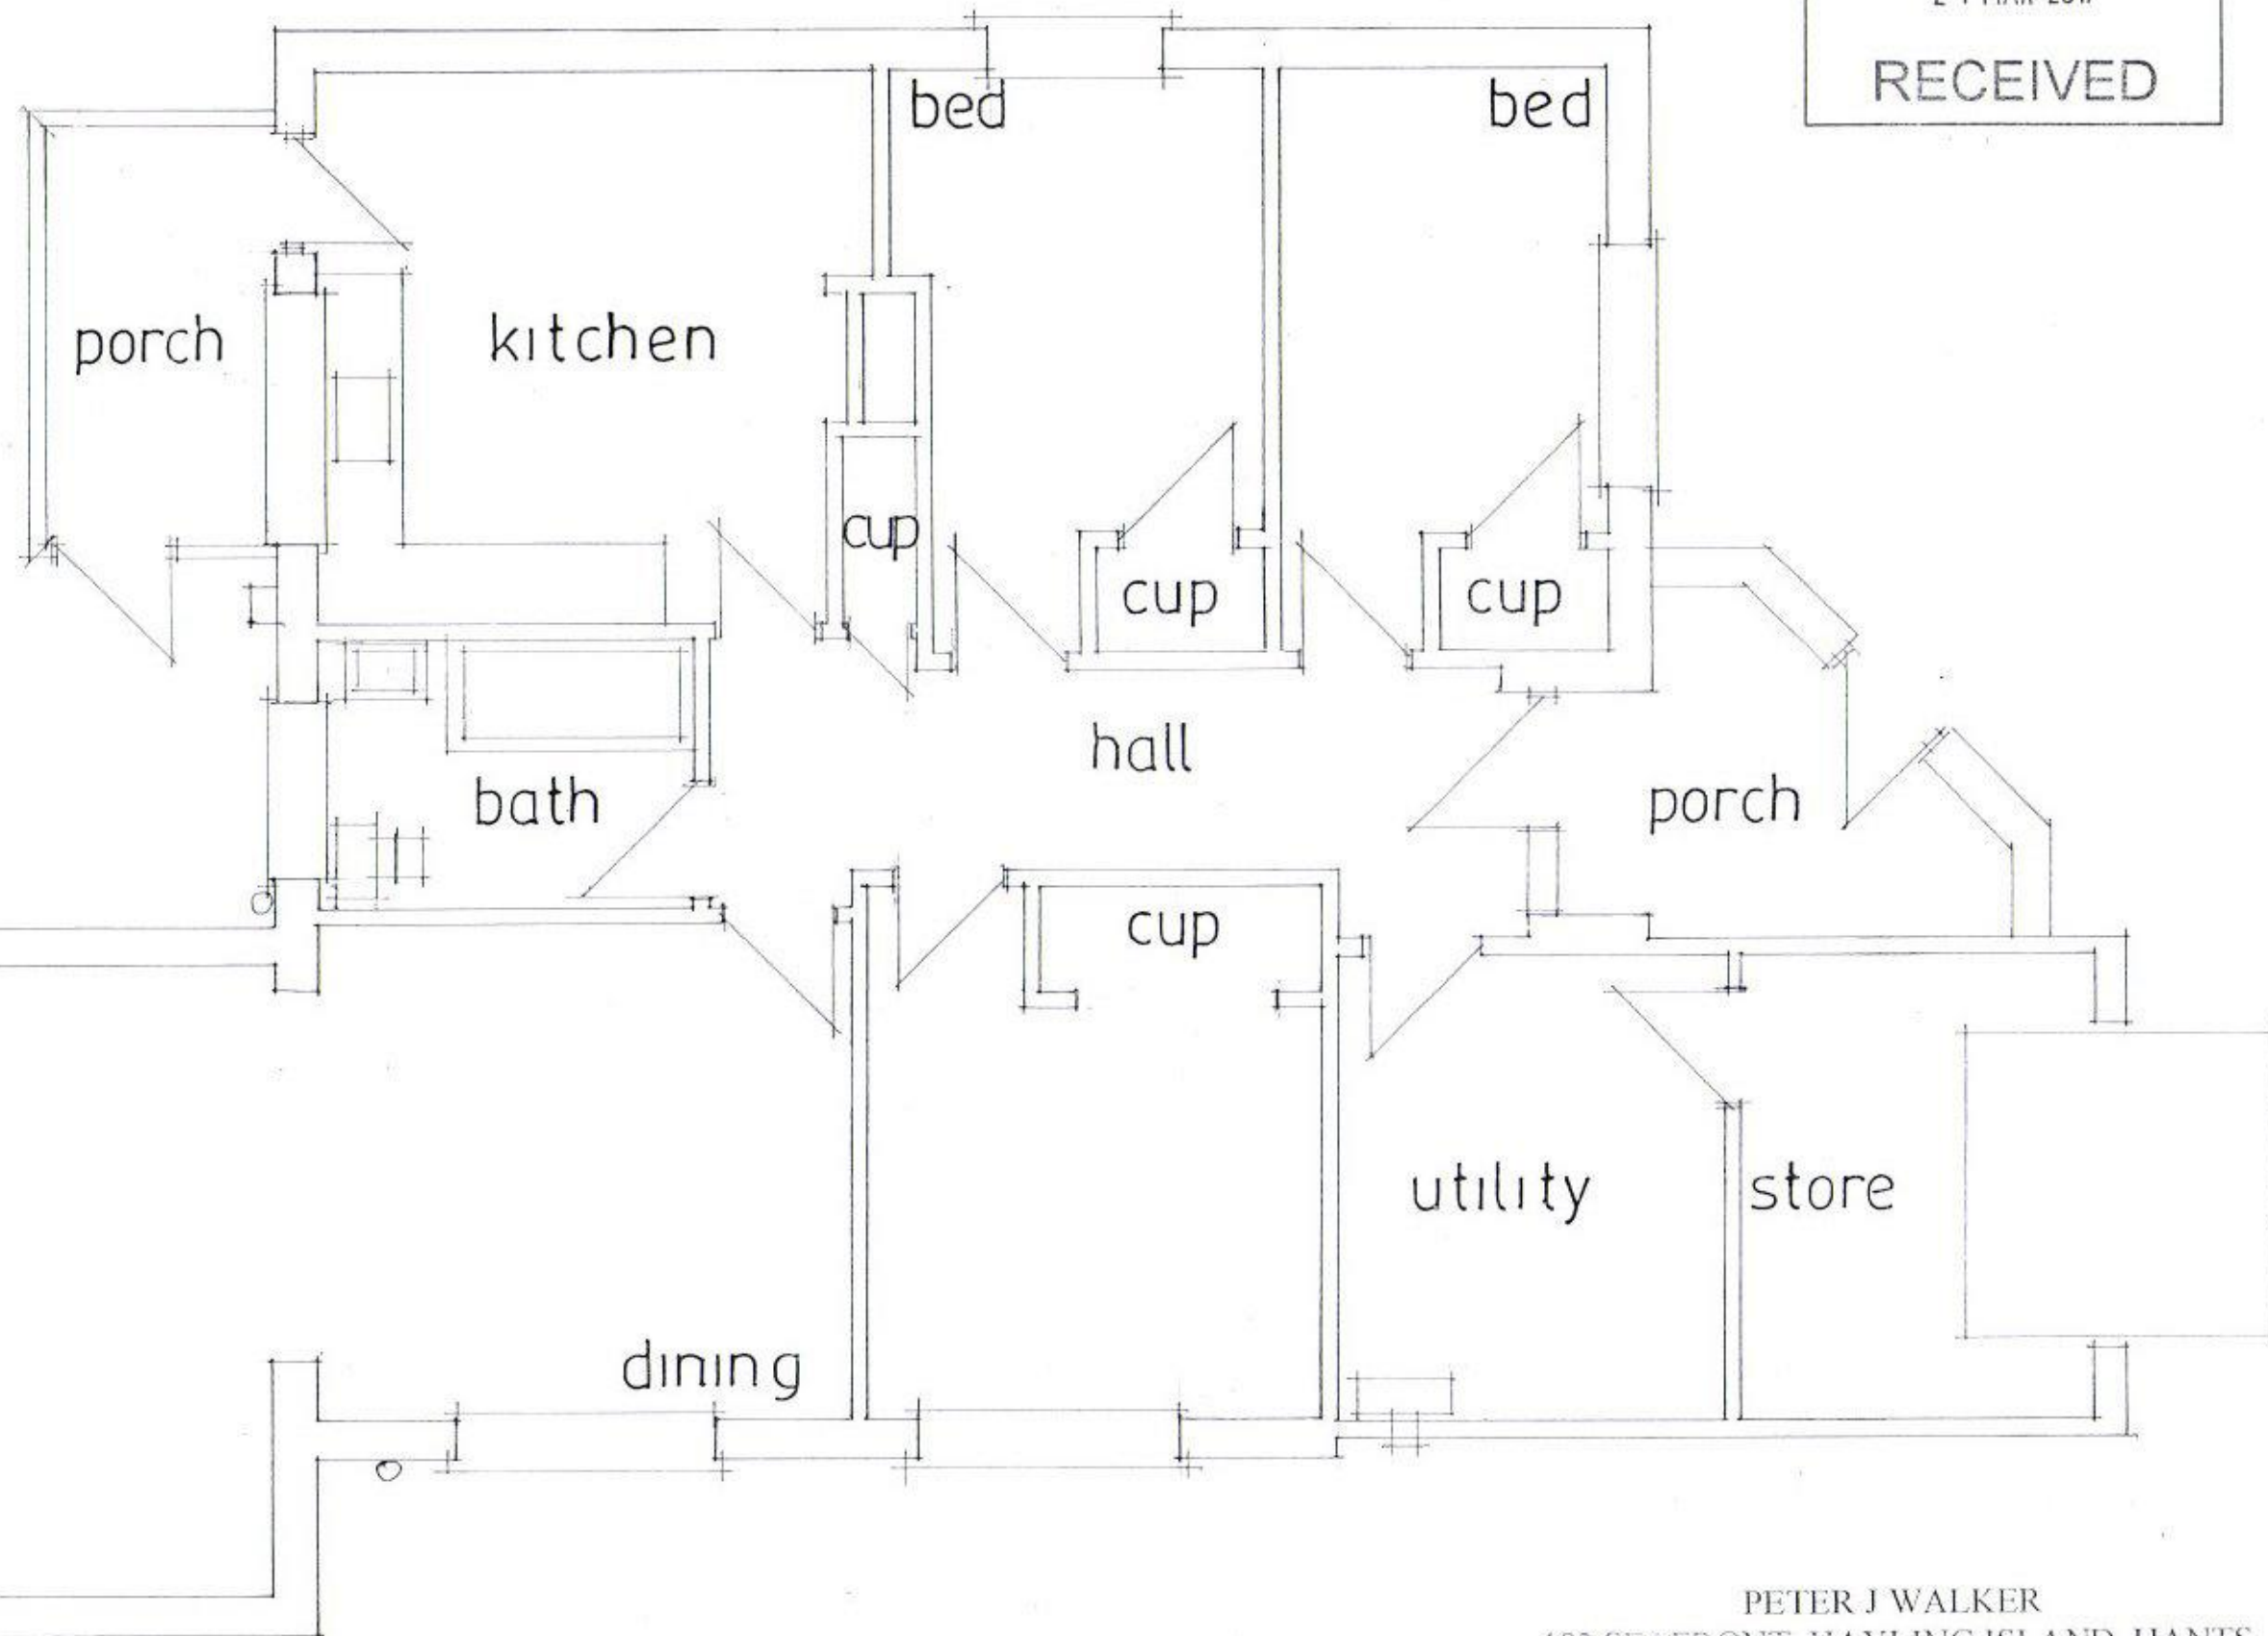

date mar 17  
scale 1:50

Existing Layout

PETER J WALKER  
182 SEAFRONT, HAYLING ISLAND, HANTS  
PO11 9AN  
TEL 02392467571