


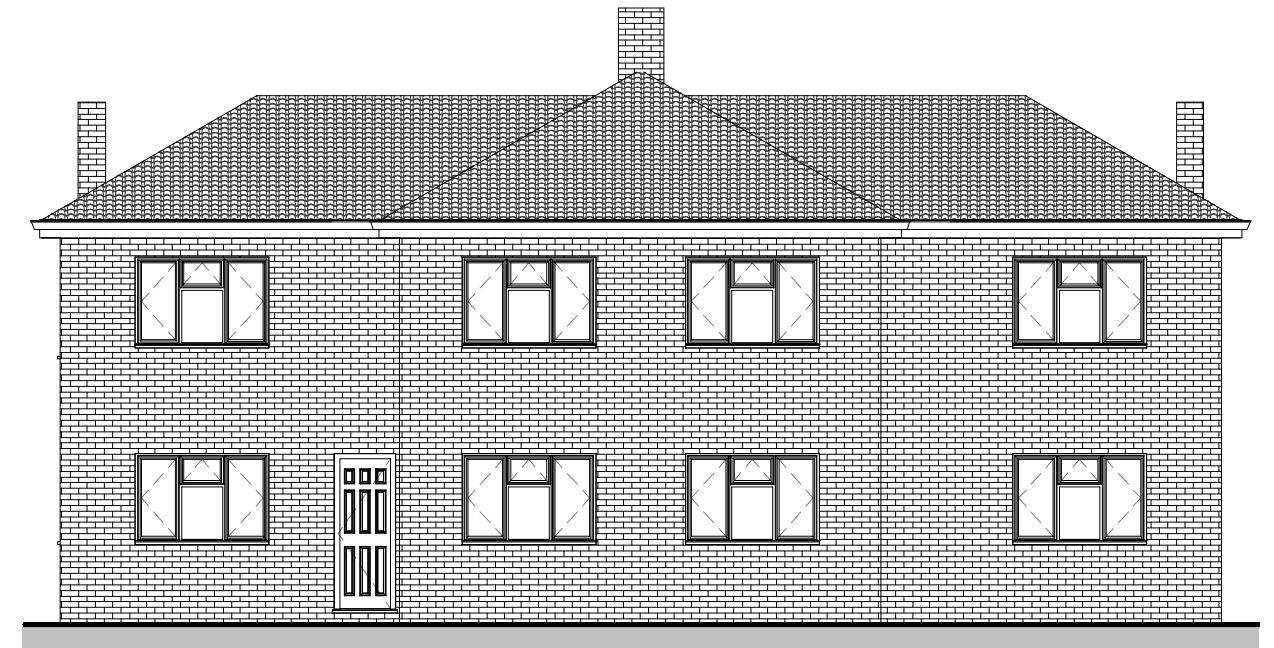


1 East - Elevation
1 : 100



2 North - Elevation
1 : 100



3 South -Elevation
1 : 100

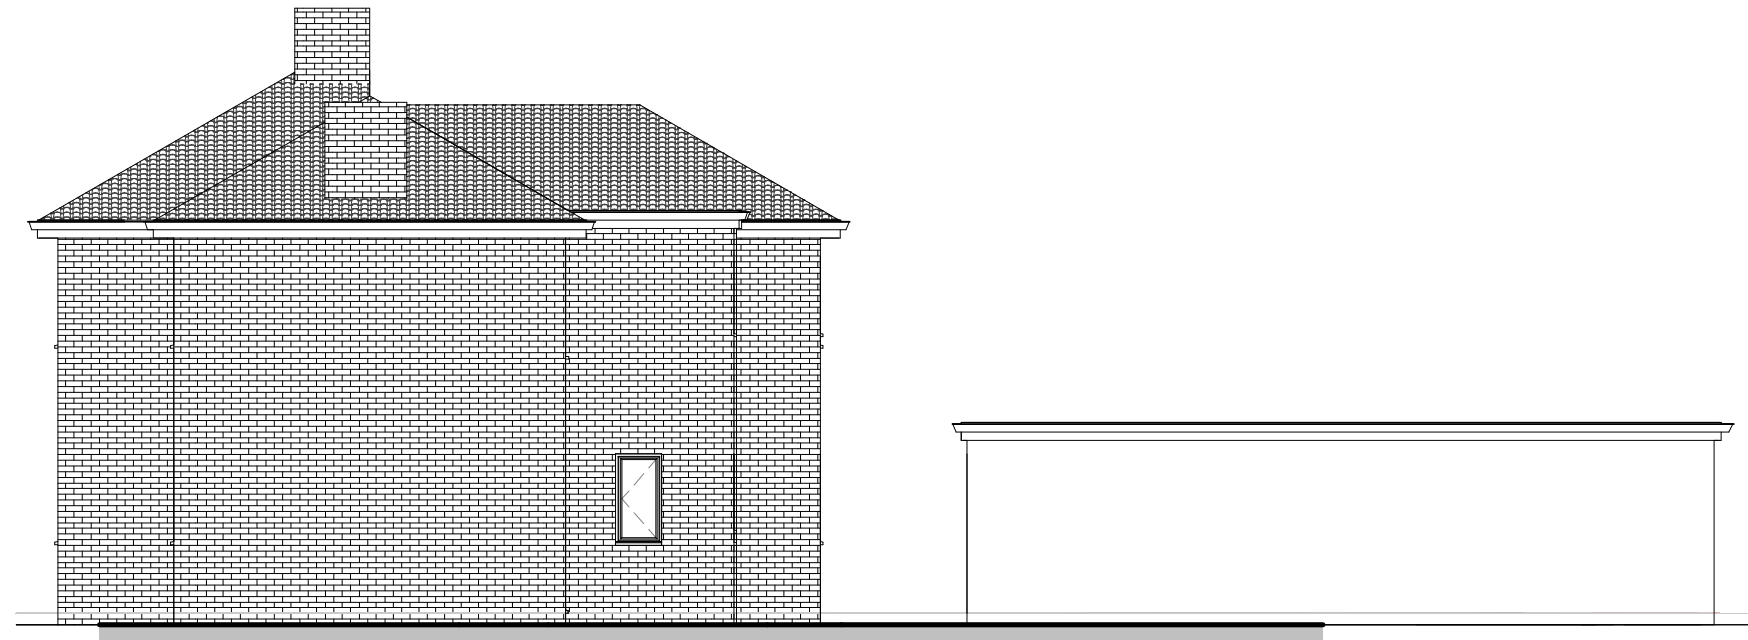

4 West - Elevation
1 : 100

IJ Murray Associates

www.ijma.co.uk

No.	Description	Date

Mr & Mrs Condron

90 / 92 Church Road

Existing Elevations

Project number	Project Number	A103
Date	Issue Date	
Drawn by	Author	
Checked by	Checker	Scale
		1 : 100