

8 King Street_Proposed

NOTES:

Dimensions to be checked on site before commencing work. Any discrepancies shall be reported to the architect immediately.


Do not scale from these drawings except for planning purposes.

Use figured dimensions only.


Where applicable this drawing is to be read in conjunction with other consultants' drawings.

All drawings to be read in conjunction with specification and all other drawings including structural engineer and mechanical and electrical drawings / specification


Please note:
Head to be under brick dentil course down to internal floor level. Structural engineer to calculate and specify door lintel over.
To be timber painted white.

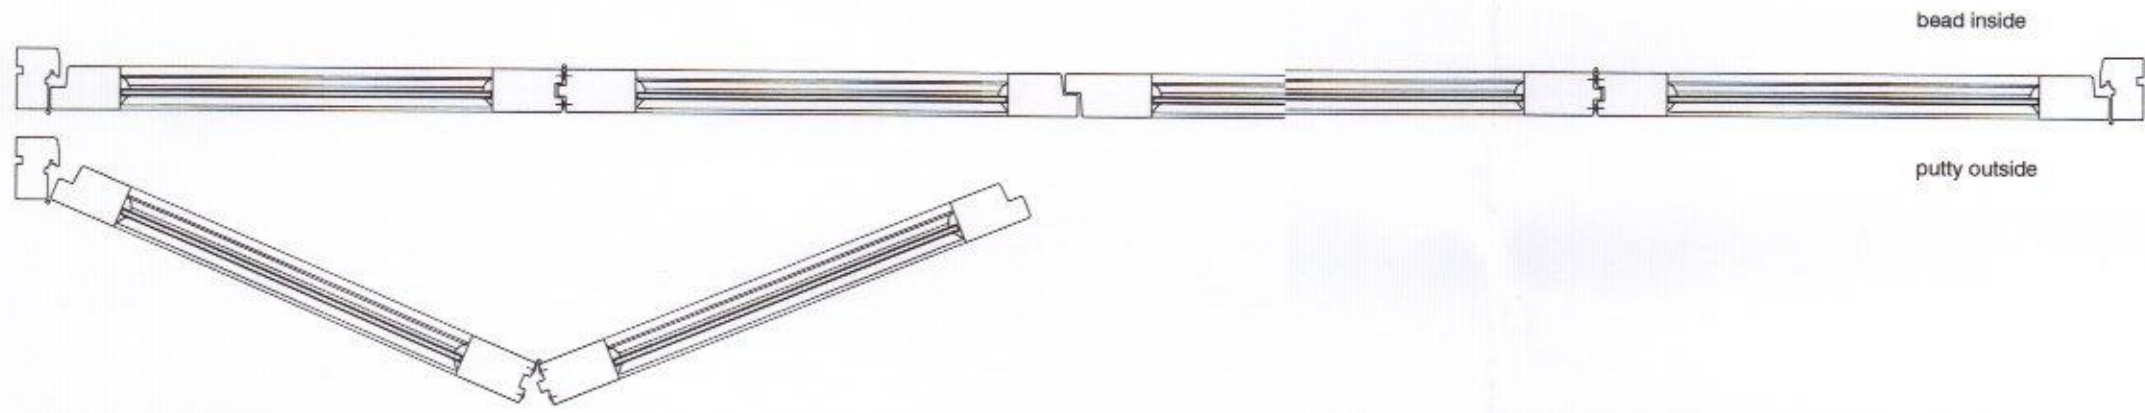


Elevation Internal

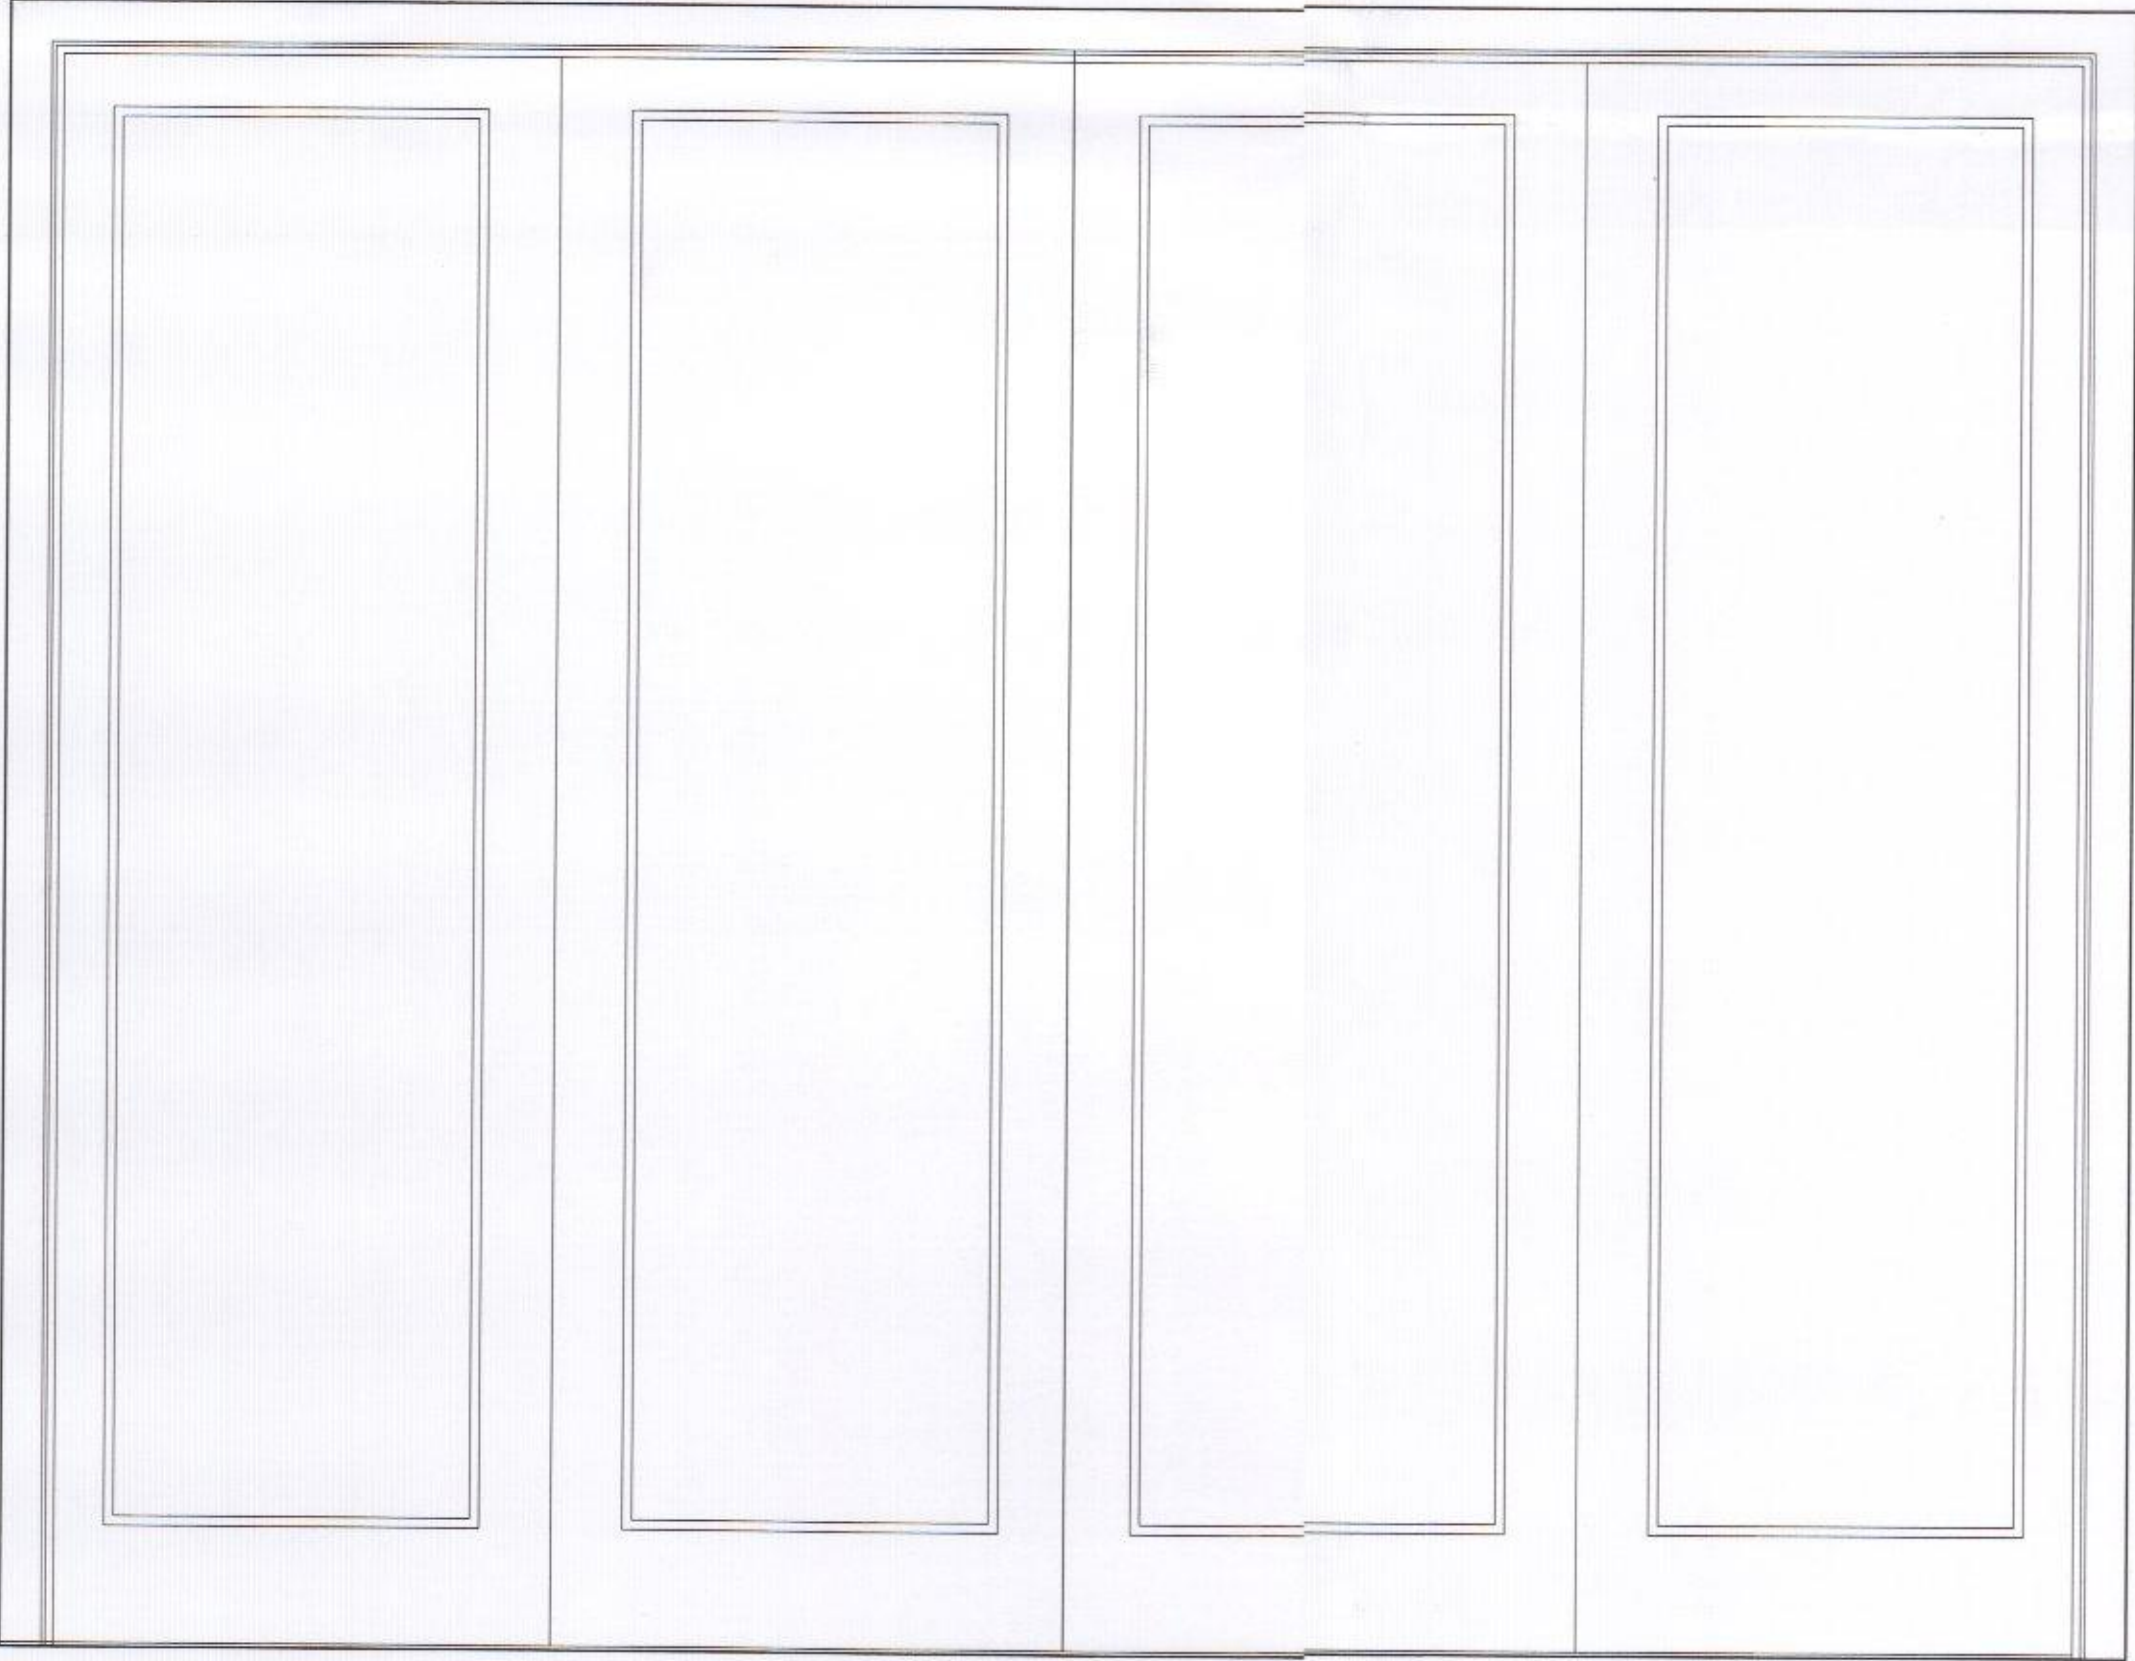

Section

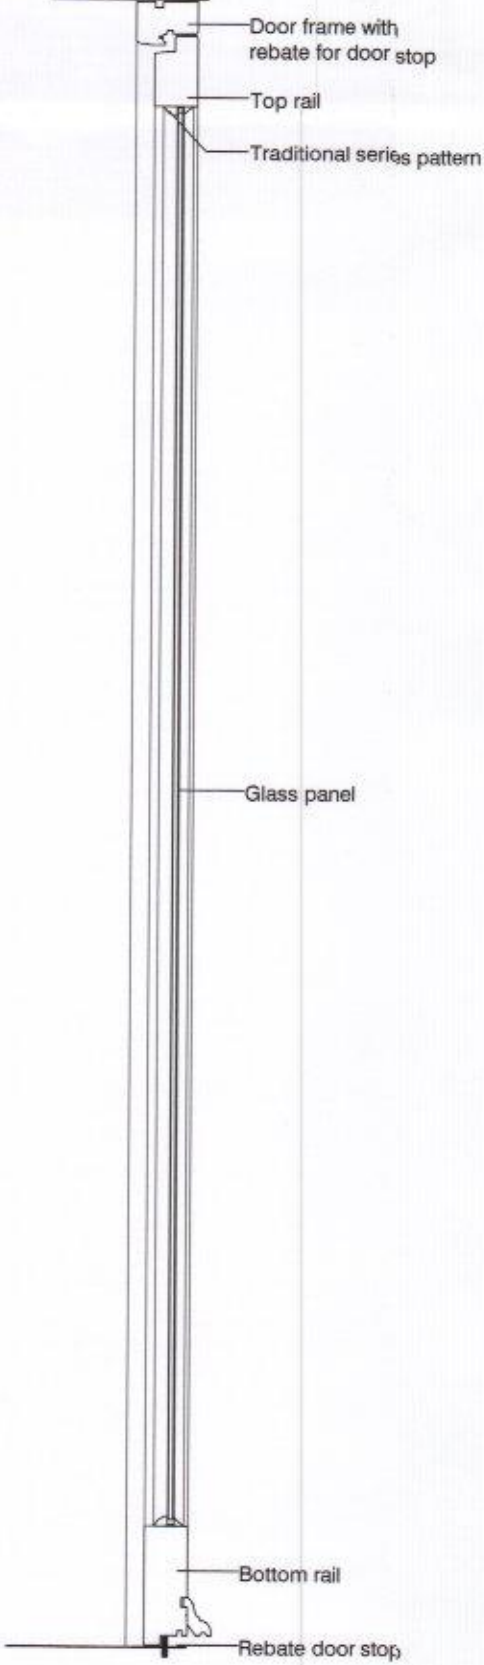

Elevation External

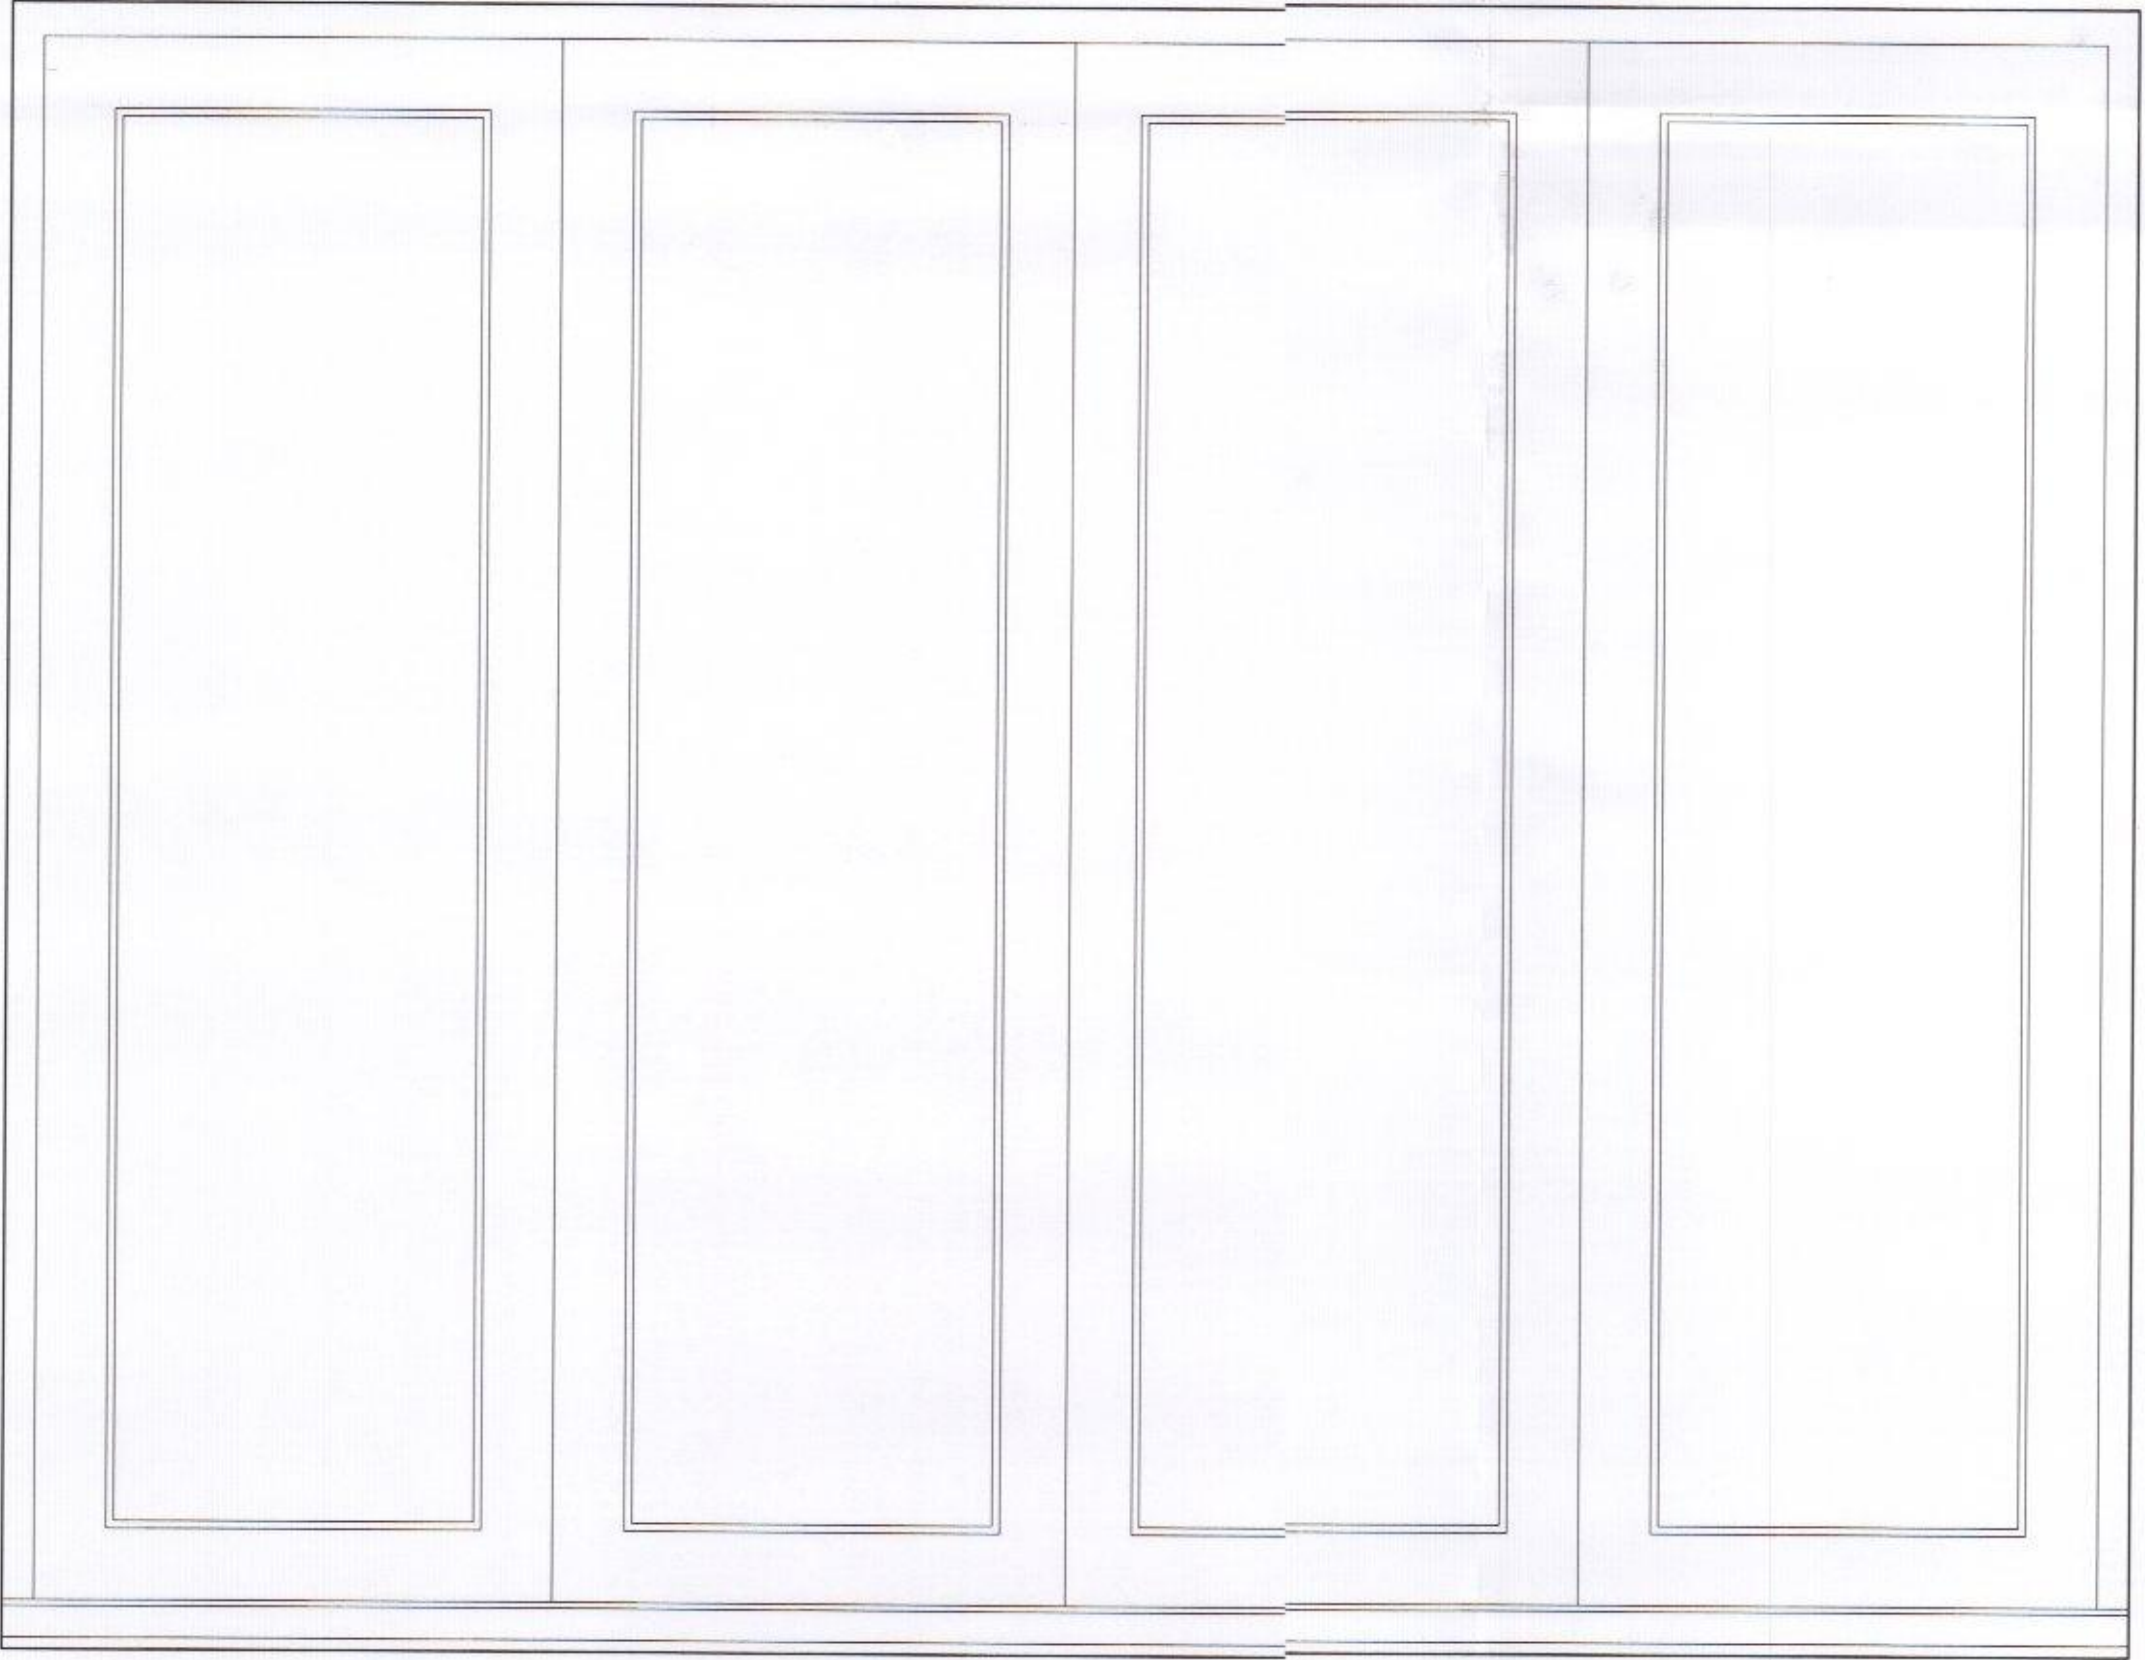

HAVANT BOROUGH
COUNCIL
- 7 DEC 2016
RECEIVED

REV	DATE	AMENDMENT	DRAWN

hd
architects
www.hdarchitects.co.uk mail@hdarchitects.co.uk

Helyer Davies Architects Ltd
1 The Old Flour Mill,
Emsworth, PO10 7BT
01243 370 715

CLIENT
Mr John Harris Burland

PROJECT
Alteration and Refurbishment
8 King Street,
Emsworth,
Hampshire,
PO10 7AZ

DRAWING
Door Details
Planning Condition 2 for APP/16/00974

SCALE
1:10 at A1

DATE November 2016 DRAWN NW/KJL

DRAWING NUMBER REVISION